


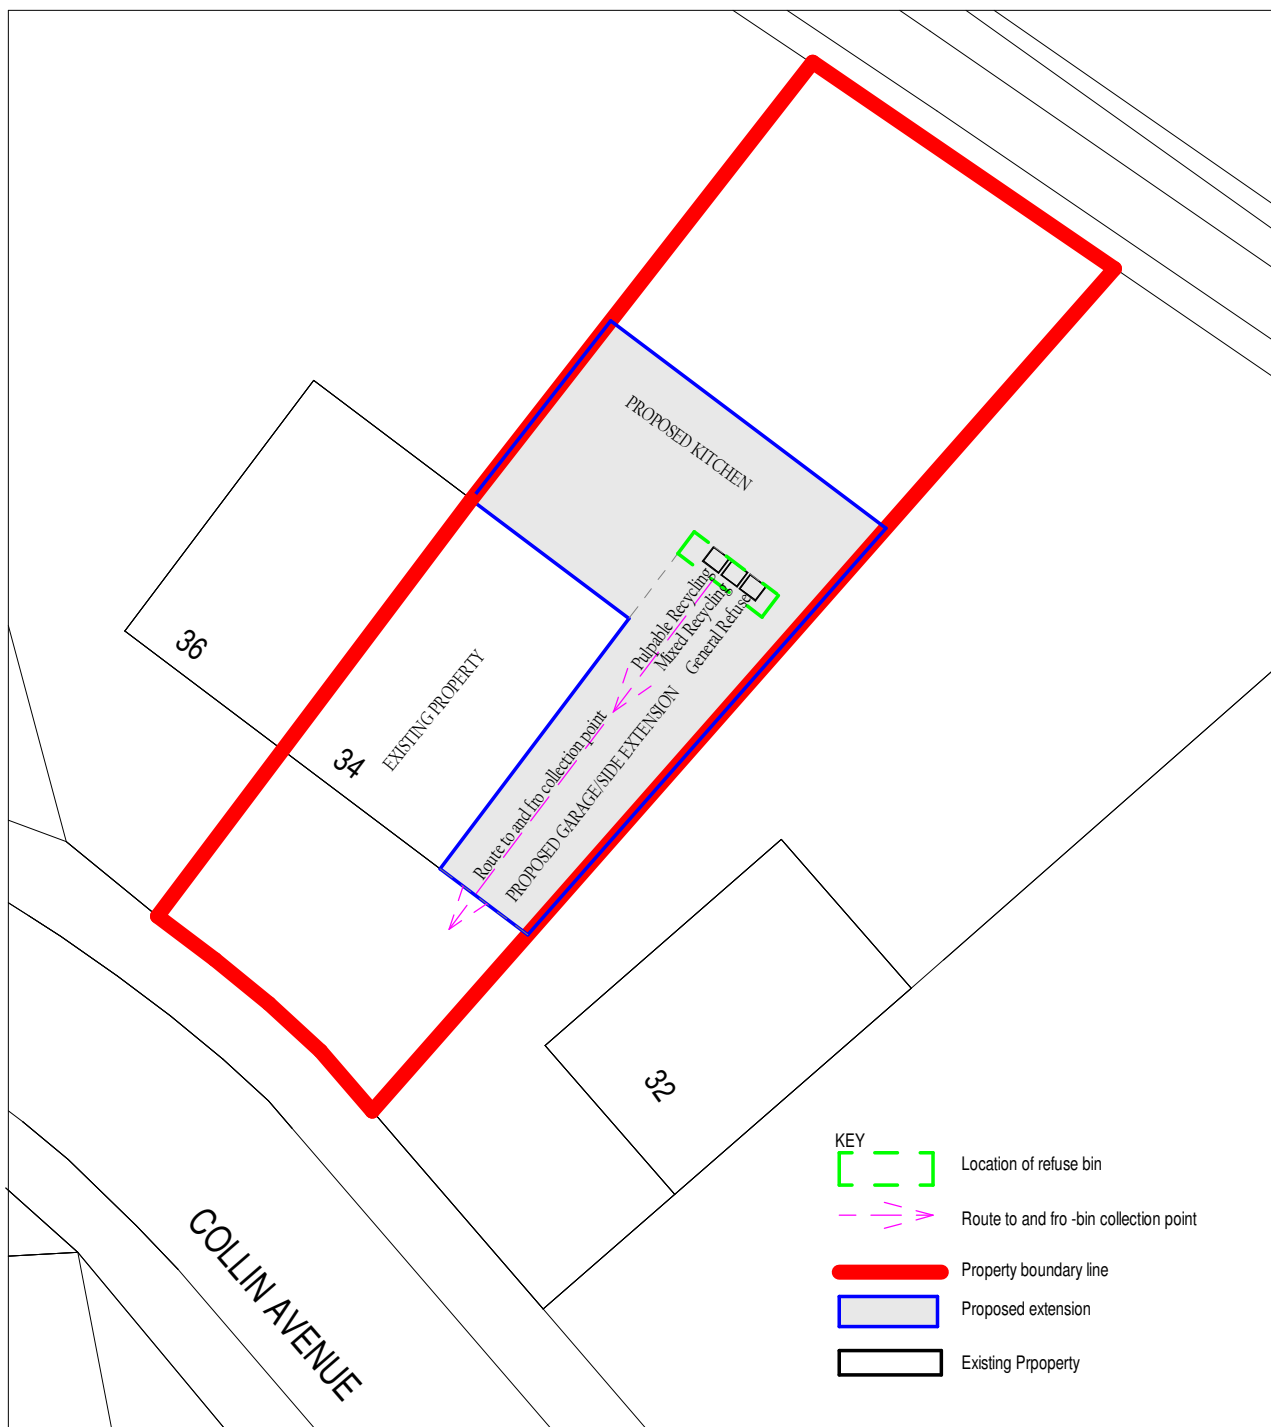

NOTES:

The location refuse bins is as shown above in the proposed garage within the green rectangle. The bins will be taken to front of the house on collection day through the Garage again a current route. This will be done by the resident who is the owner of the property. He will also be responsible for bringing back once the bins are emptied. The new extension will not impact the usual route of bins movement on refuse collection dates. As in all residential properties in Manchester City Council, bins are placed alongside the roads/streets on collection day to be emptied by M/cr City refuse collection team.

1

Refuse Bin Location

Scale 1 : 200

FMB Design		PROJECT Proposed Erection of Part Single, Part Double Storey Side & Rear Extension	CLIENT ABHAY KANARE			
			Date 05/01/23	Project Number FMB/280/220727	Scale (@ A4) 1 : 200	REV 1
Code	Status	SHEET REFUSE BIN LOCATION	DRAWING NUMBER FMB/AK/PL105			
SUITABILITY DESCRIPTION	PURPOSE OF ISSUE		Drawn by Author	Checked by Checker		