
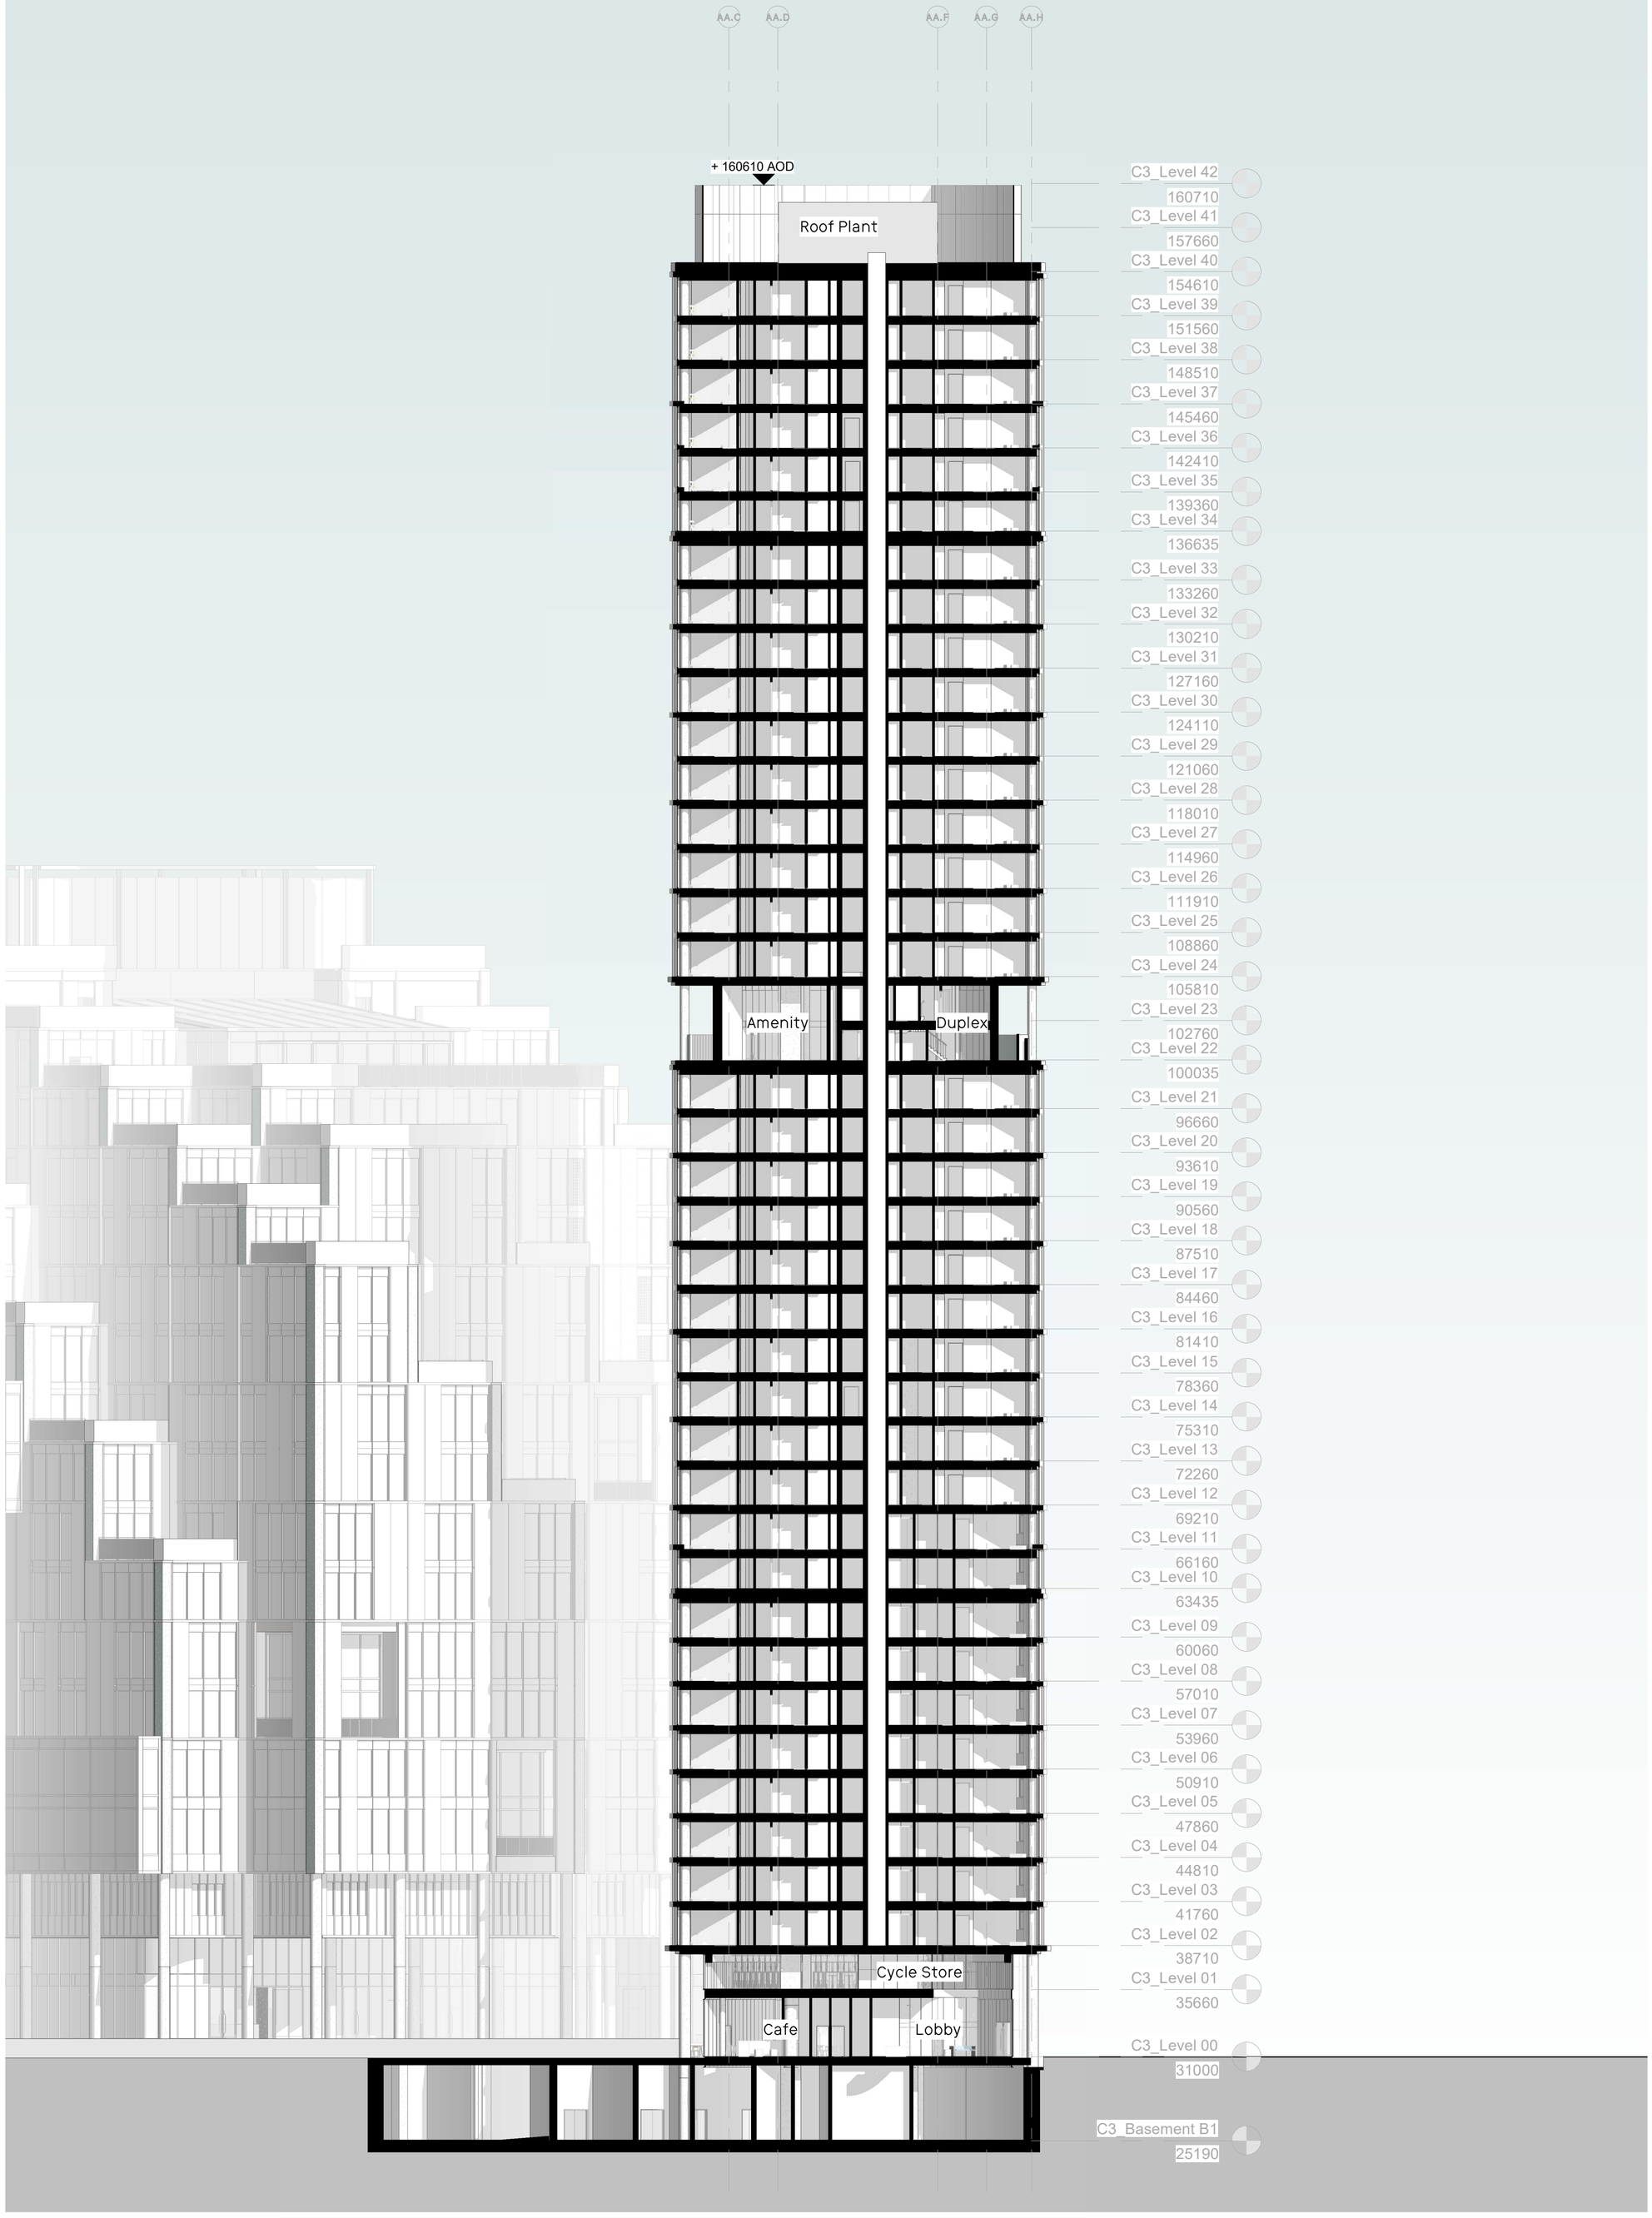


General Notes

No implied licence exists. This drawing should not be used to calculate areas for the purposes of valuation.
Do not scale this drawing for construction purposes. All dimensions to be checked on site by the contractor and such dimensions to be their responsibility.
All work must comply with relevant British Standards and Building Regulations requirements. Drawing errors and omissions to be reported to the architect.

Notes

Key Plan

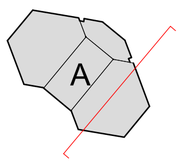

0 10m
@ 1:250

PLANNING

Project No.	0412
Project Name	
Albert Bridge House	

Drawing Title

Short Section 1 - Building A

Client	Oval Real Estate
Scale @A1	1 : 250
Date	29/11/22
Drawn by	EB
Checked by	SEW

Rev	Date	Reason	Chk
0	29/11/22	Issue for Planning	SEW

Studio Egret West
3 Brewhouse Yard
London, EC1V 4JQ
hello@egretwest.com
+44 (0) 20 7549 1730

Drawing Number	Rev
0412-SEW-AA-ZZ-DR-A-PL1210	0