




EXISTING FRONT GARDEN LAYOUT

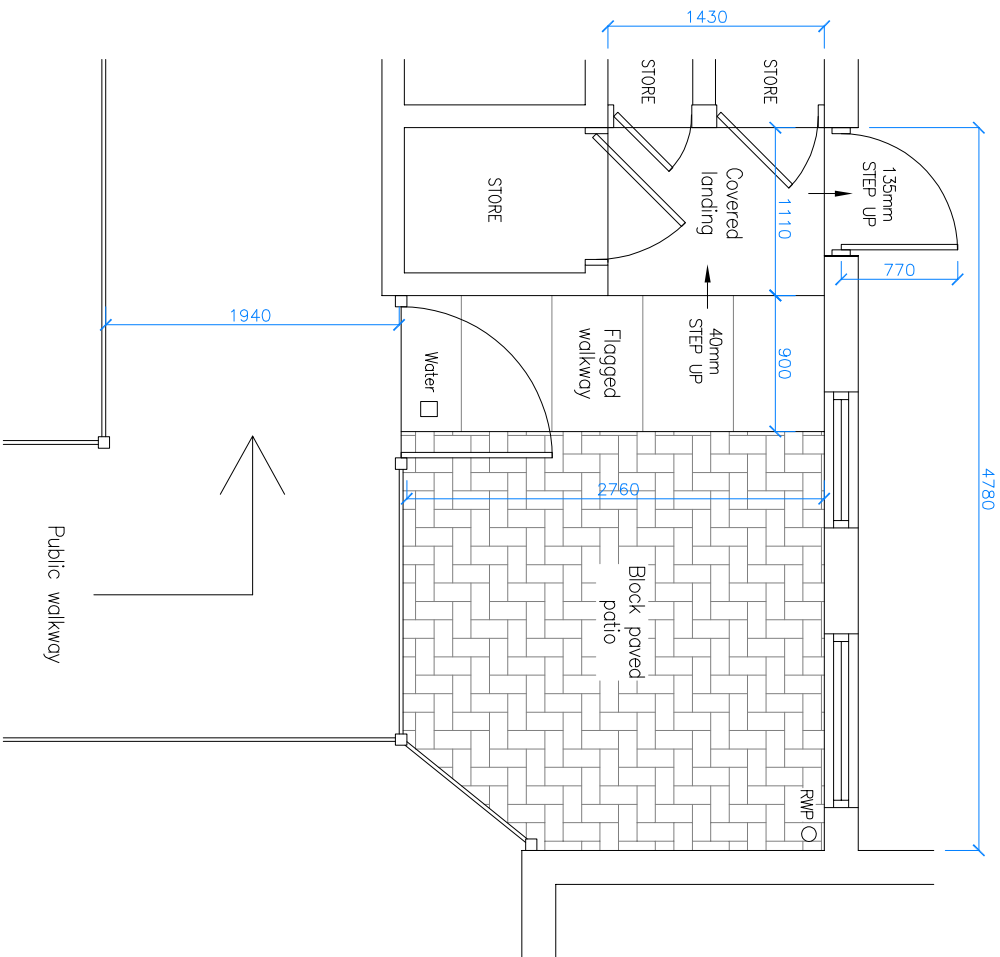

PROPOSED FRONT GARDEN LAYOUT

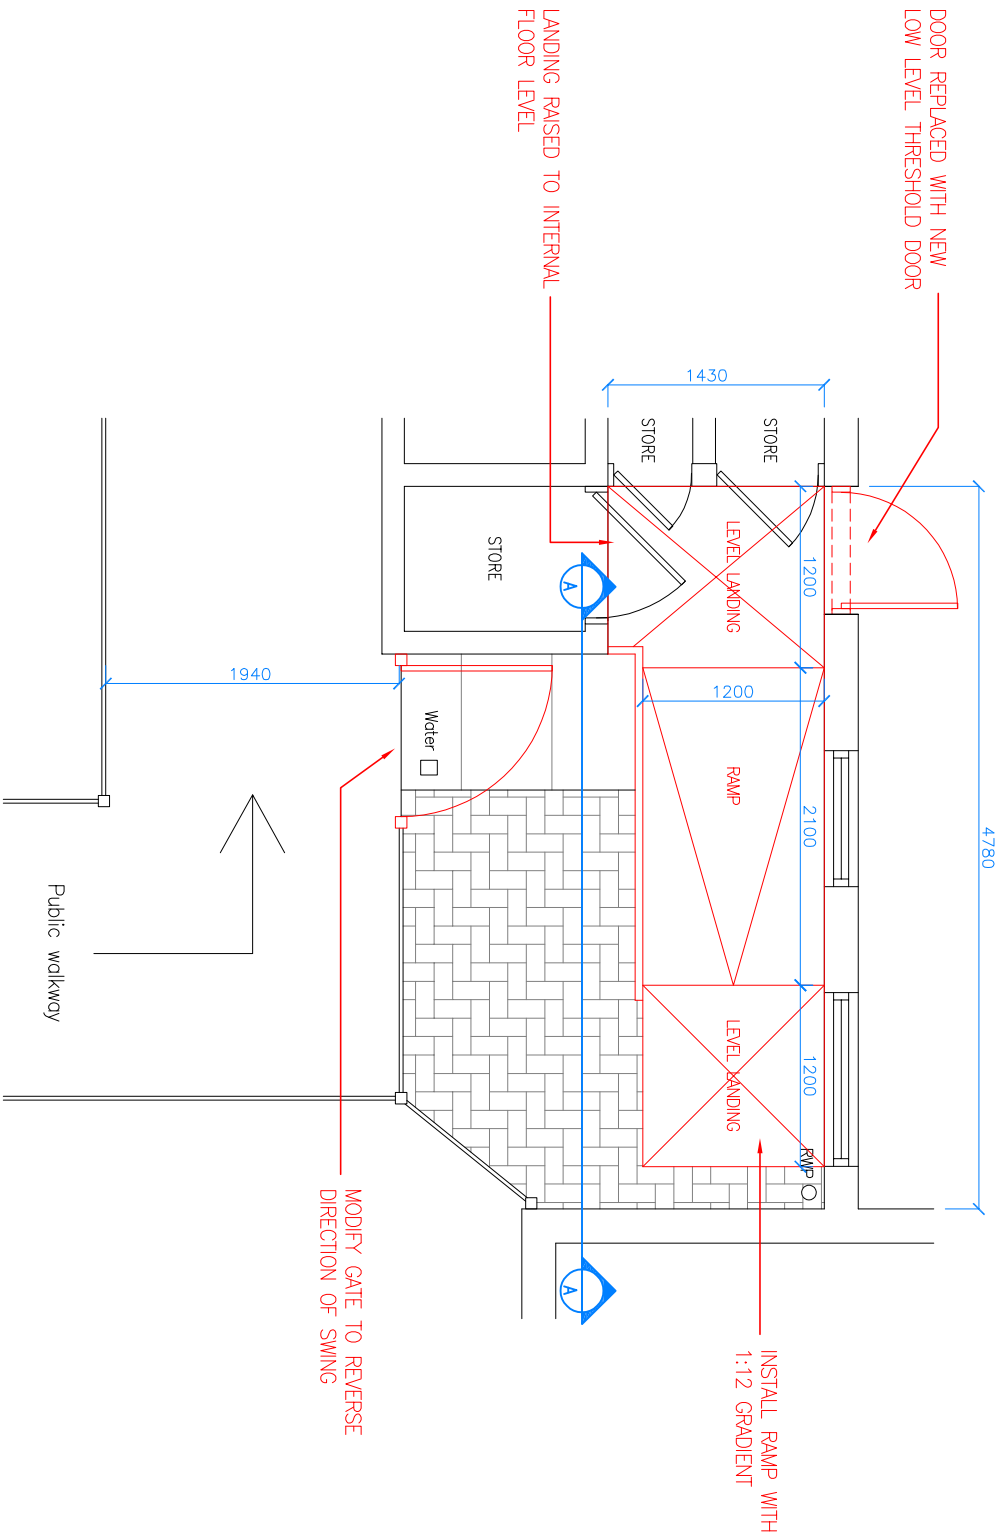

ELEVATION DETAIL A-A

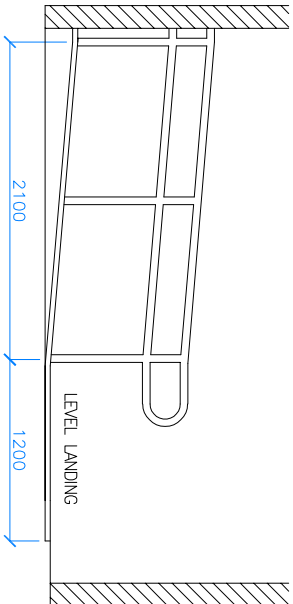

REV	DESCRIPTION	DATE	BY	CHK

Project: 50 Lower Moss Lane, Manchester

Drawing Title: Existing and Proposed Front Garden Layout

Drawing No.: 201-003

Scale @ A3	Revision:	Status:	Drawn By:	Date:
1:50	.		AU	09/08/22