



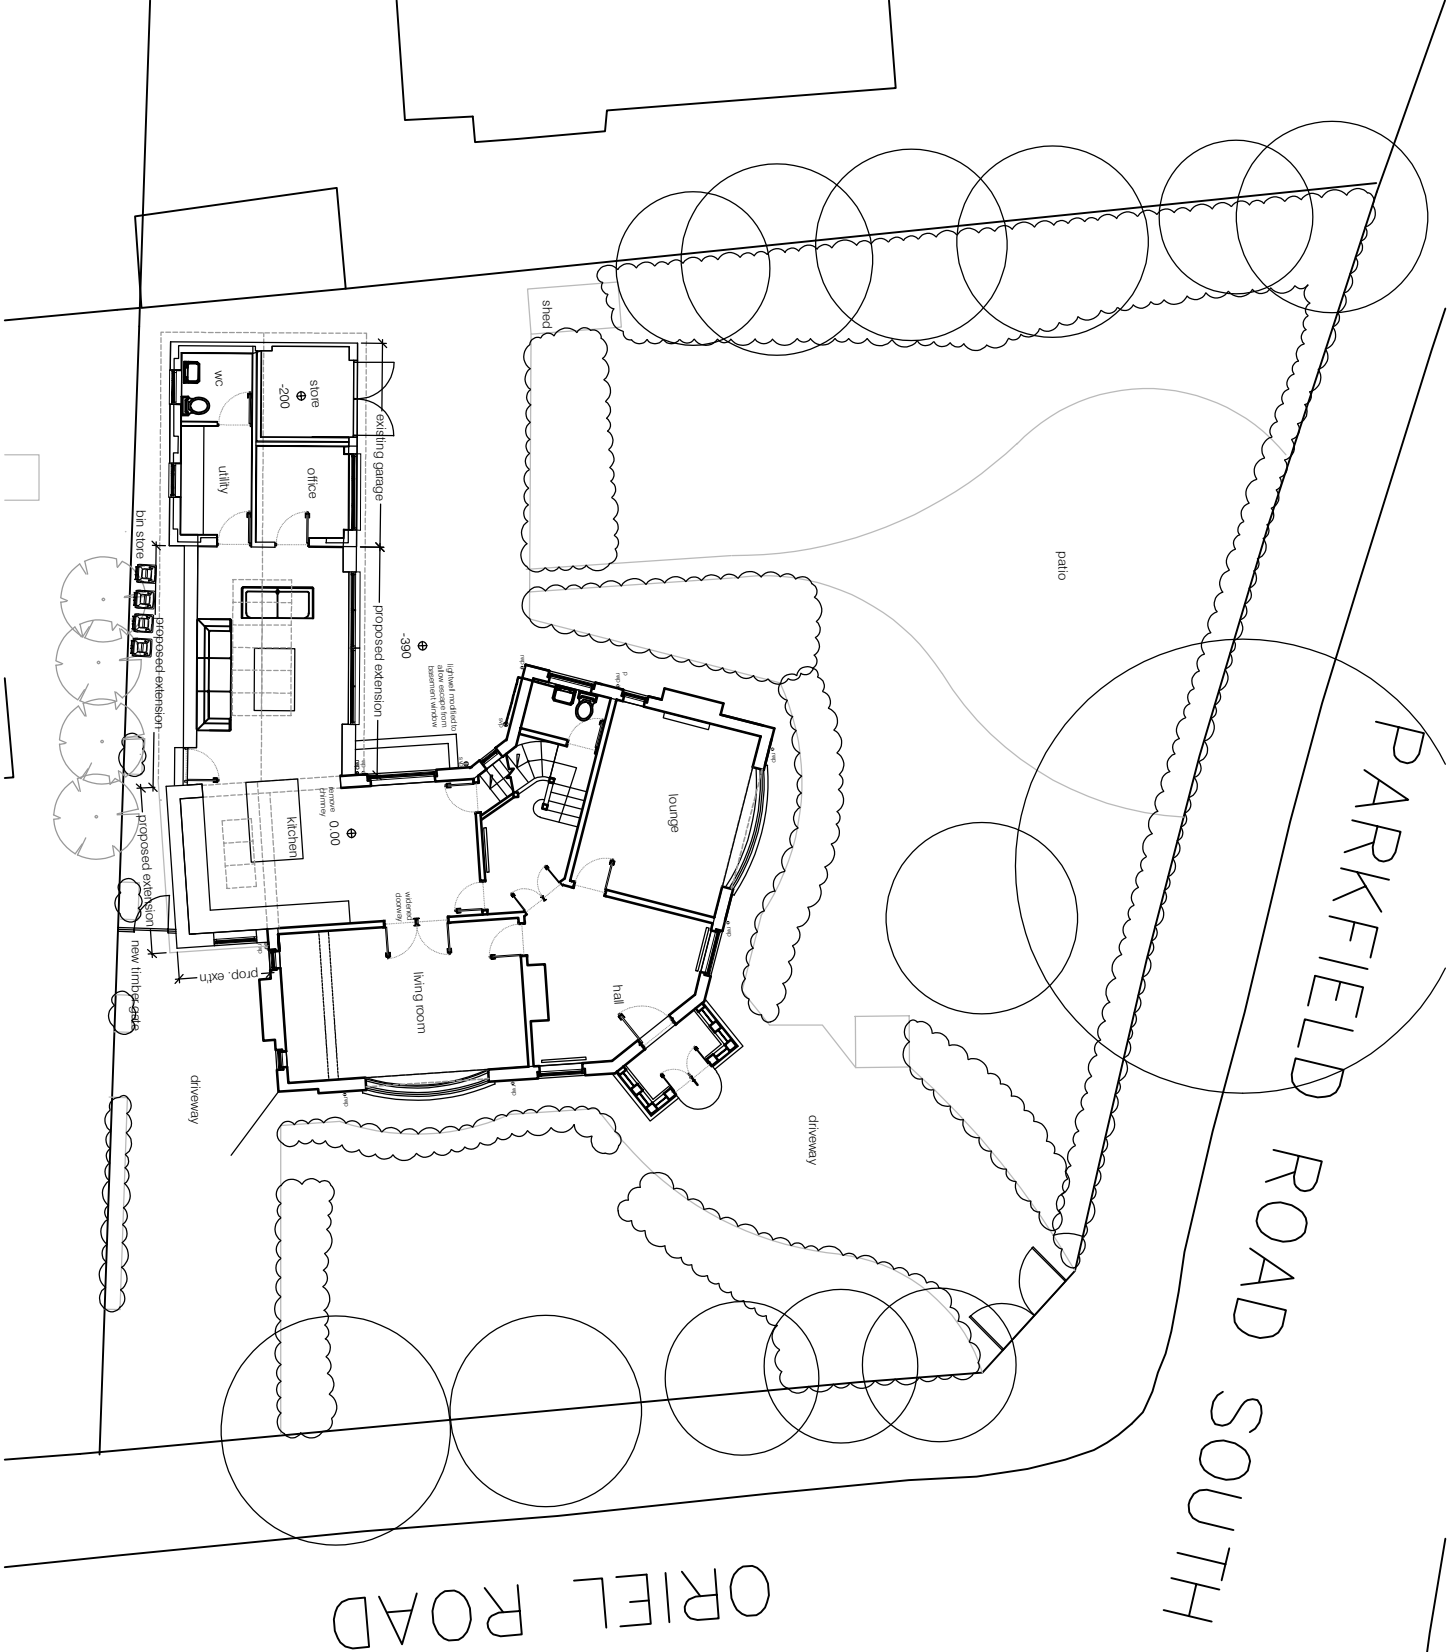

SITE PLAN 1:200

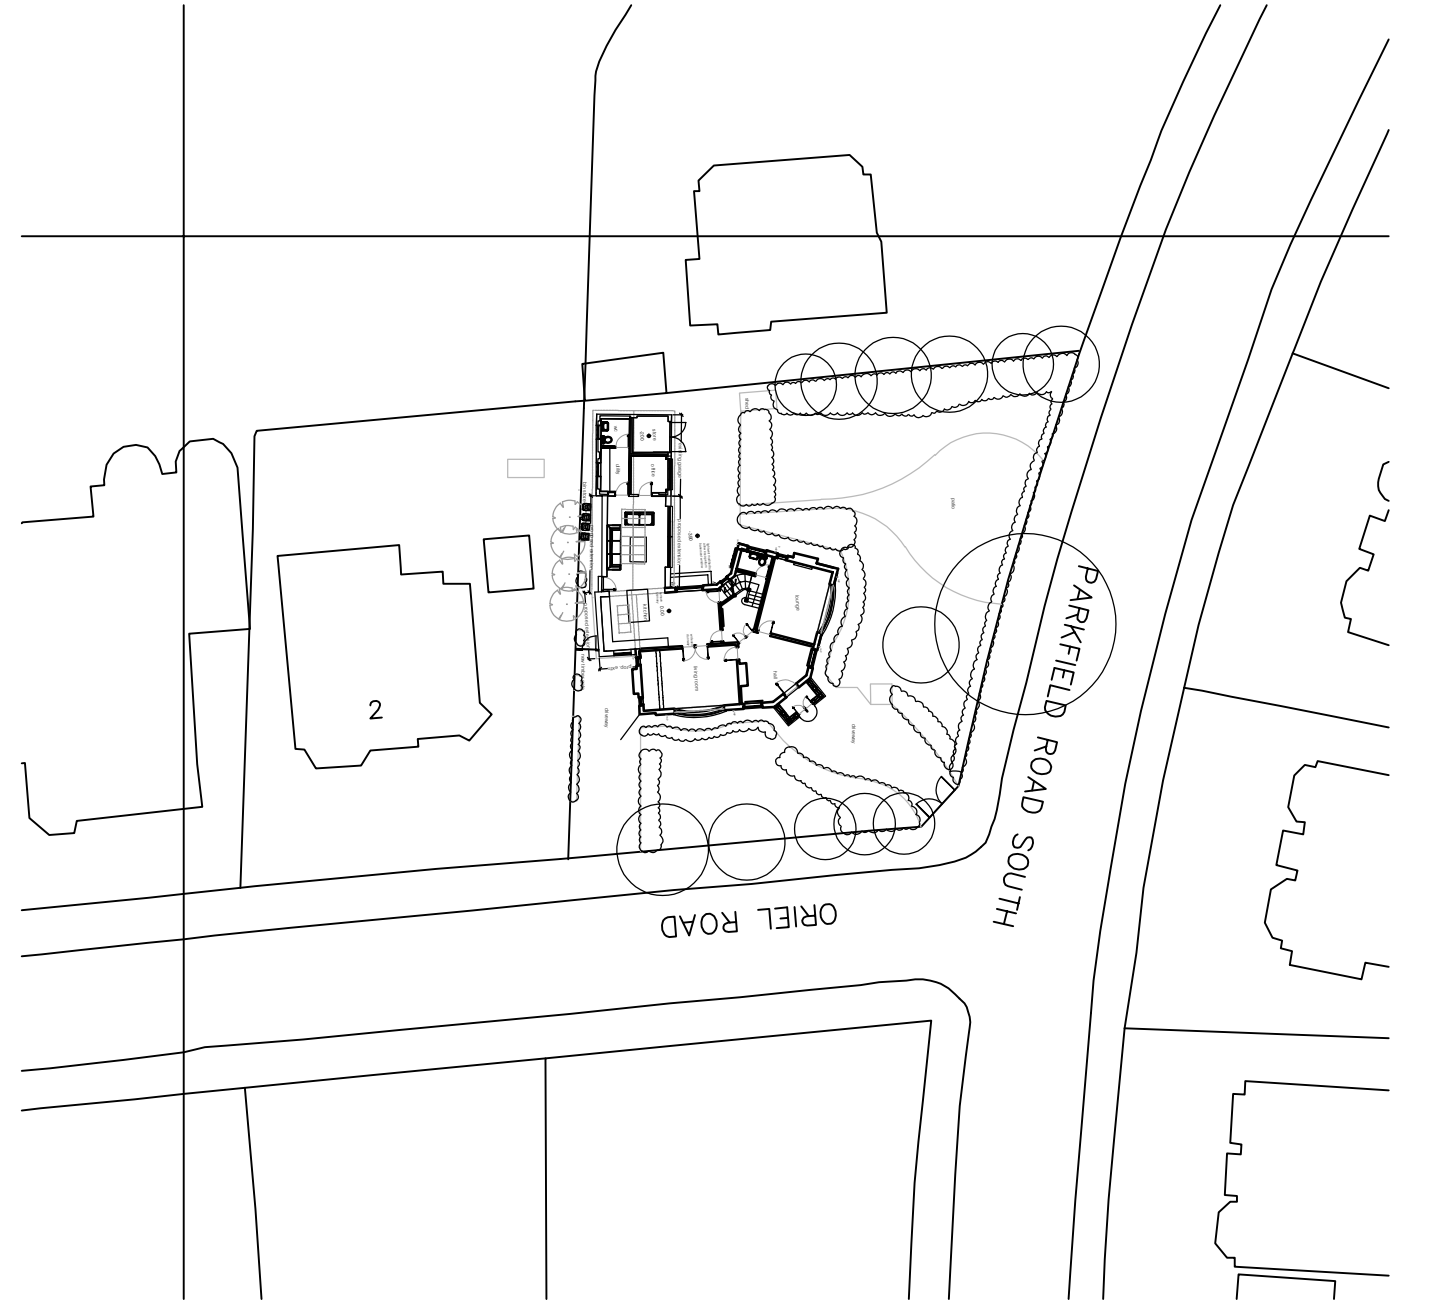

BLOCK PLAN 1:500