



This drawing is for the sole purpose of obtaining Planning Approval and not intended for Construction/Working drawings

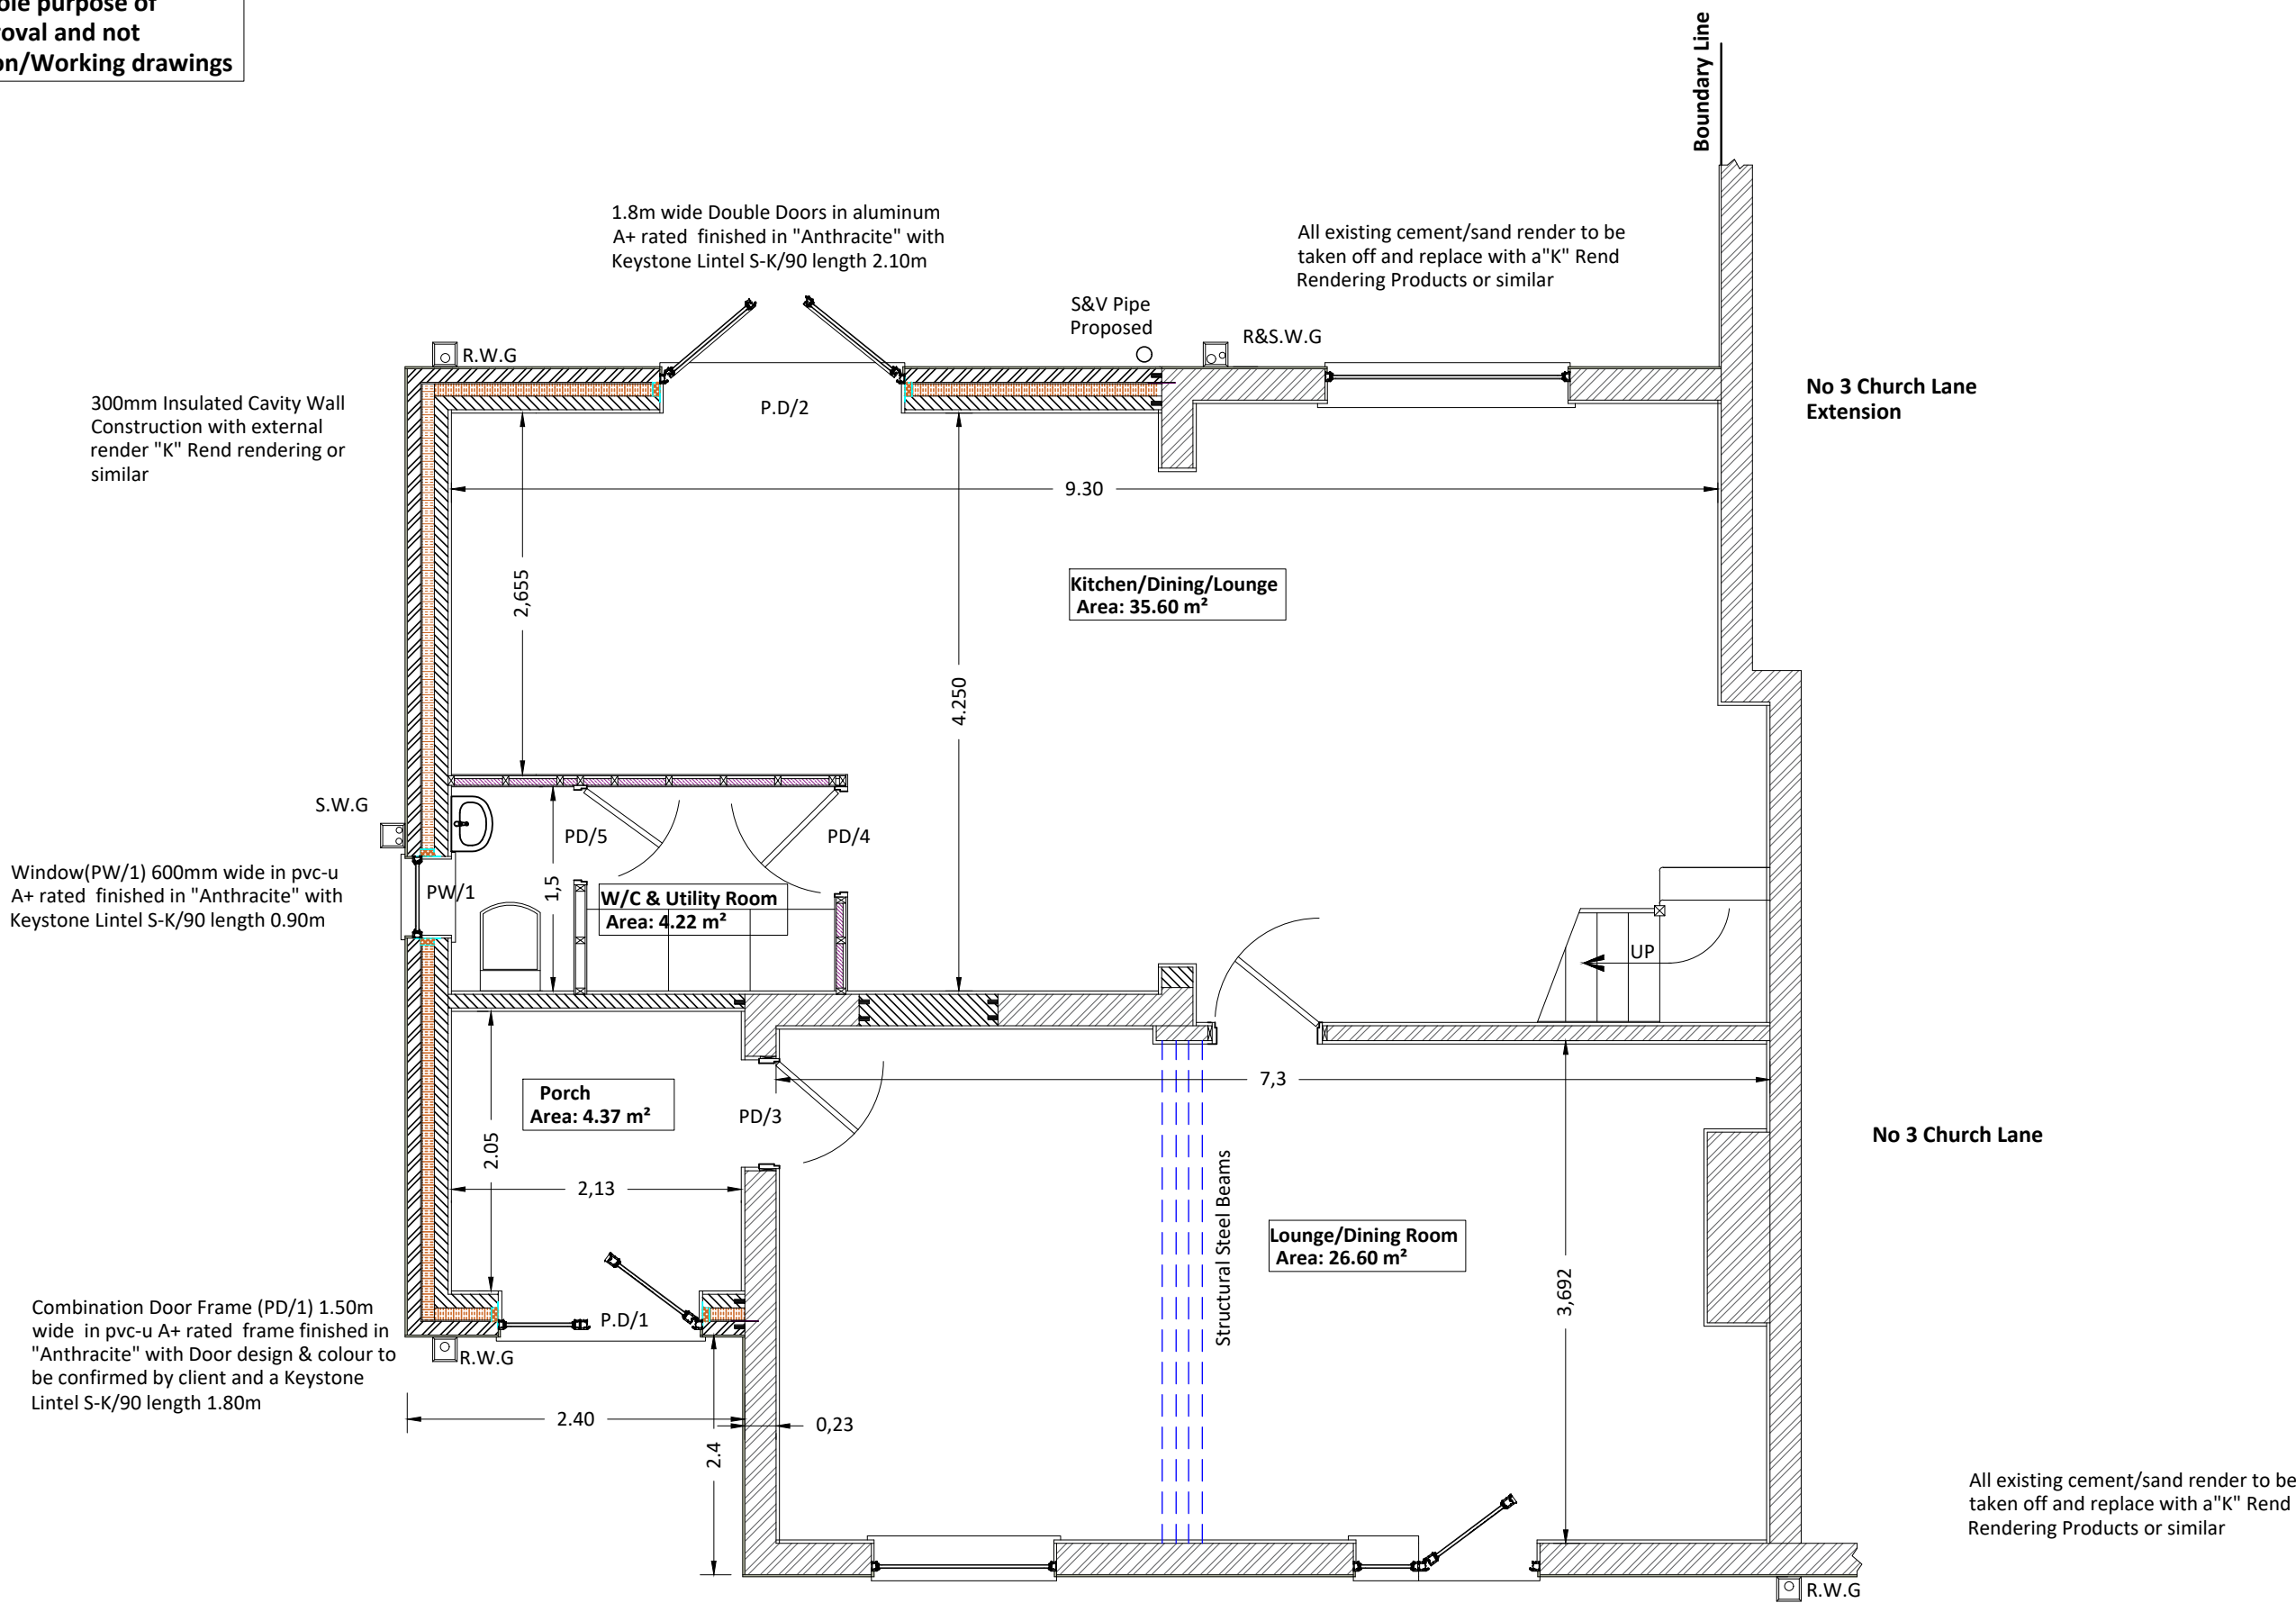


Proposed Ground Floor Layout

Area of the Land to Property : 661.0m²
Area of External Footprint :-
Existing Property : 51.80m²
Proposed Extension : 31.67m²
Area of Internal Footprint:-
Proposed Extension : 26.94m²

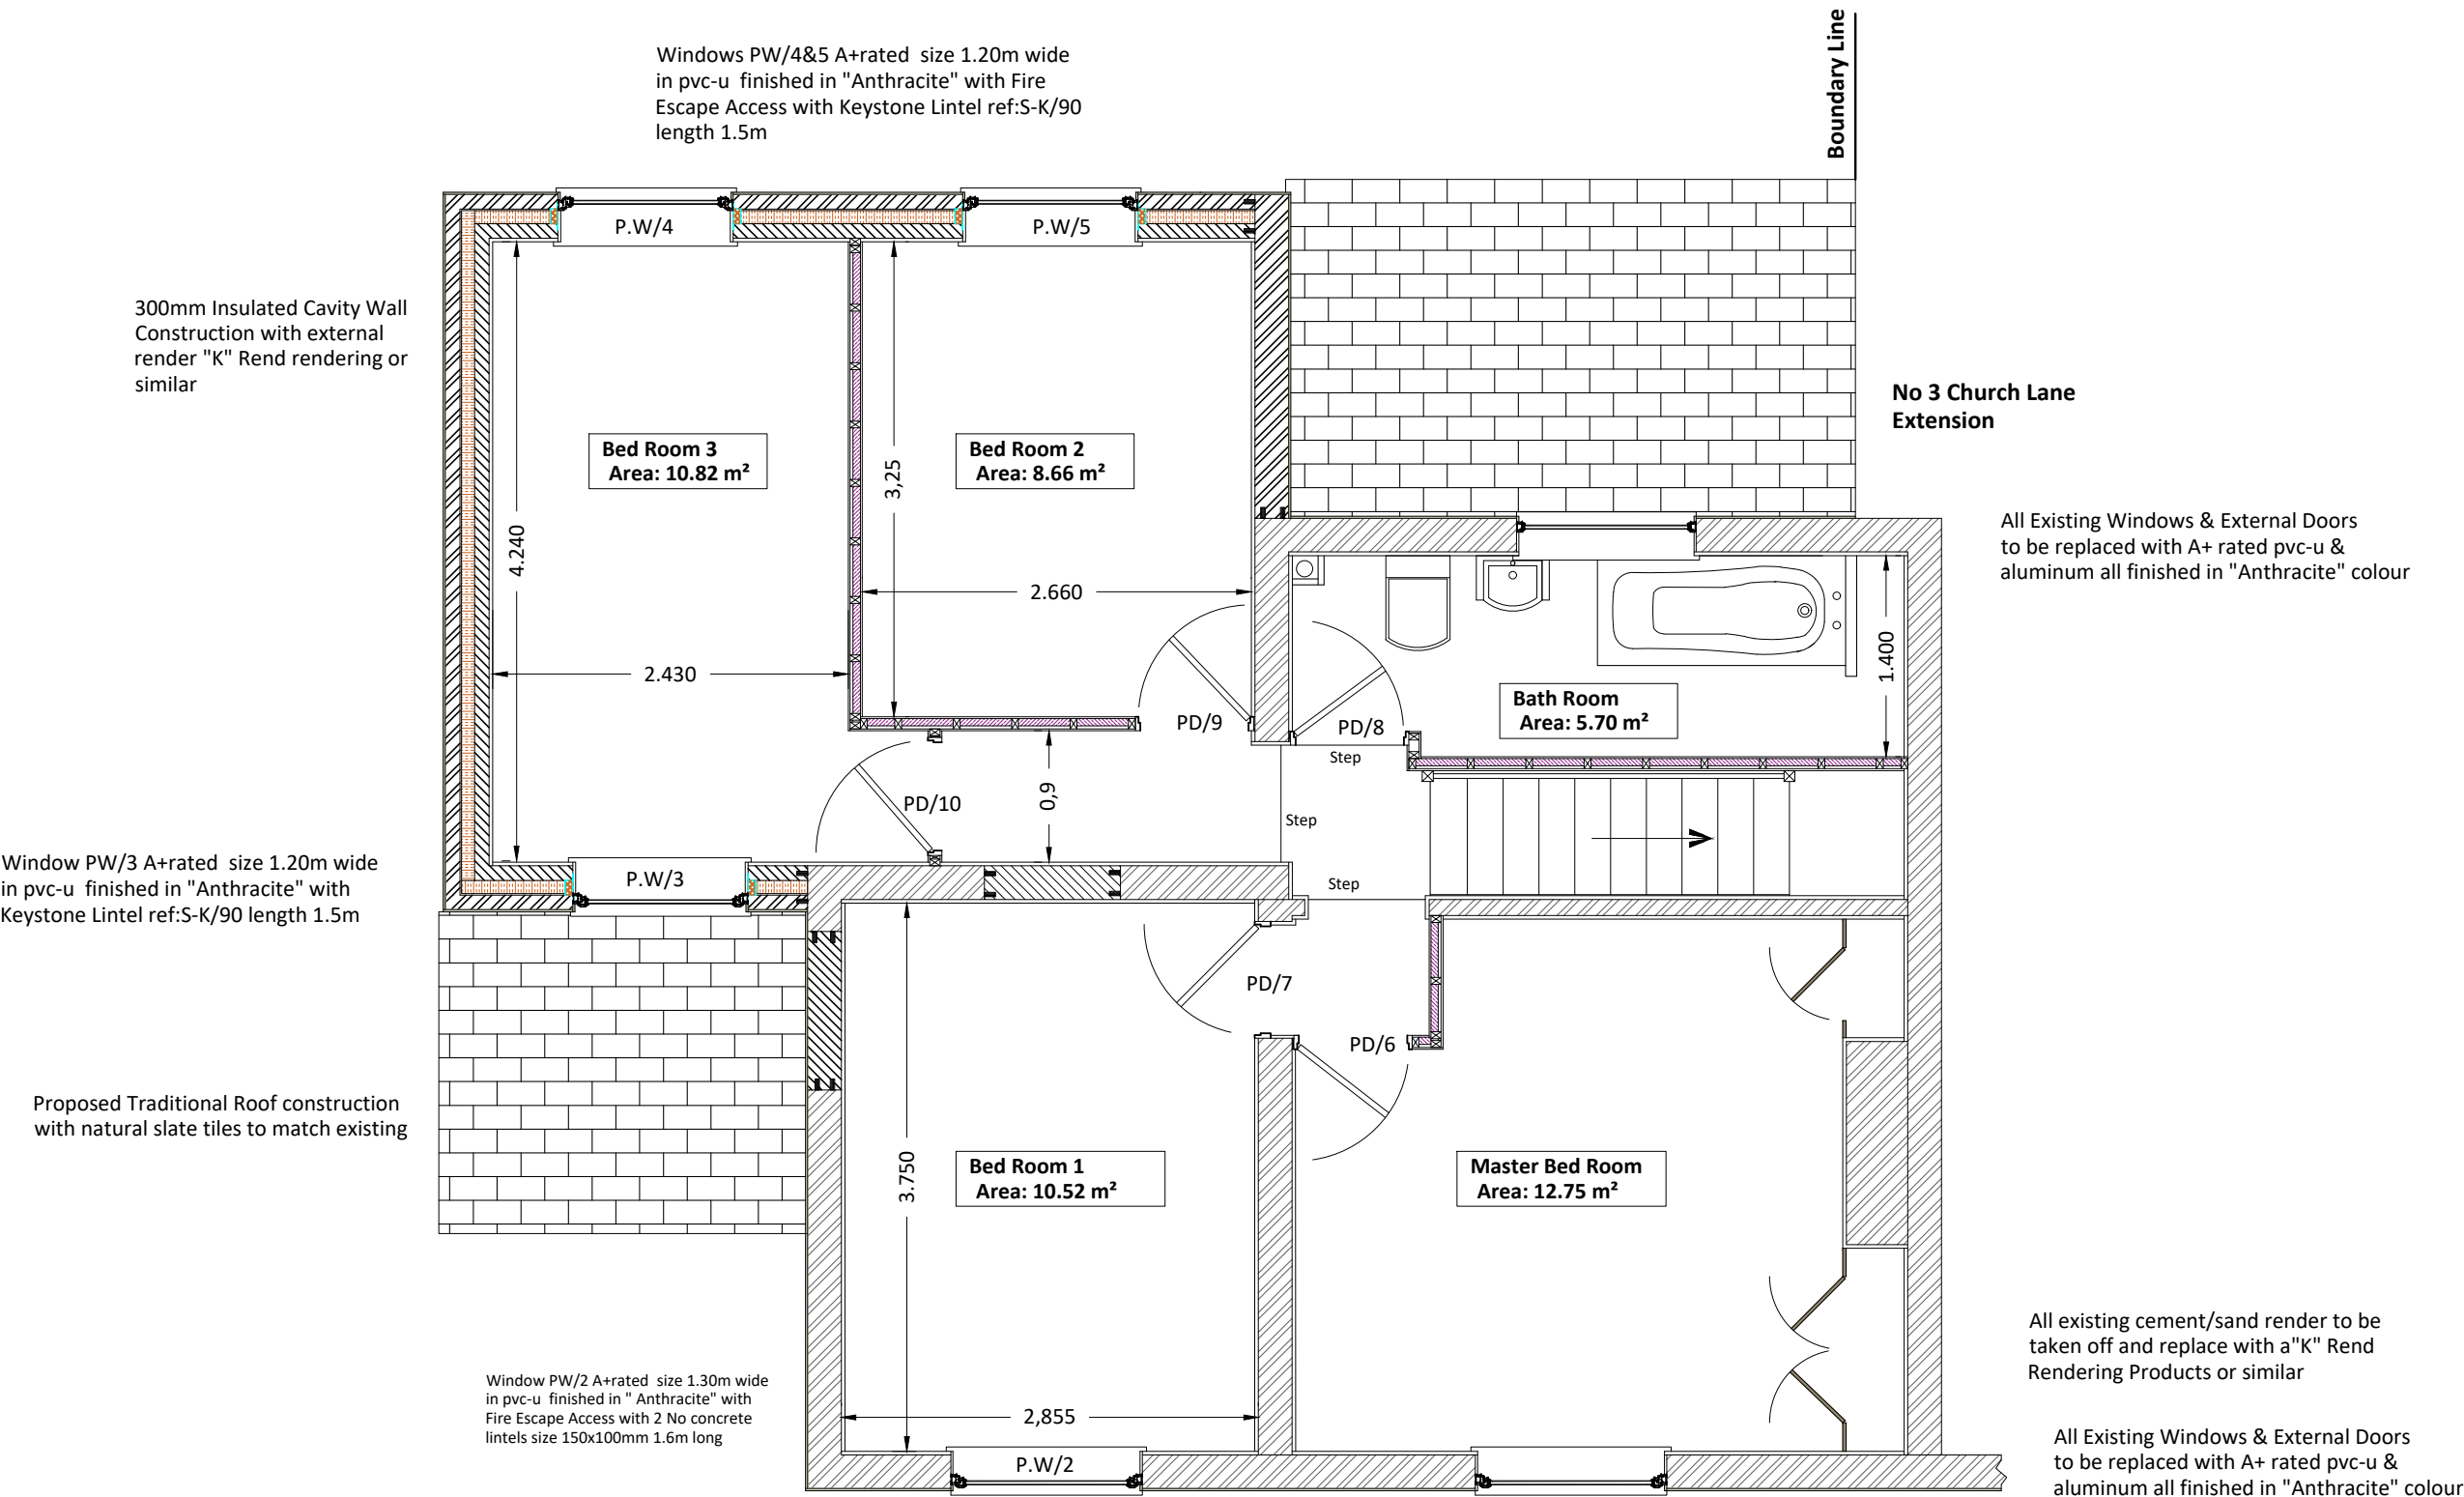

Proposed First Floor Layout

Scale Bar : 1:50

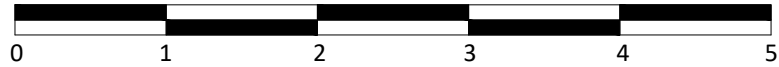

D.P.Bertram
Building & Planning Solutions

15 Willow Drive, Charnock Richard,
Chorley , Lancashire. PR7 5NL
T:- 01257 793222 M:- 07751 324431 ,
E-mail bertypat@yahoo.co.uk

Client:- Mr L.R.Hennigan
59 Grange Avenue,
Levenshulme,
Manchester, M19 2FZ

Project:- Development to 4 Church Lane,Burnage,
Manchester, M19 1GG . The Construction
of Side & Rear Two Storey Extensions with
Internal Alterations.

Drawing Title :-
Proposed Floor Layouts

Scale :- 1:50(A1) Drawn By :- DPB Date :- Dec 2022

Drawing No :- DPB/ LRH /22 /04P Rev No :-