


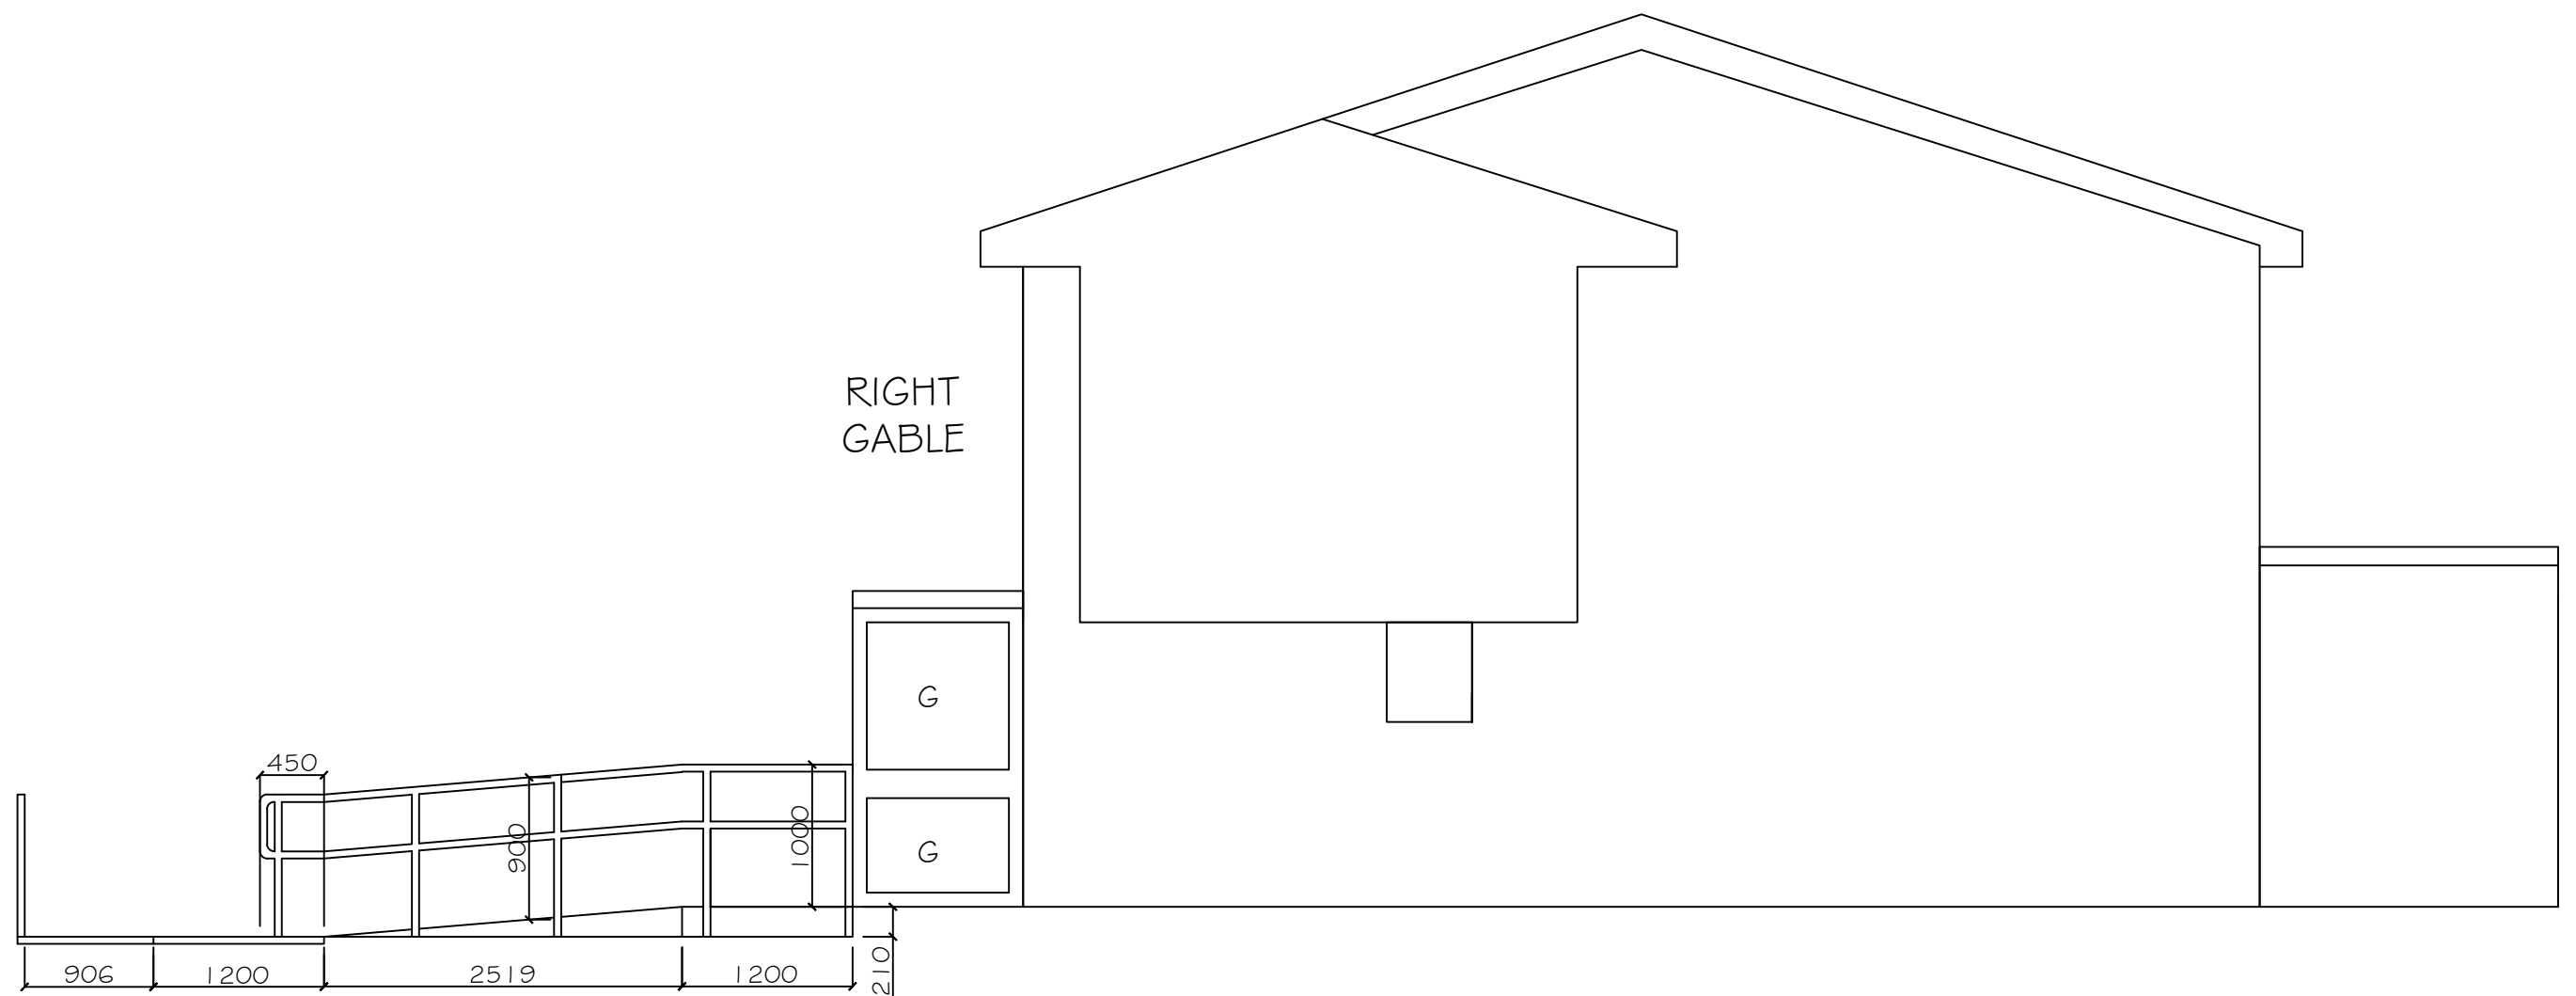

Proposed side elevation