
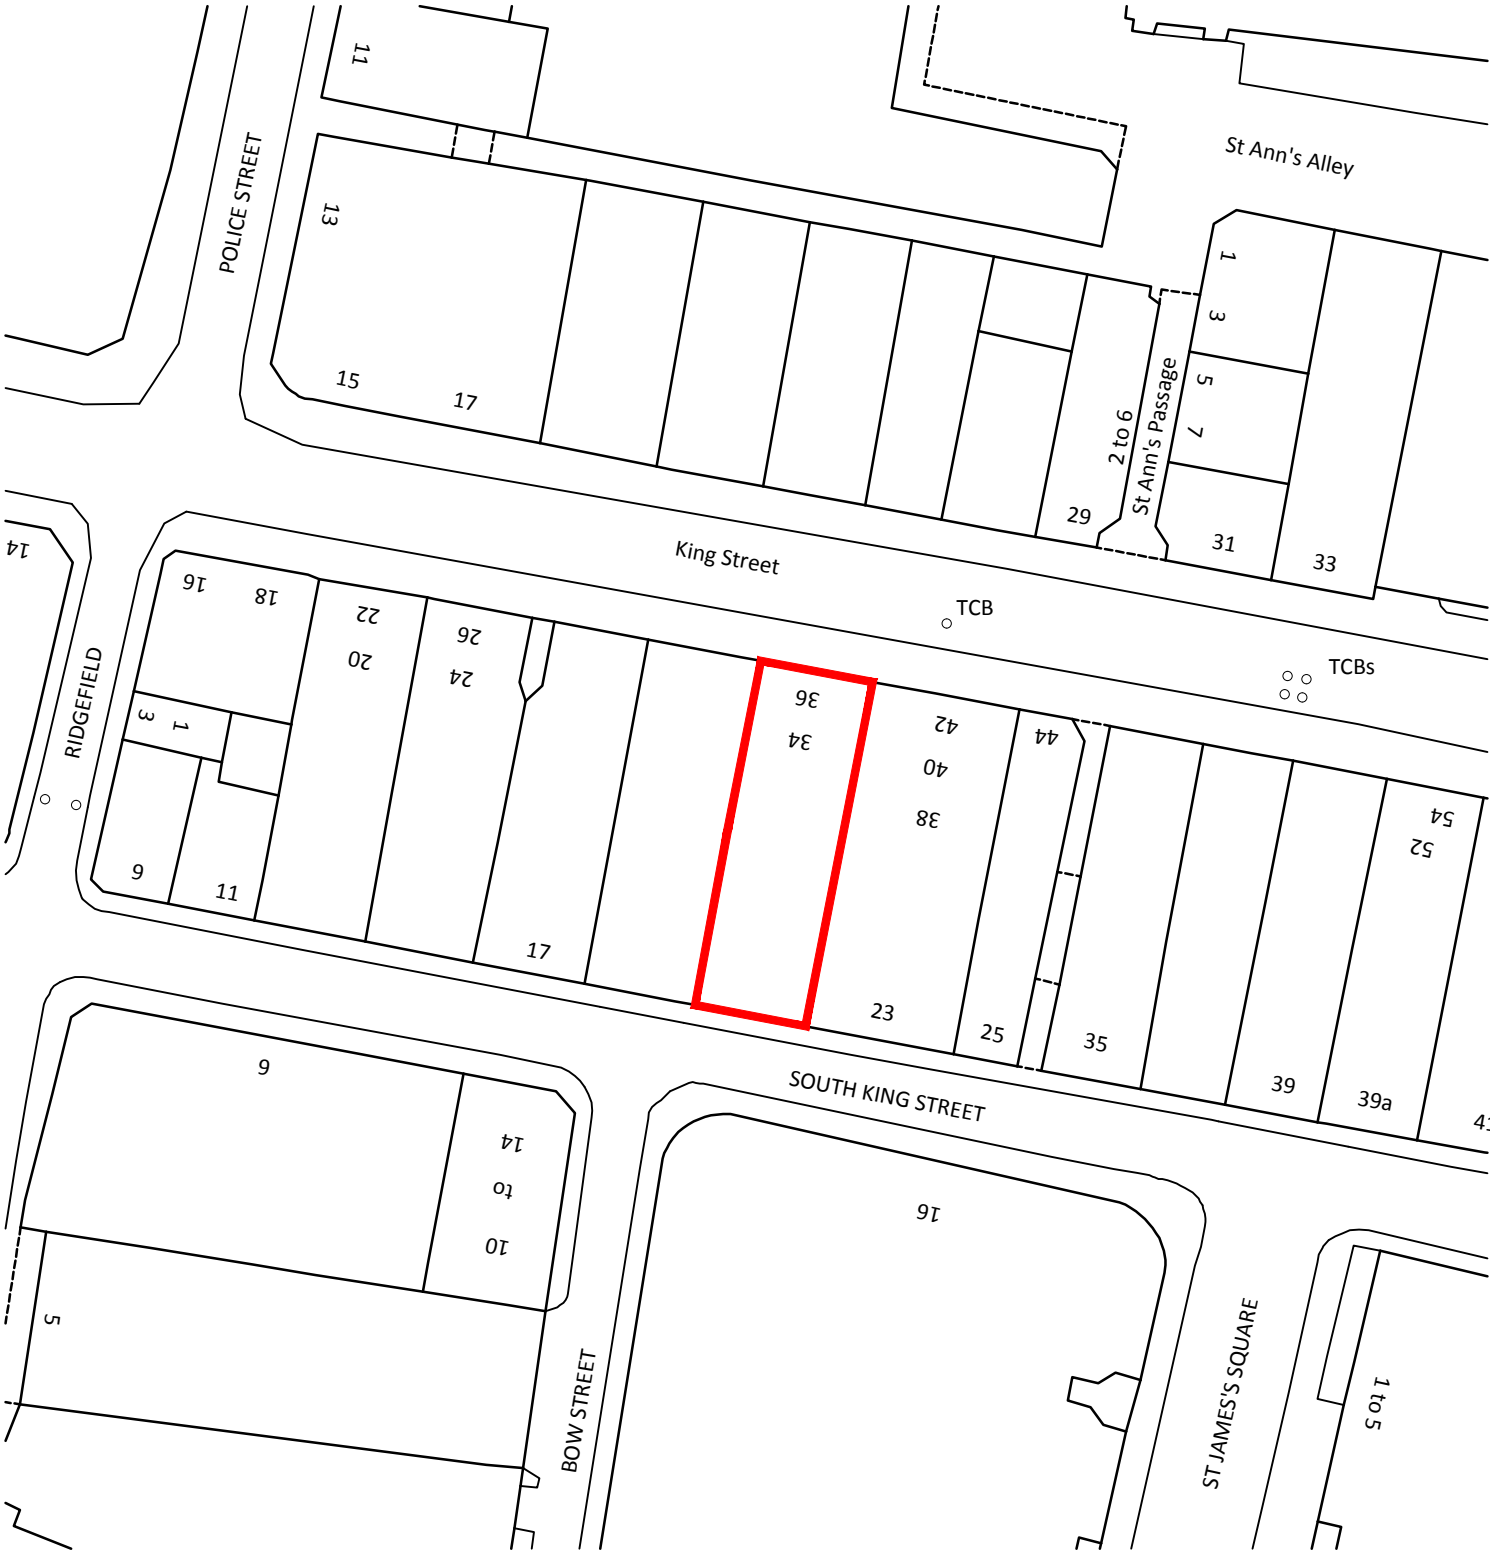


PLANNING NOTES:

- 1. Proposals are subject to statutory consents and their related conditions.
- 2. Proposals and all construction section/details are indicative only and subject to further detailed design.
- 3. Areas are approximate and are based on existing measured data provided by others.
- 4. Proposals maybe subject to 3rd party agreements such as party wall agreements, rights of light, access easements and other legal covenants.
- 5. Proposals are subject to legal agreements and amendments to existing leases agreements where applicable.
- 6. Proposals are subject to measured survey.
- 7. Fire strategy is subject to a fire engineered solution.

This drawing is to be read in conjunction with all other relevant technical information, statutory approvals, specifications and 3rd party information. Do not scale from this drawing. Use only dimensions provided. All dimensions and levels to be checked on site and all discrepancies must be reported to the drawings author immediately. Responsibility cannot be accepted for alteration and/or deviation from this design without the prior acknowledgement of the drawings author. Any commercial decisions relating to this information must make due allowance for dimensional and area variation resulting from the design development and construction processes as well as the requirements of statutory authorities. This drawing is to be used only for the purposes indicated. This drawing is copyright and the property of Northmill Associates Ltd (NMA) and must not be reproduced without prior written agreement. Any Intellectual Property Rights (IPR) relating to the design(s) described in this drawing belong to the originating designer and, where it is not NMA's design, no credit for the design or IPR is sought by this drawings author.

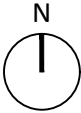

Rev	Description	By	Chk	Date



1 North Parade, Parsonage Gardens, Manchester, M3 2NH
0161 839 4411
mcr@northmillassociates.com

Project
34 KING STREET
Client
Beaconsfield Estates
Drawing
SITE LOCATION PLAN

Project No: 2435 Scale @ A4 1:500
Drawn: DW Checked: IG
Drawing No:
L(00)001

Date: 25/09/17
Status: PLANNING
Revision:
-