


Reuse existing slate roof tiles -
Place back level with number 37.
Insulation between and under
rafters. Rafters to be covered
internally with birch ply soffit

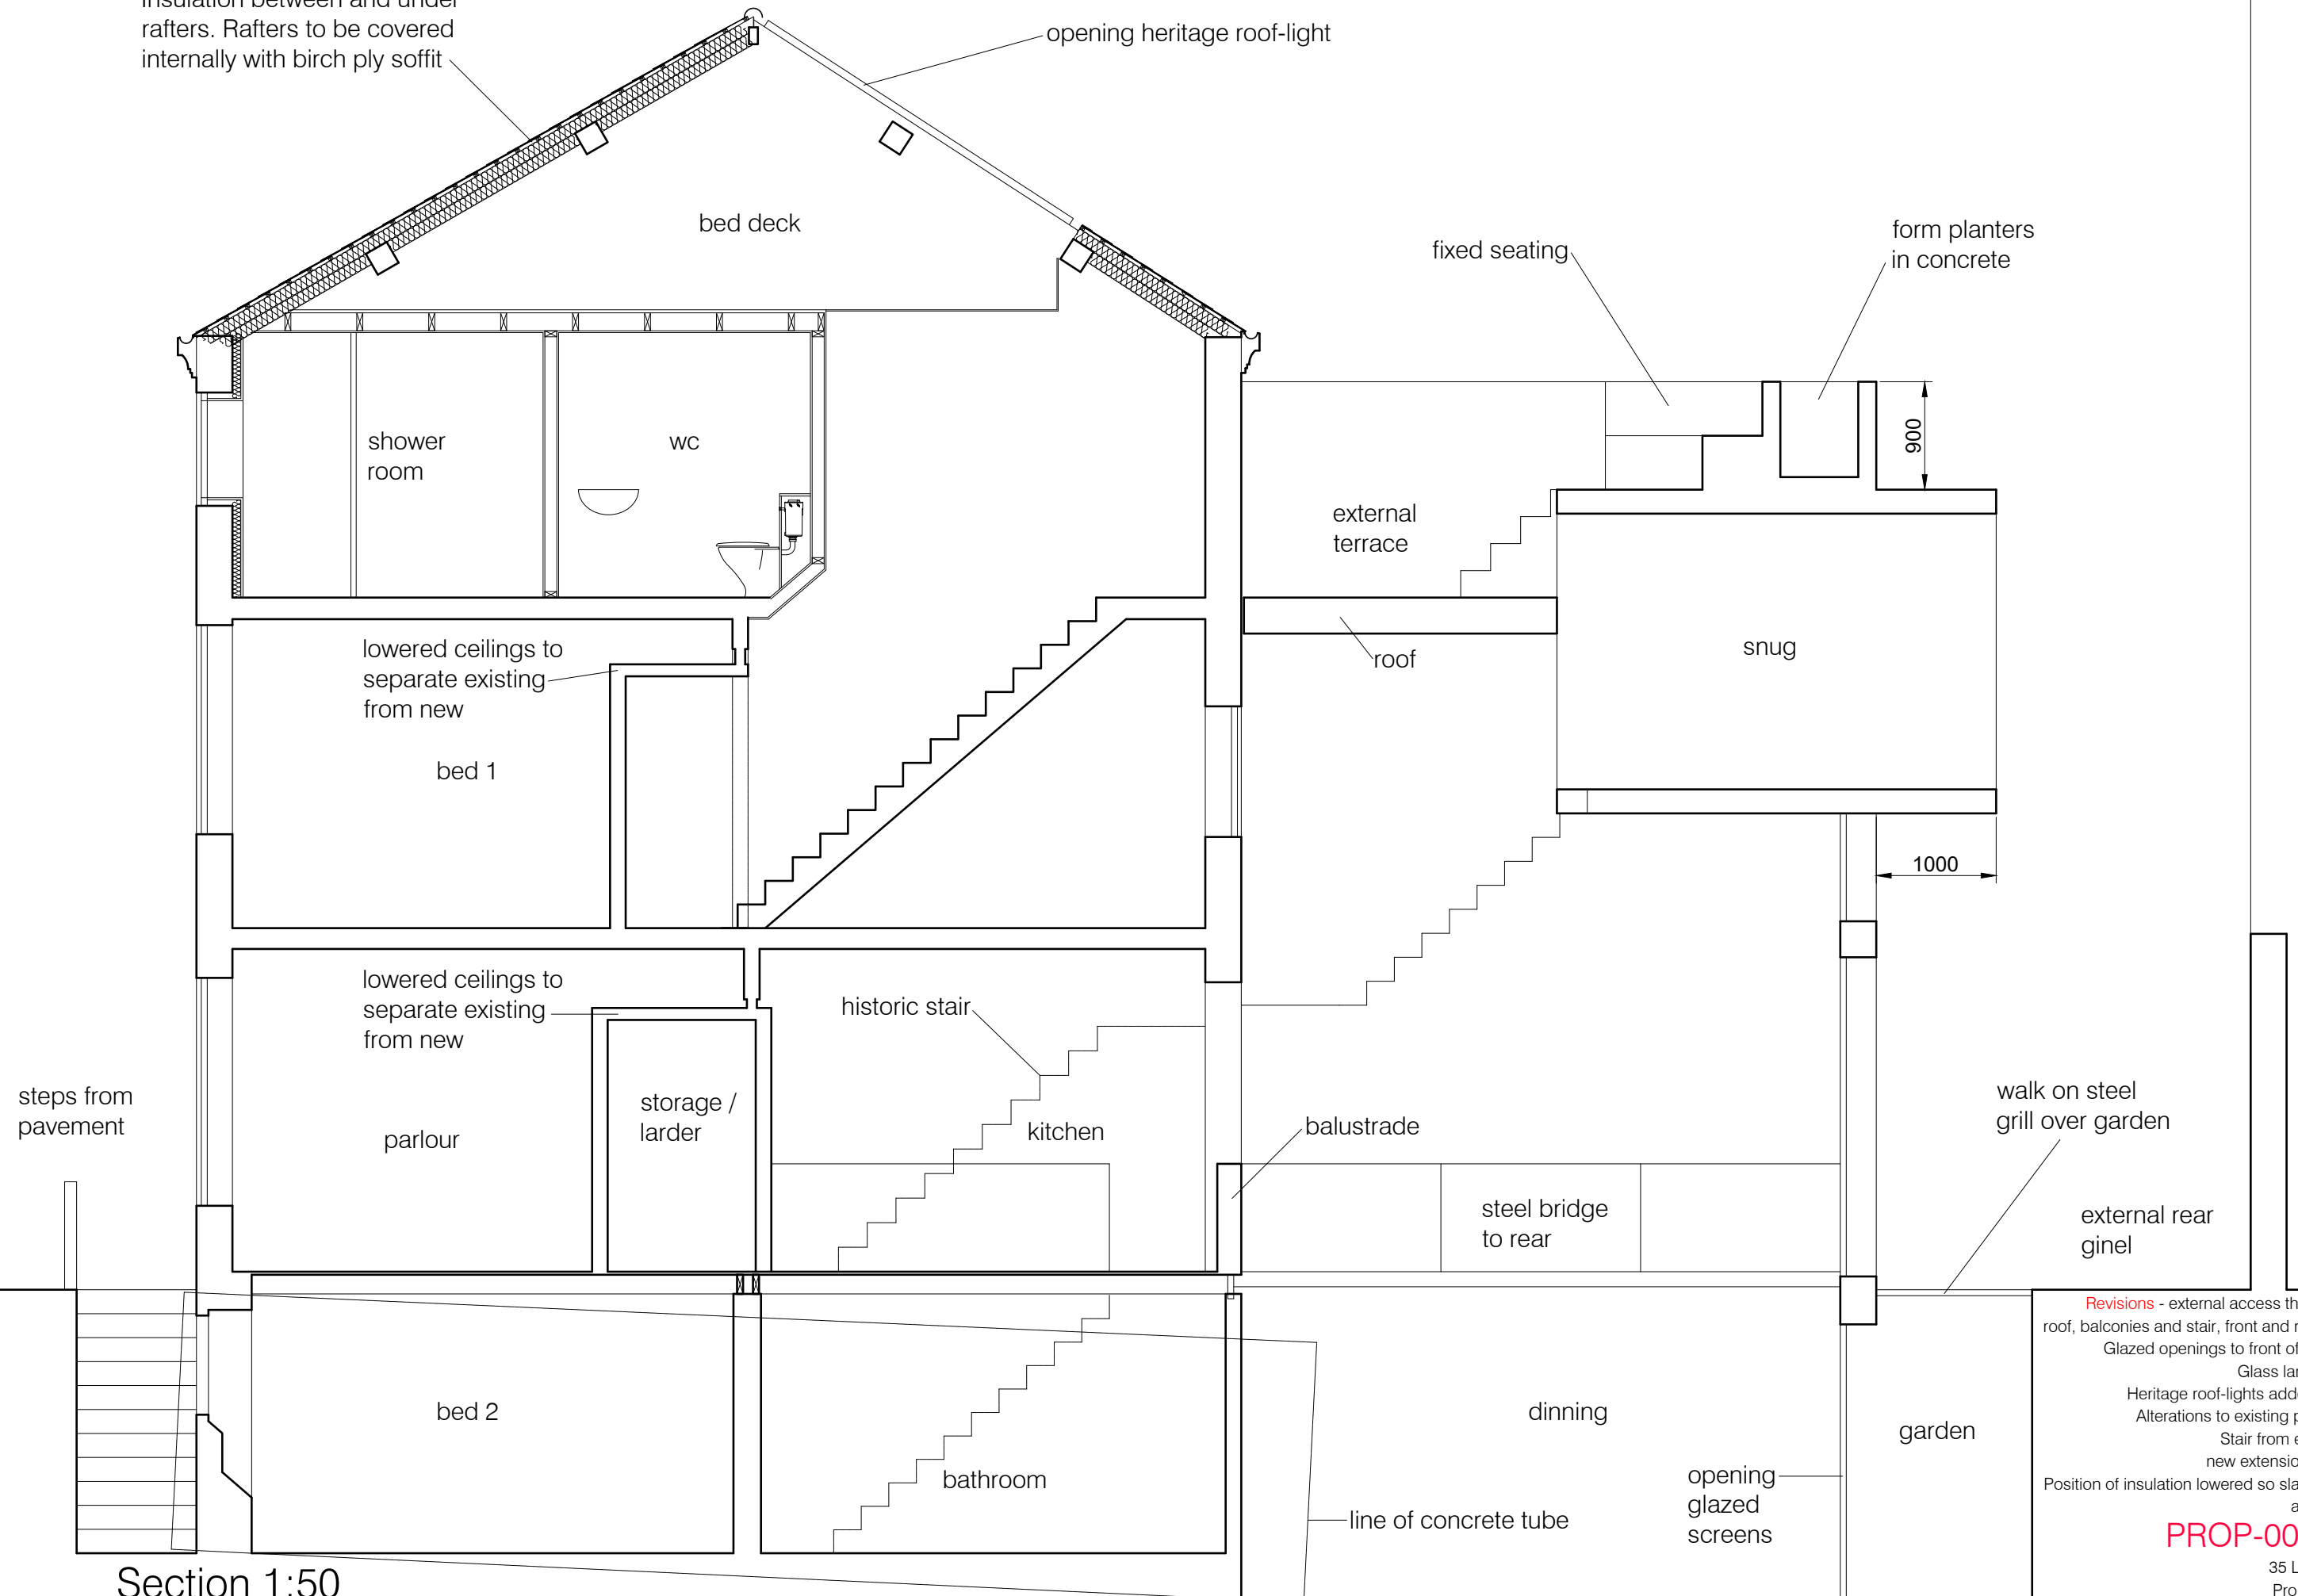

Section 1:50