

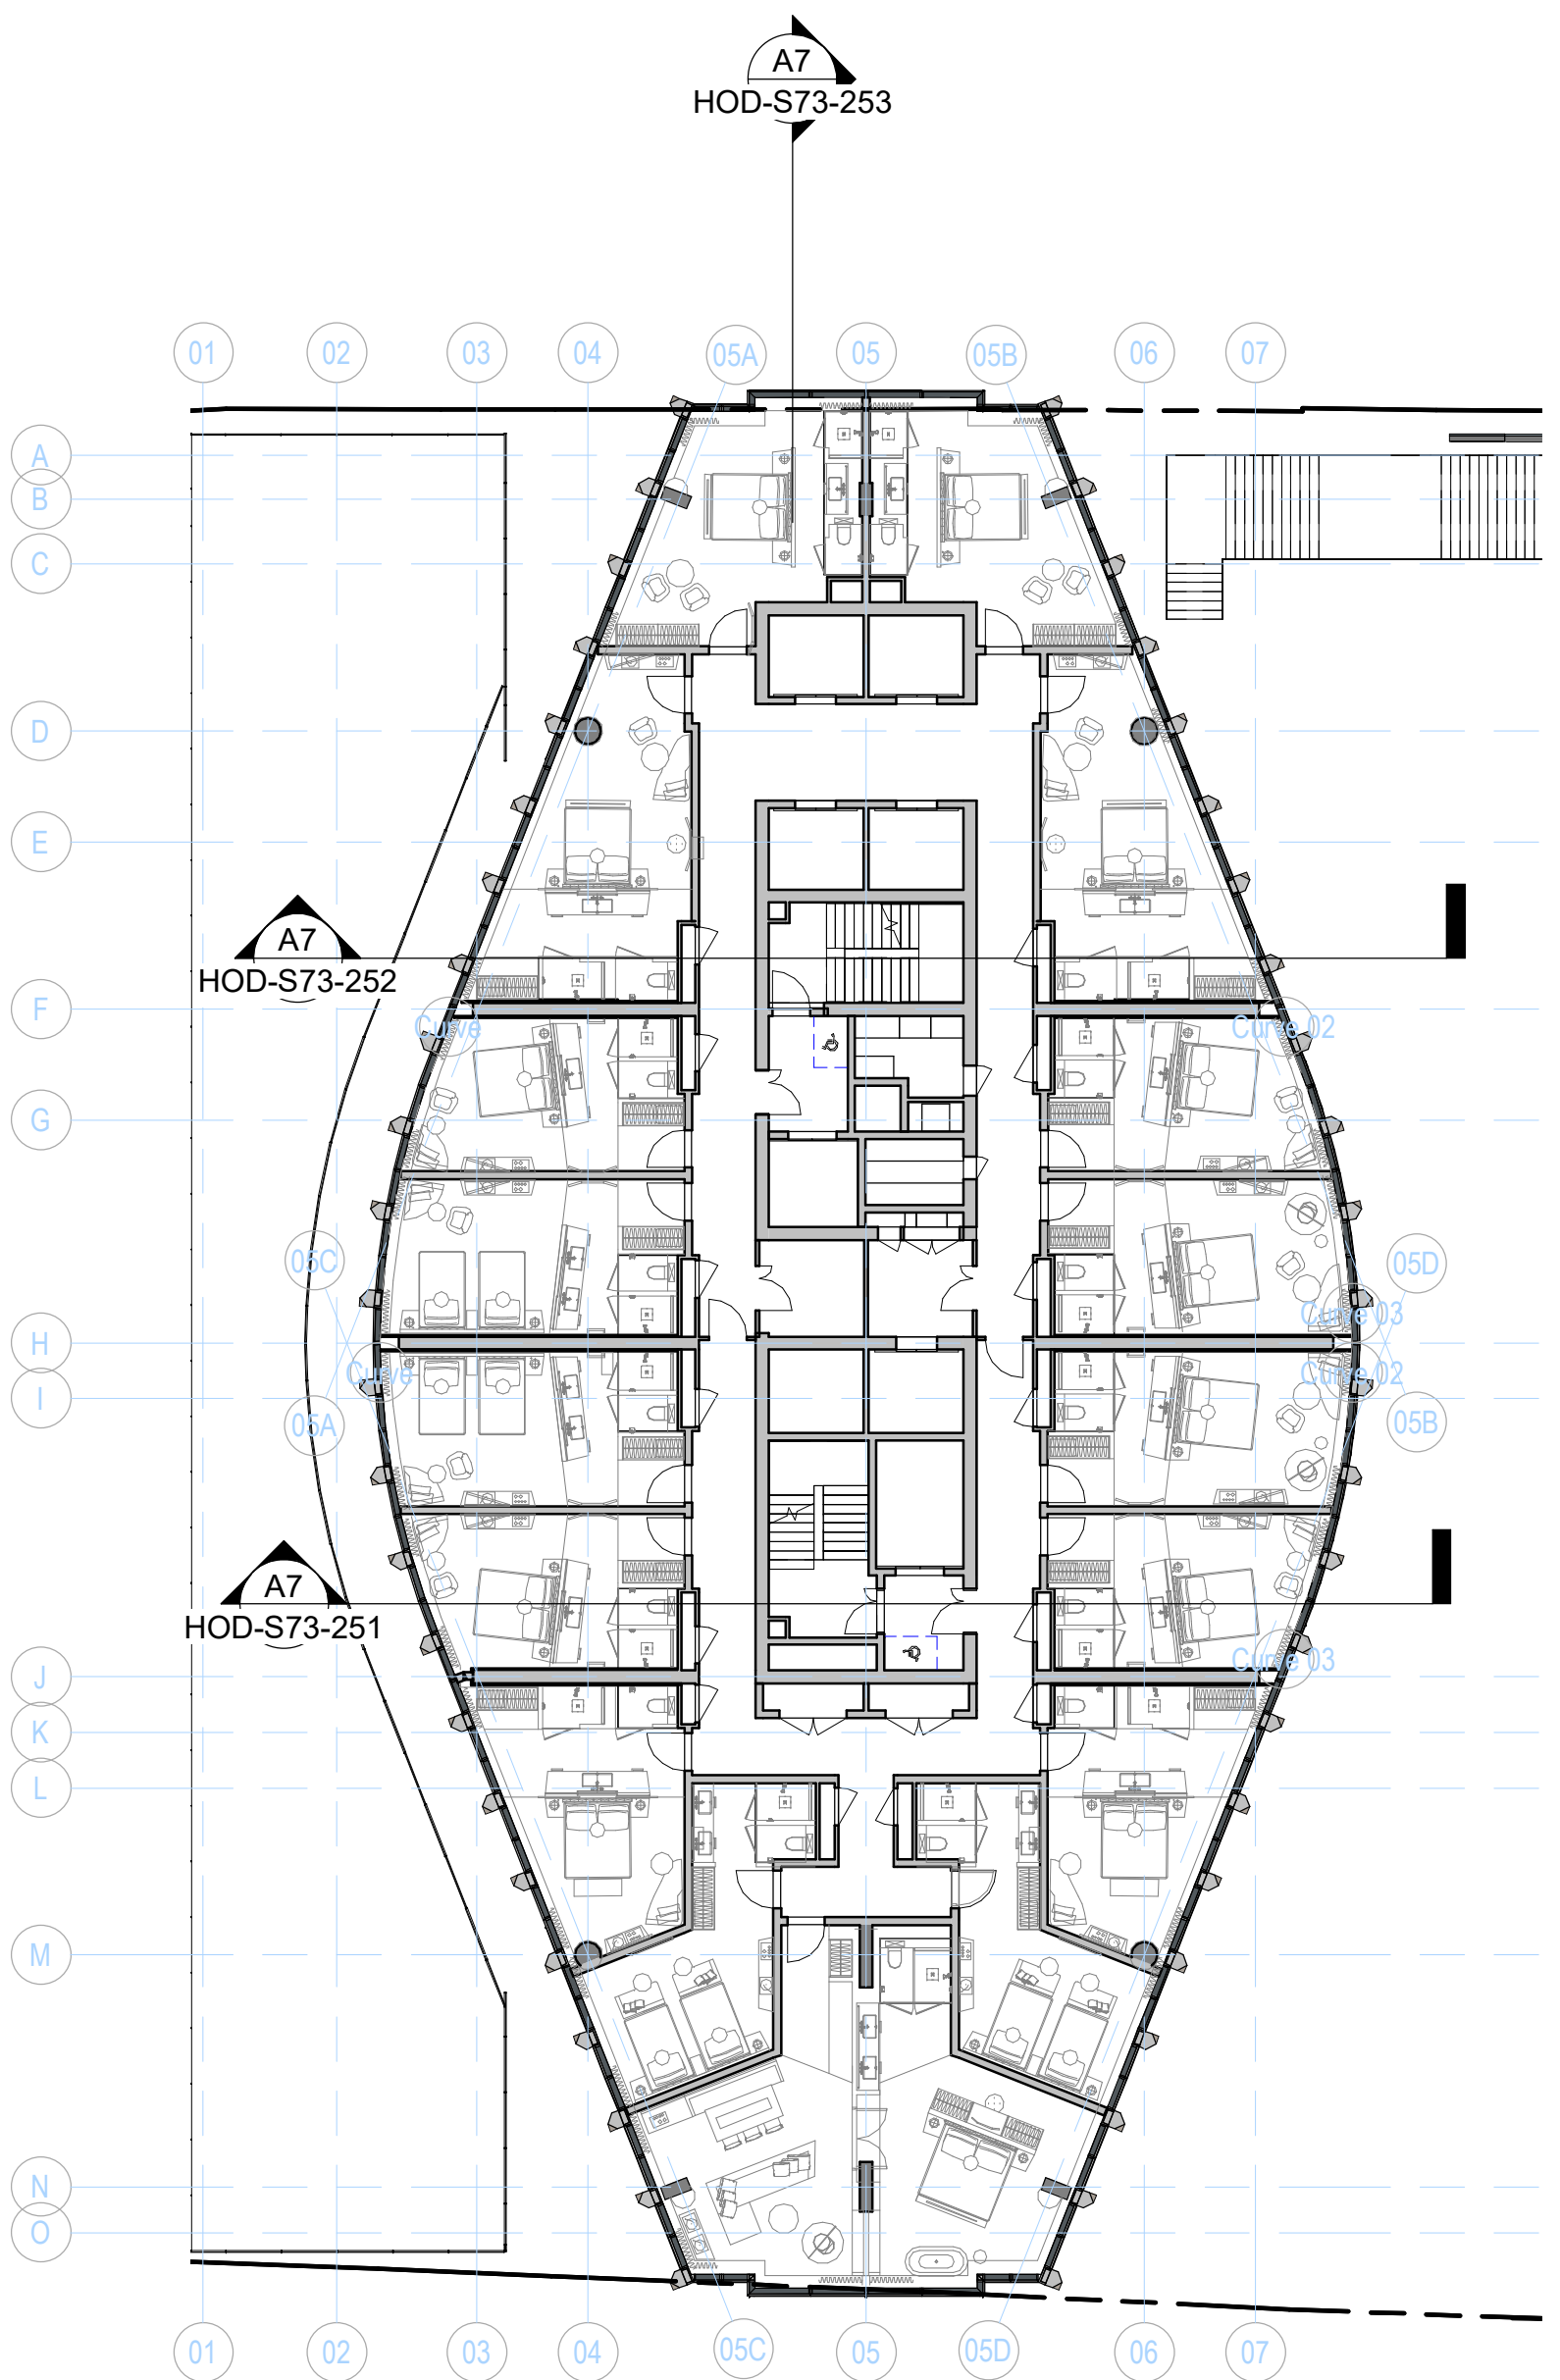



DO NOT SCALE
Work to annotated dimensions only. Read drawings in conjunction with relevant specification, Structural Engineers' and Services Engineers' drawings. Confirm all dimensions before commencement of any work on site or fabrication.

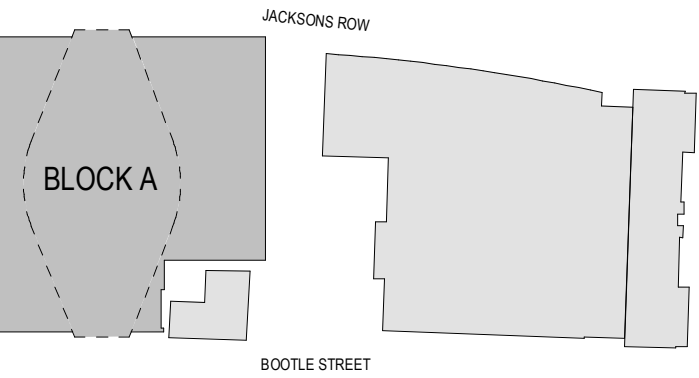

A7 LEVEL 07, HOTEL 01 PLAN
1 : 200

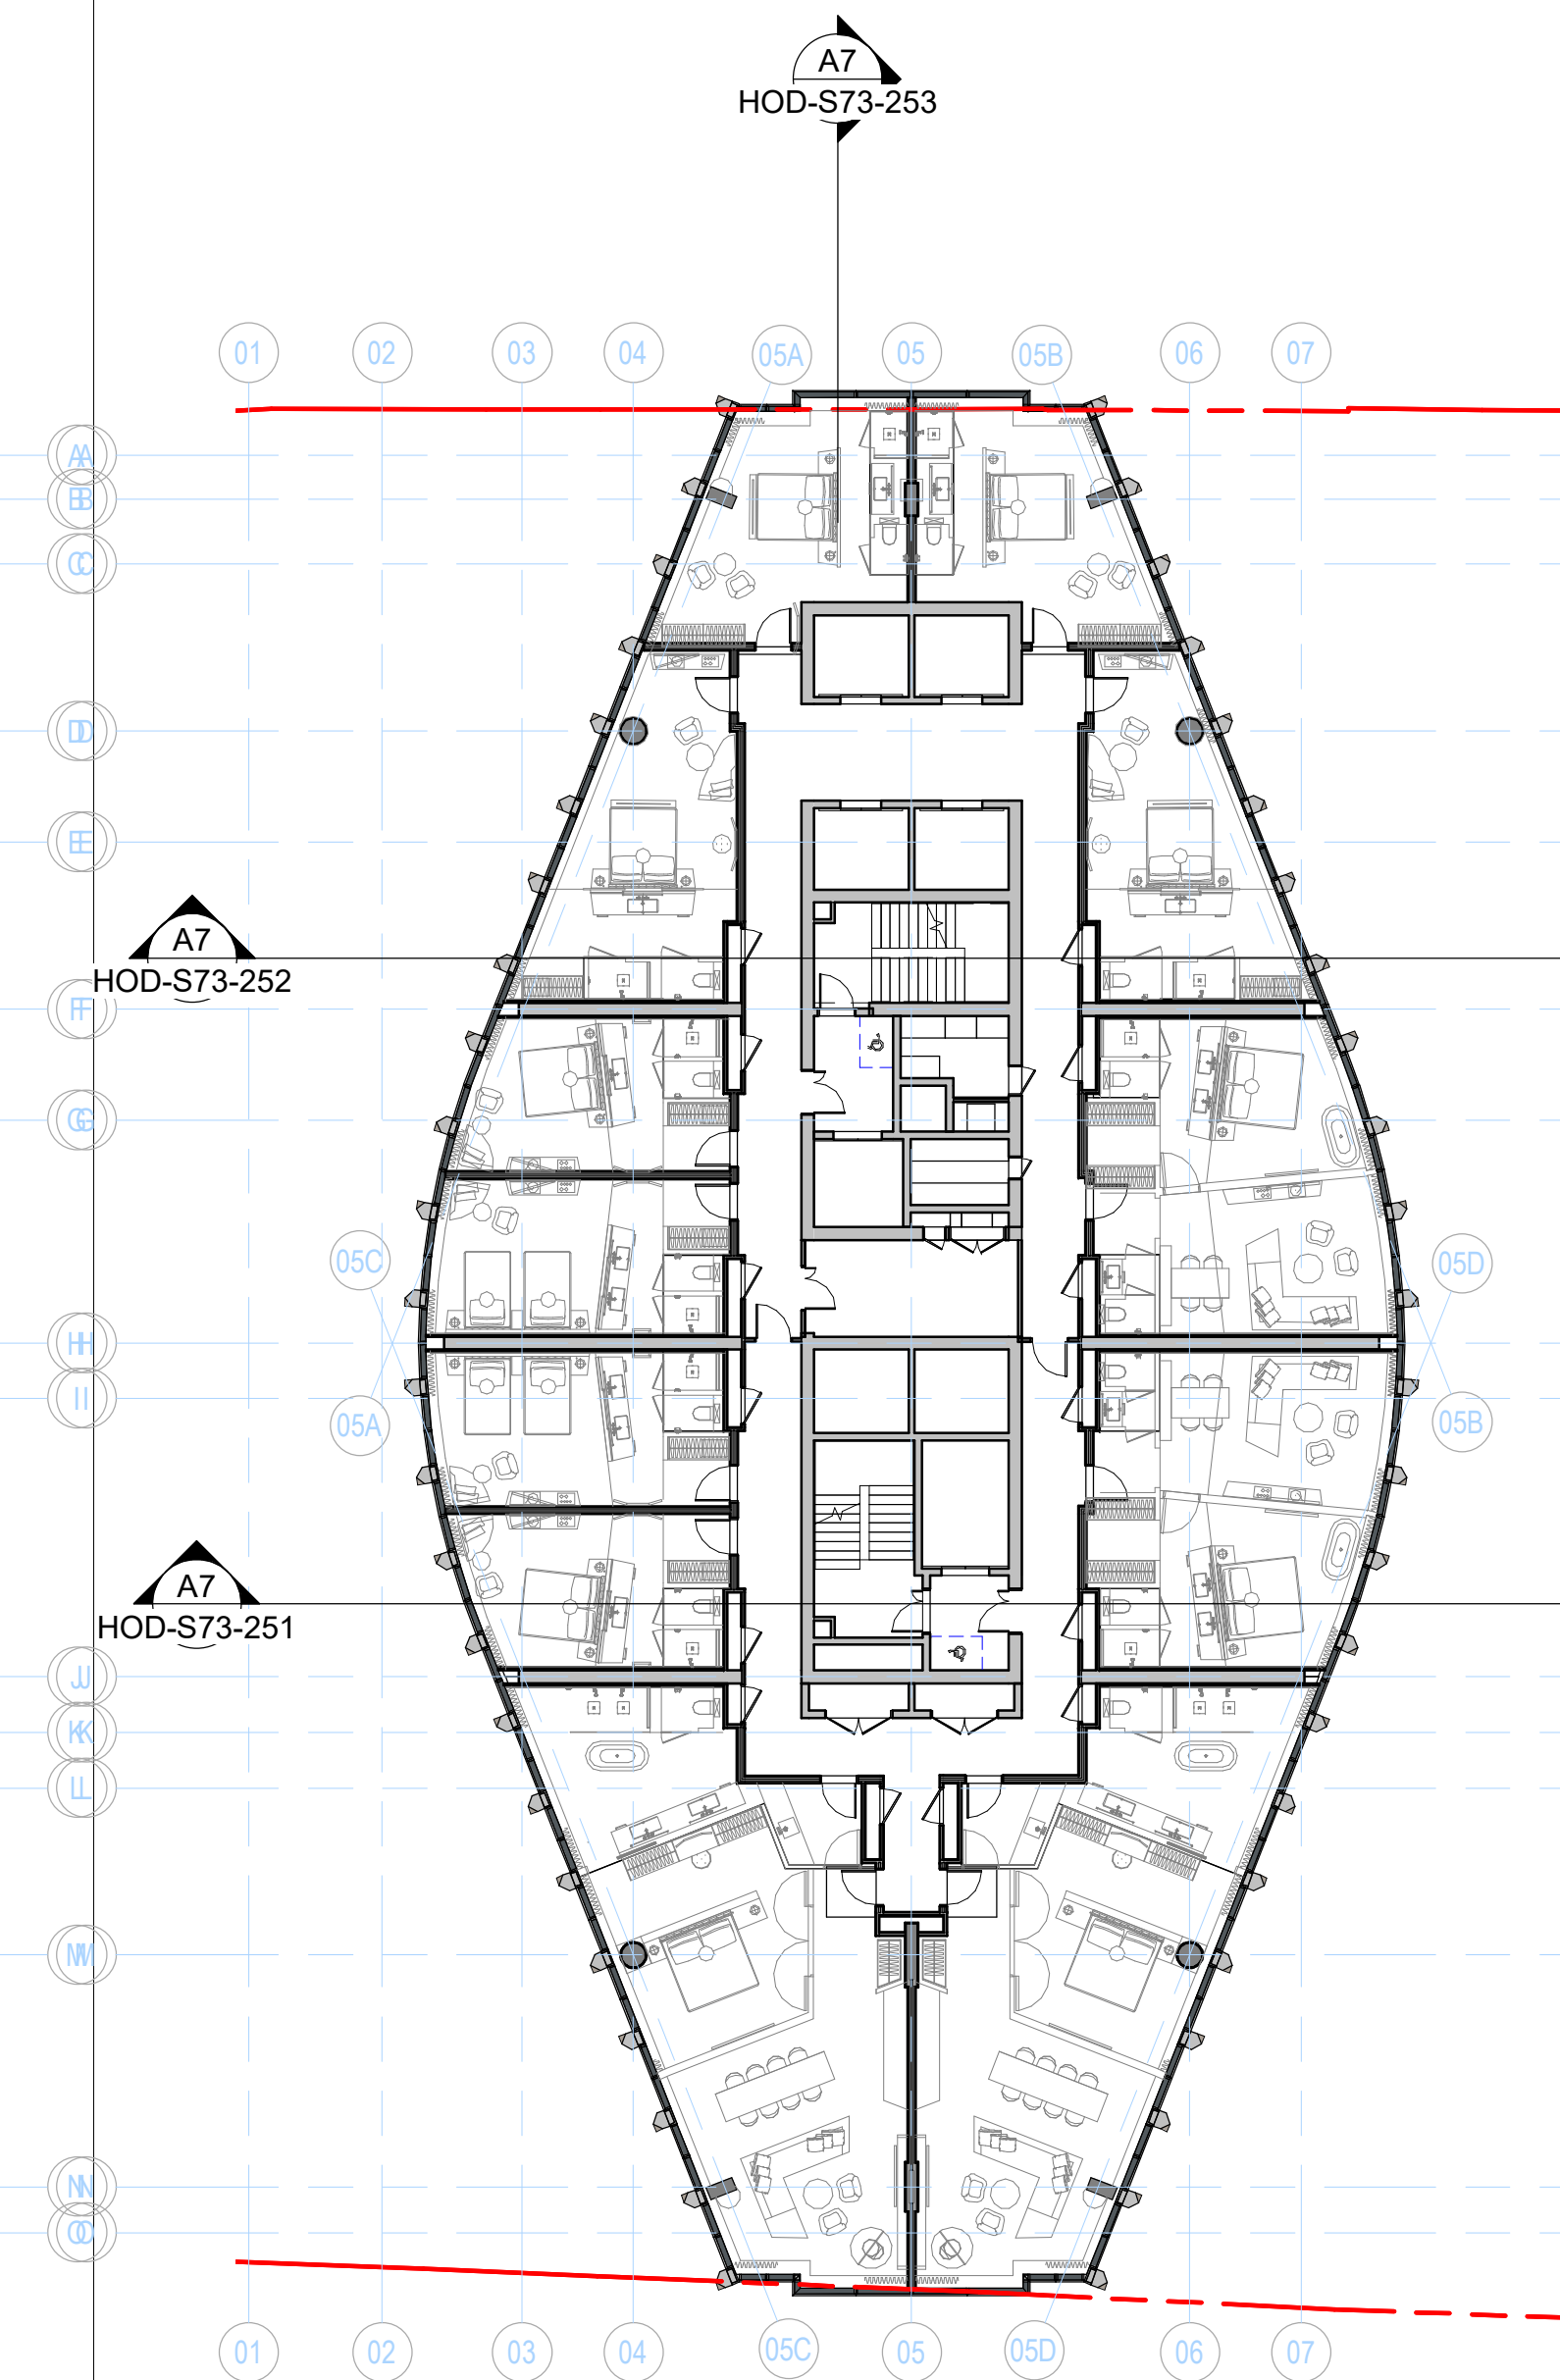

A5 LEVEL 15, HOTEL 09 PLAN
1 : 200

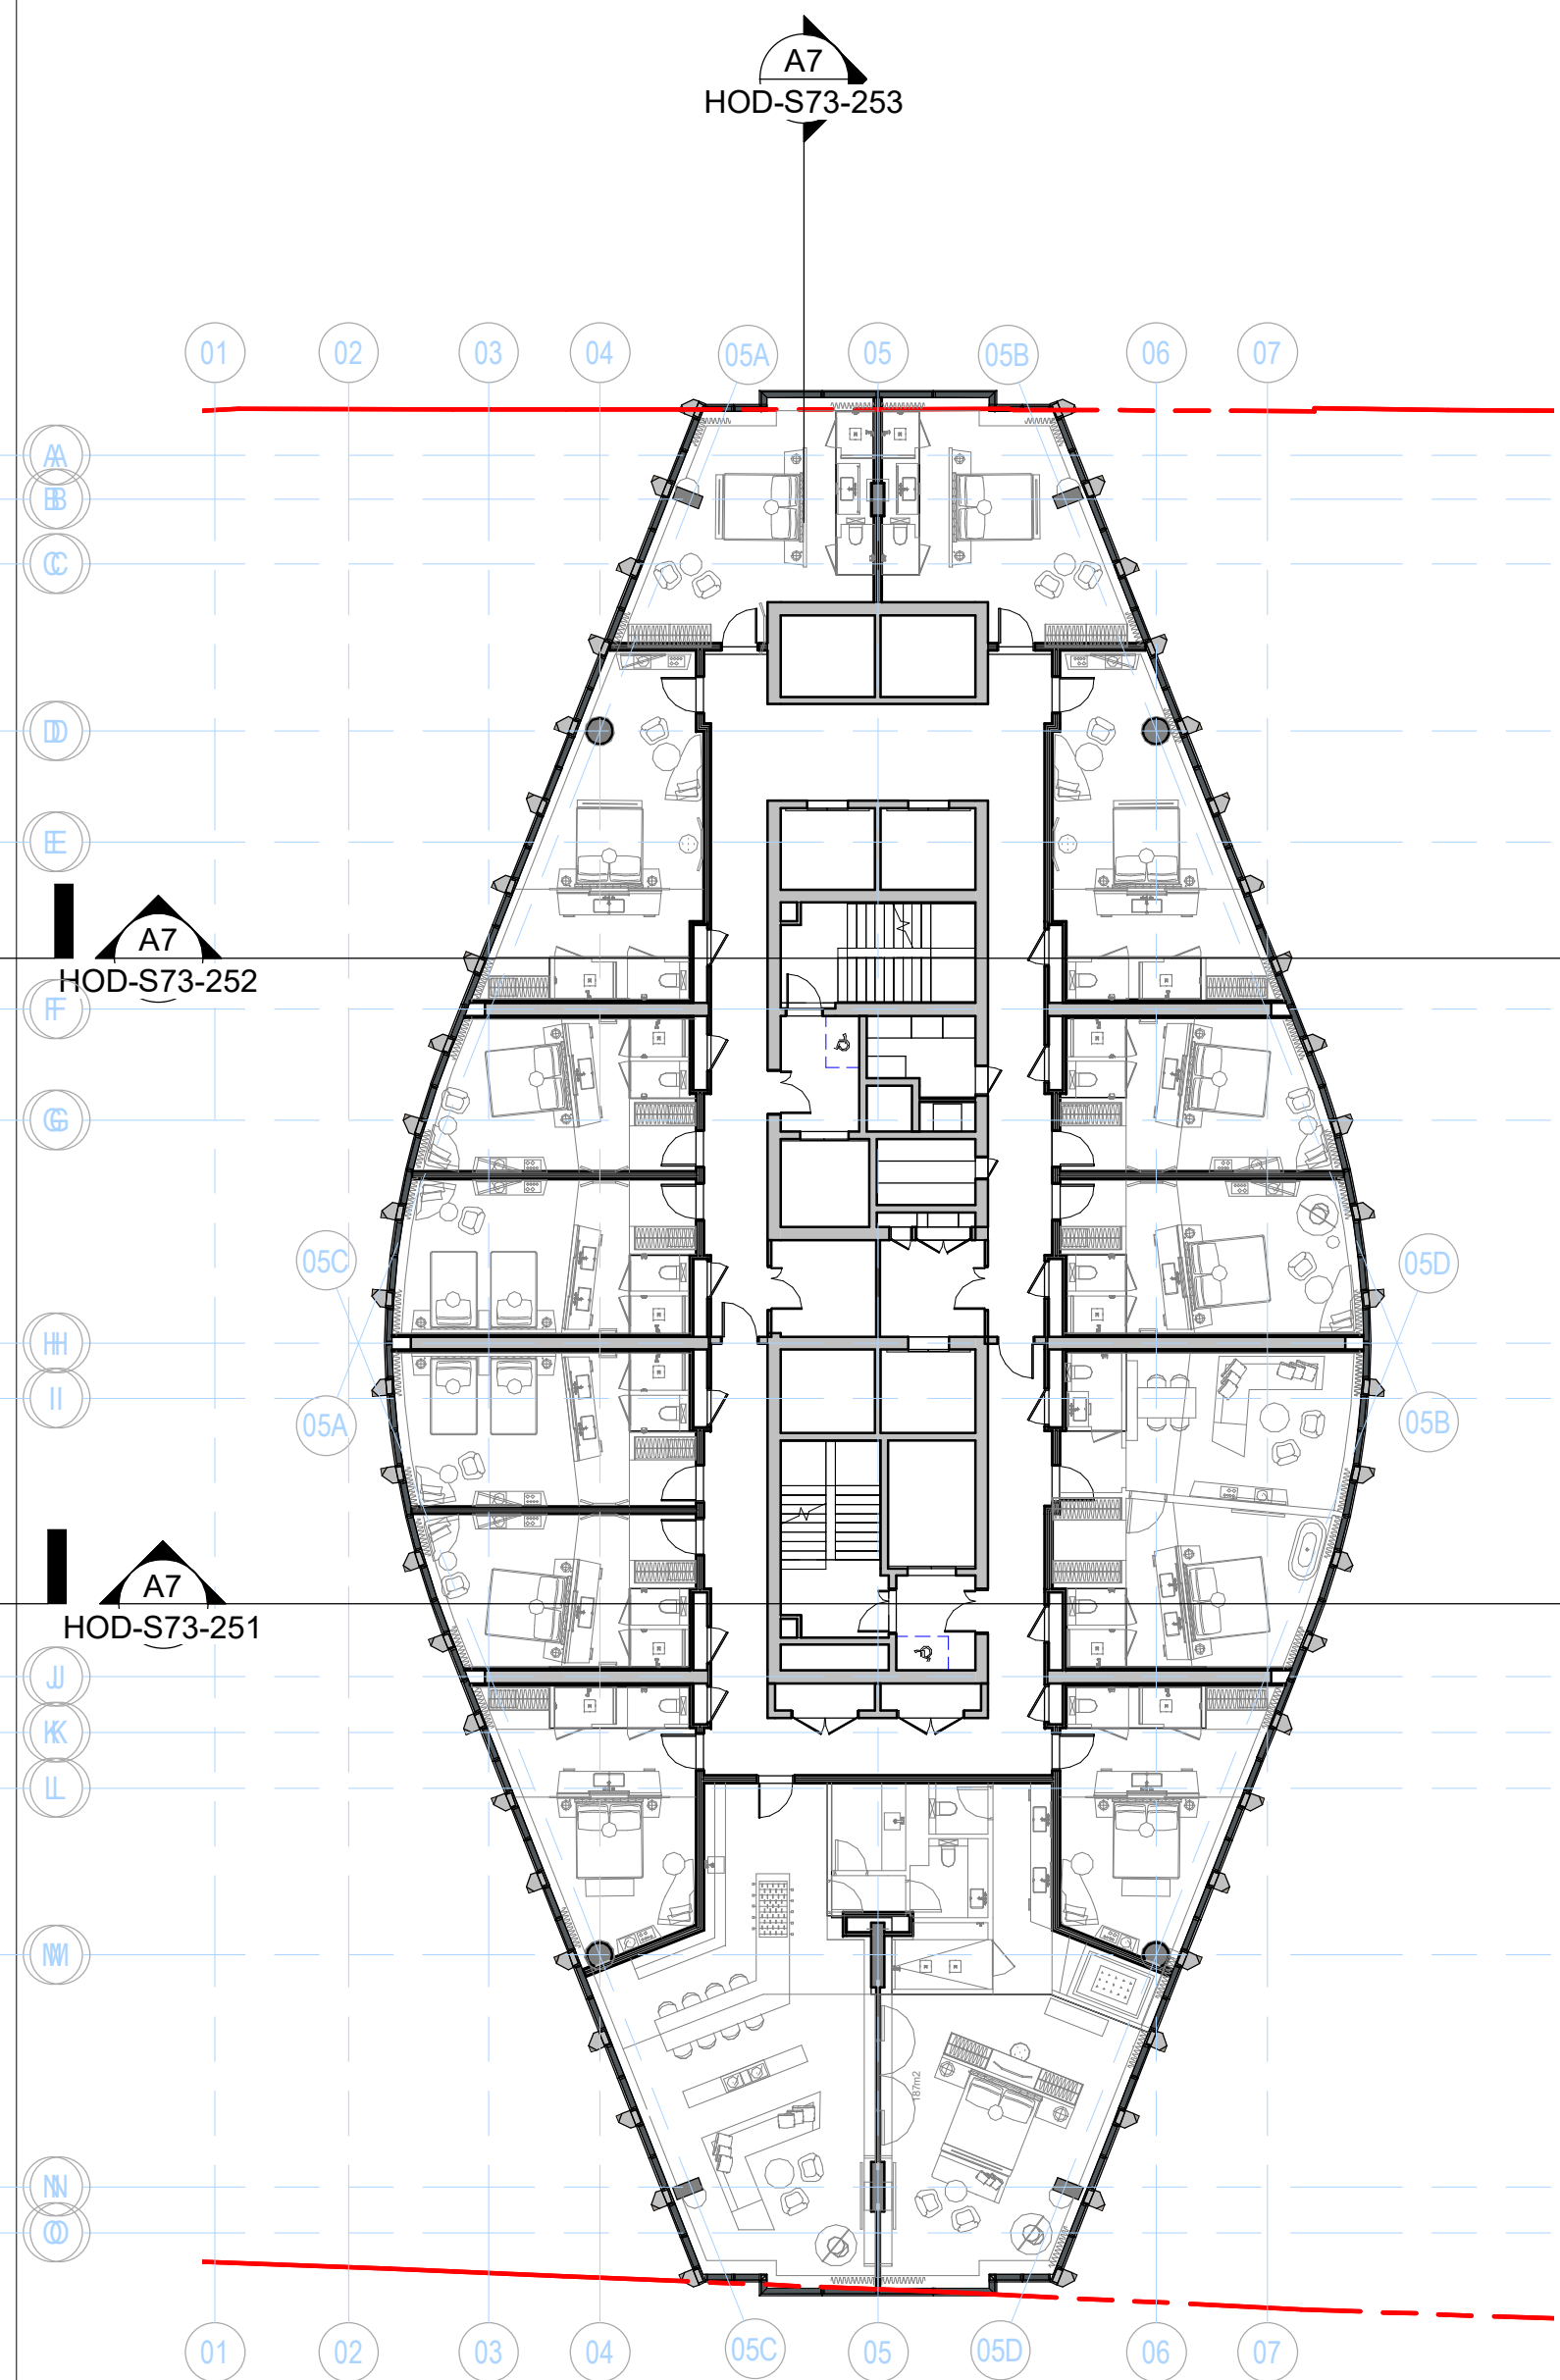

A2 LEVEL 16, HOTEL 10 PLAN
1 : 200

P01 Oct 22 - S73 First Issue
Rev: Details: 14/10/22
Date:

client:
ST. MICHAEL'S
project:
ST. MICHAEL'S
job number:
0643
status:
PLANNING

title:
TOWER GA PLANS - HOTEL

scale: As indicated
@ A1
drawing number:
HOD-S73-115
current revision date: 14/10/22
revision: P01

SGI Studios
1 Kelso Place
Marine City, MI 48134
t: +44(0)161 832 9842
e: mail@hodderandpartners.com
w: www.hodderandpartners.com

hodder+partners