
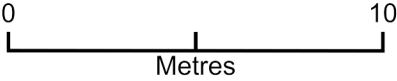


93 Lynthorpe road

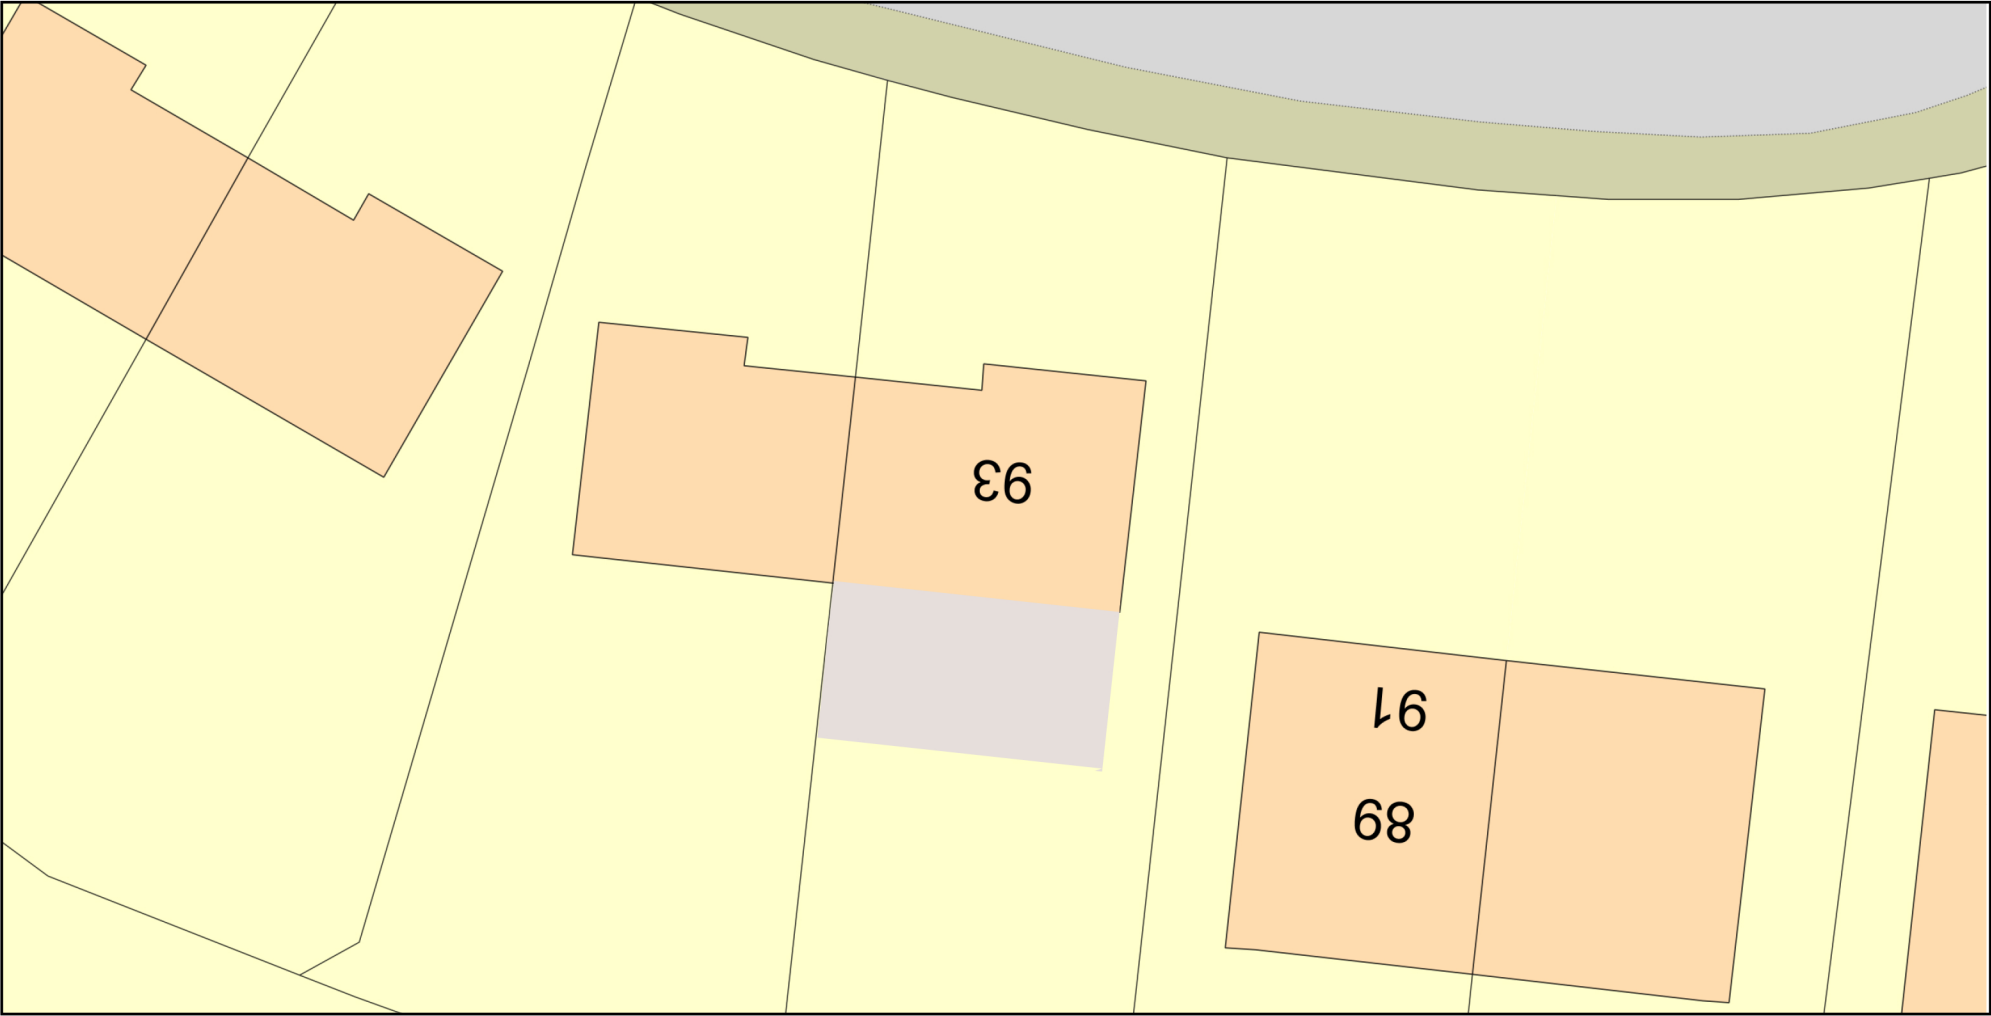

Plan Produced for: Jowita Lorenc
Date Produced: 27 Dec 2022
Plan Reference Number: TQRQM22361194624790
Scale: 1:200 @ A4