



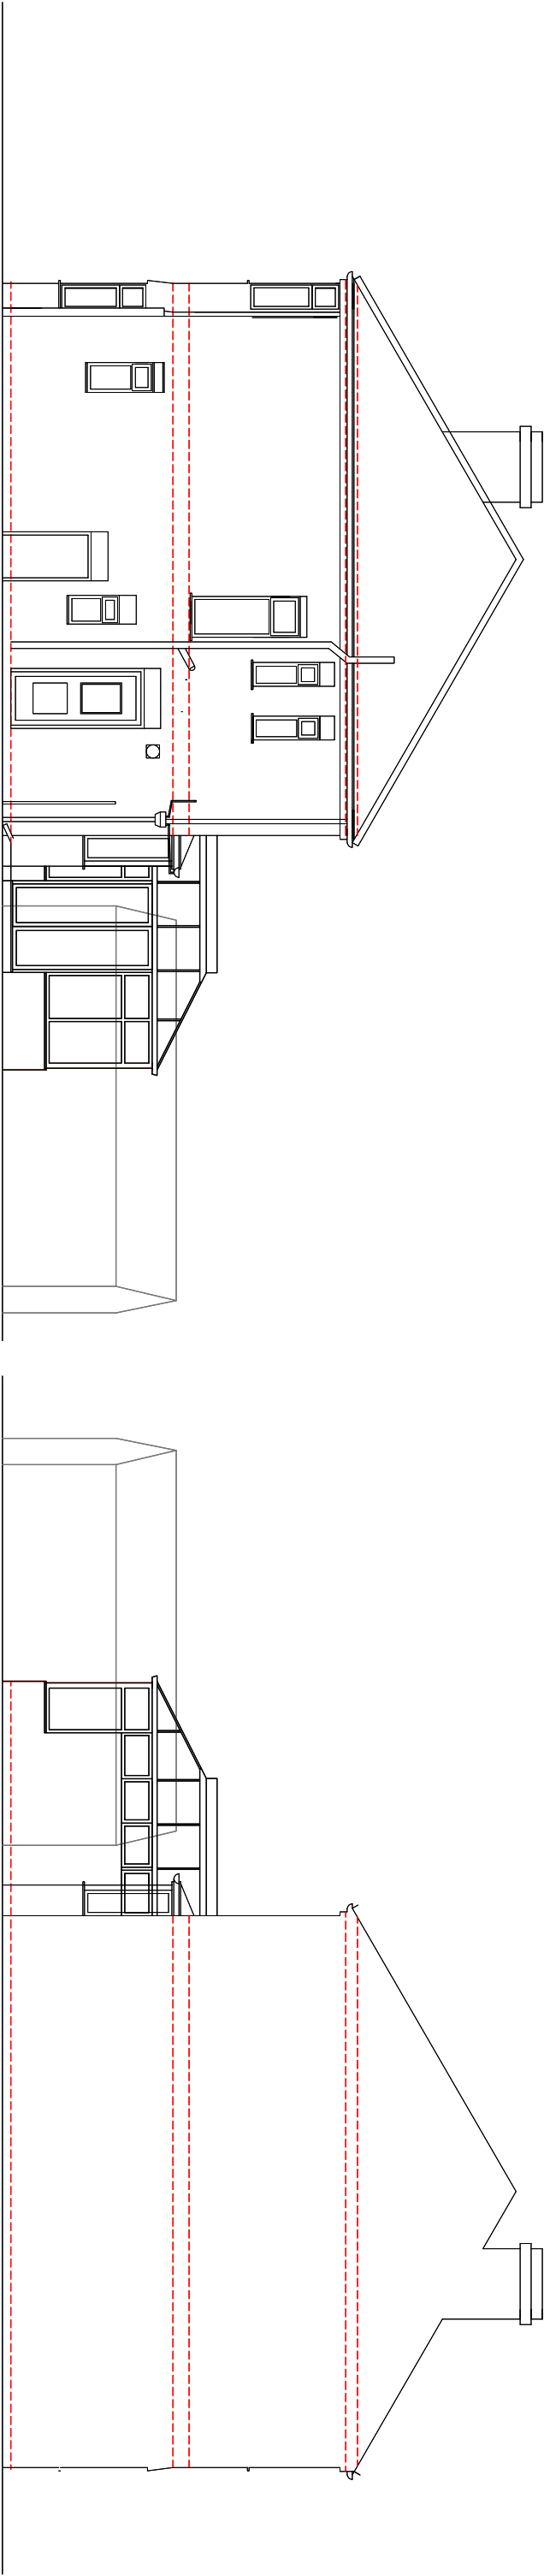


SIDE ELEVATION  
AS EXISTING

SIDE ELEVATION  
AS EXISTING

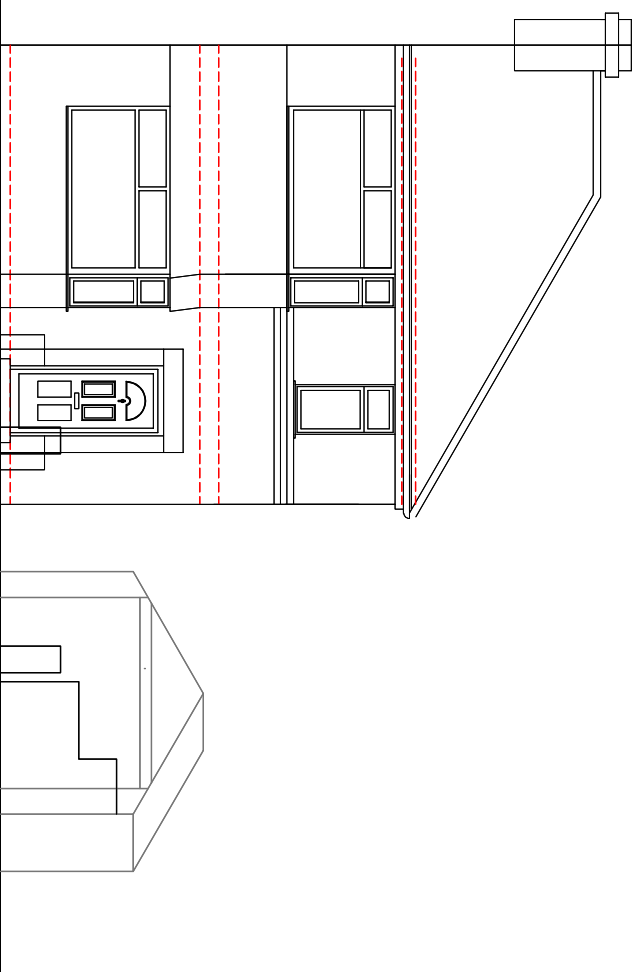

FRONT ELEVATION  
AS EXISTING

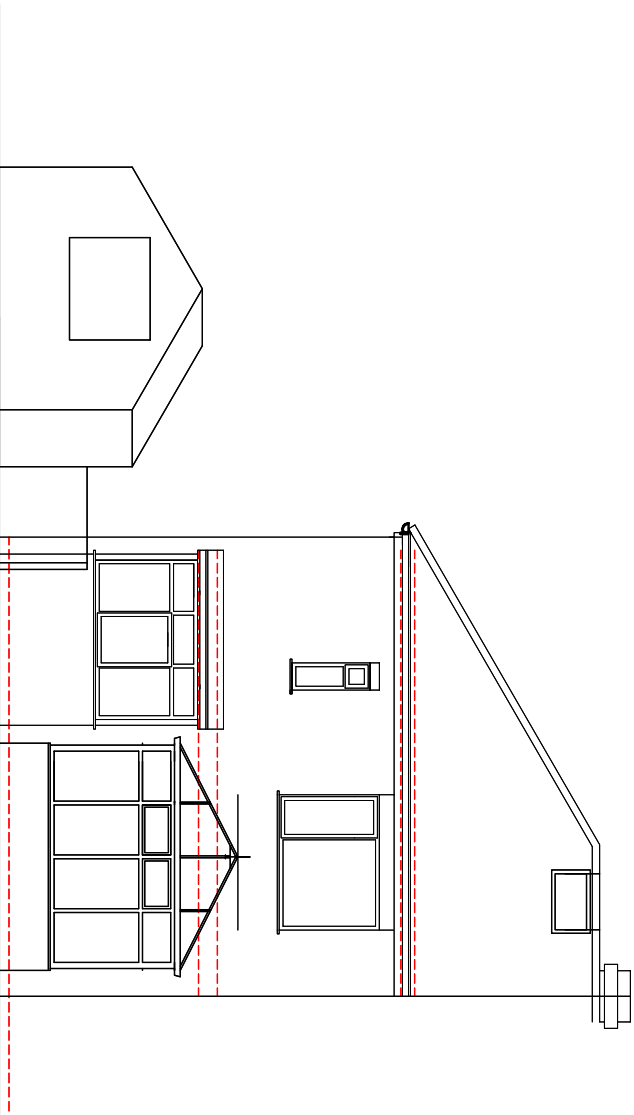

REAR ELEVATION  
AS EXISTING

Existing external materials:  
Concrete pantiled roof.  
Facing brick to front/common brick to side/rear walls  
White upvc framed d/g windows  
Black upvc rainwater goods/fascias  
White boarded soffit to front