

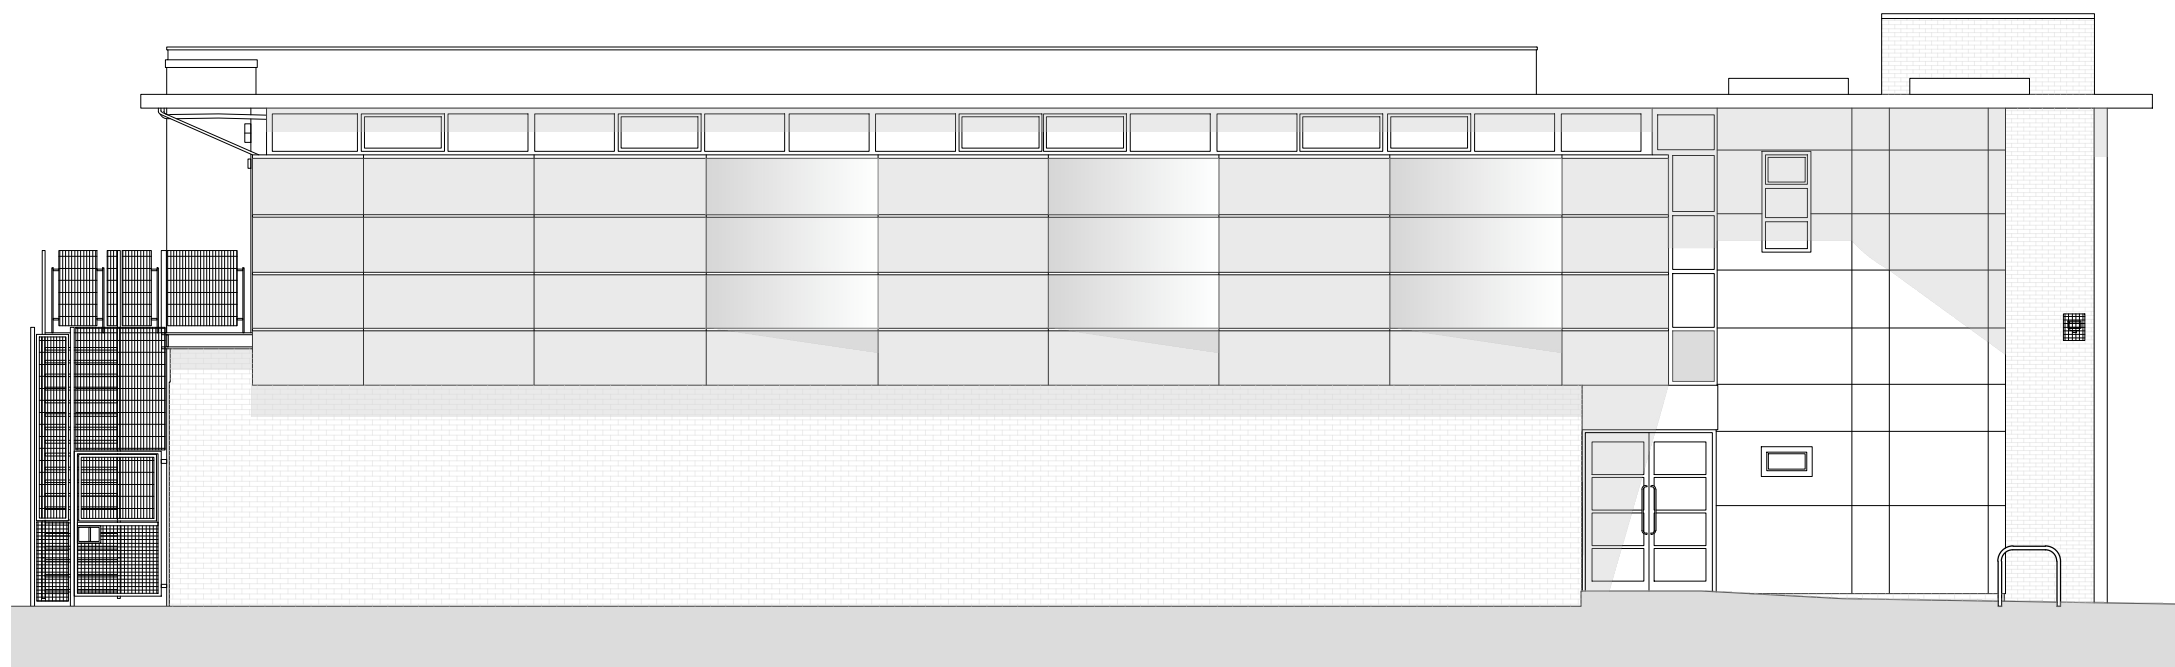



Notes:

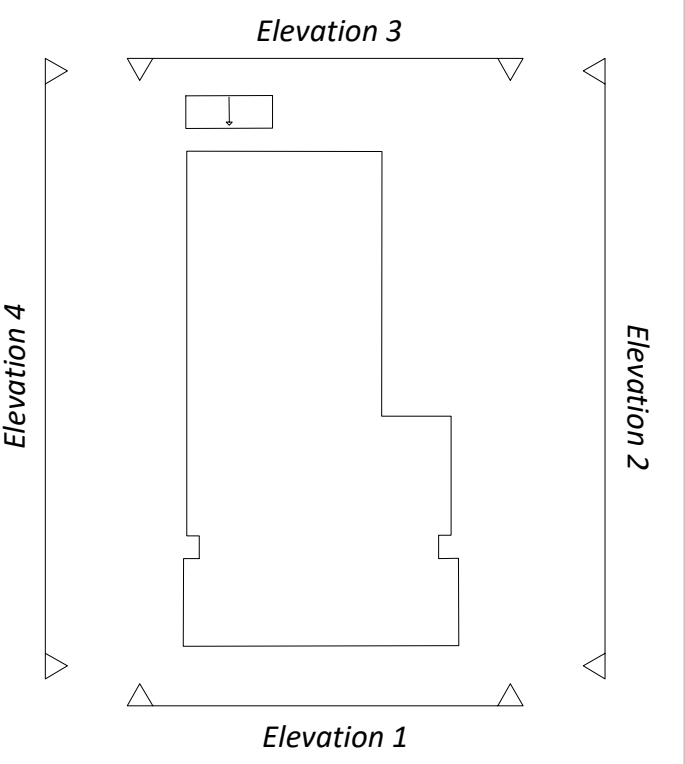


Elevation 1

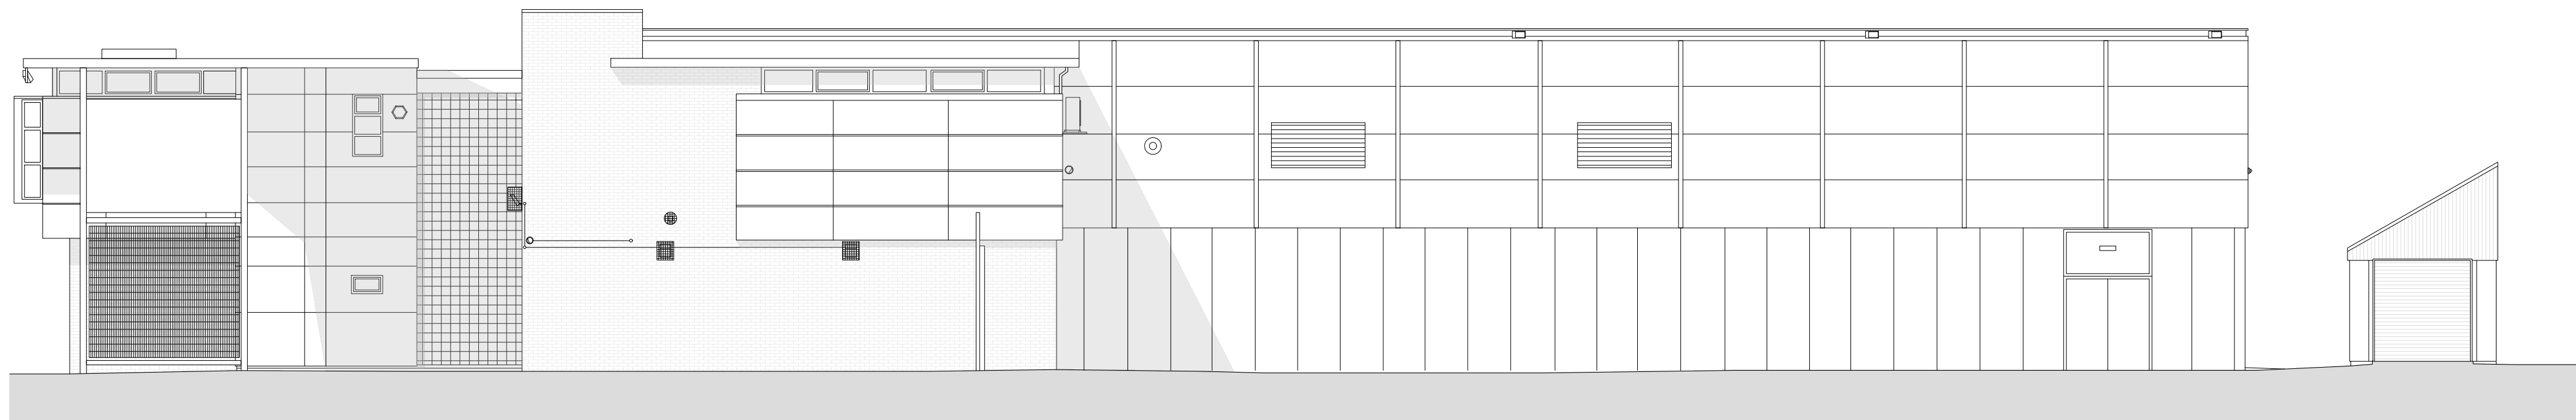

Elevation 2

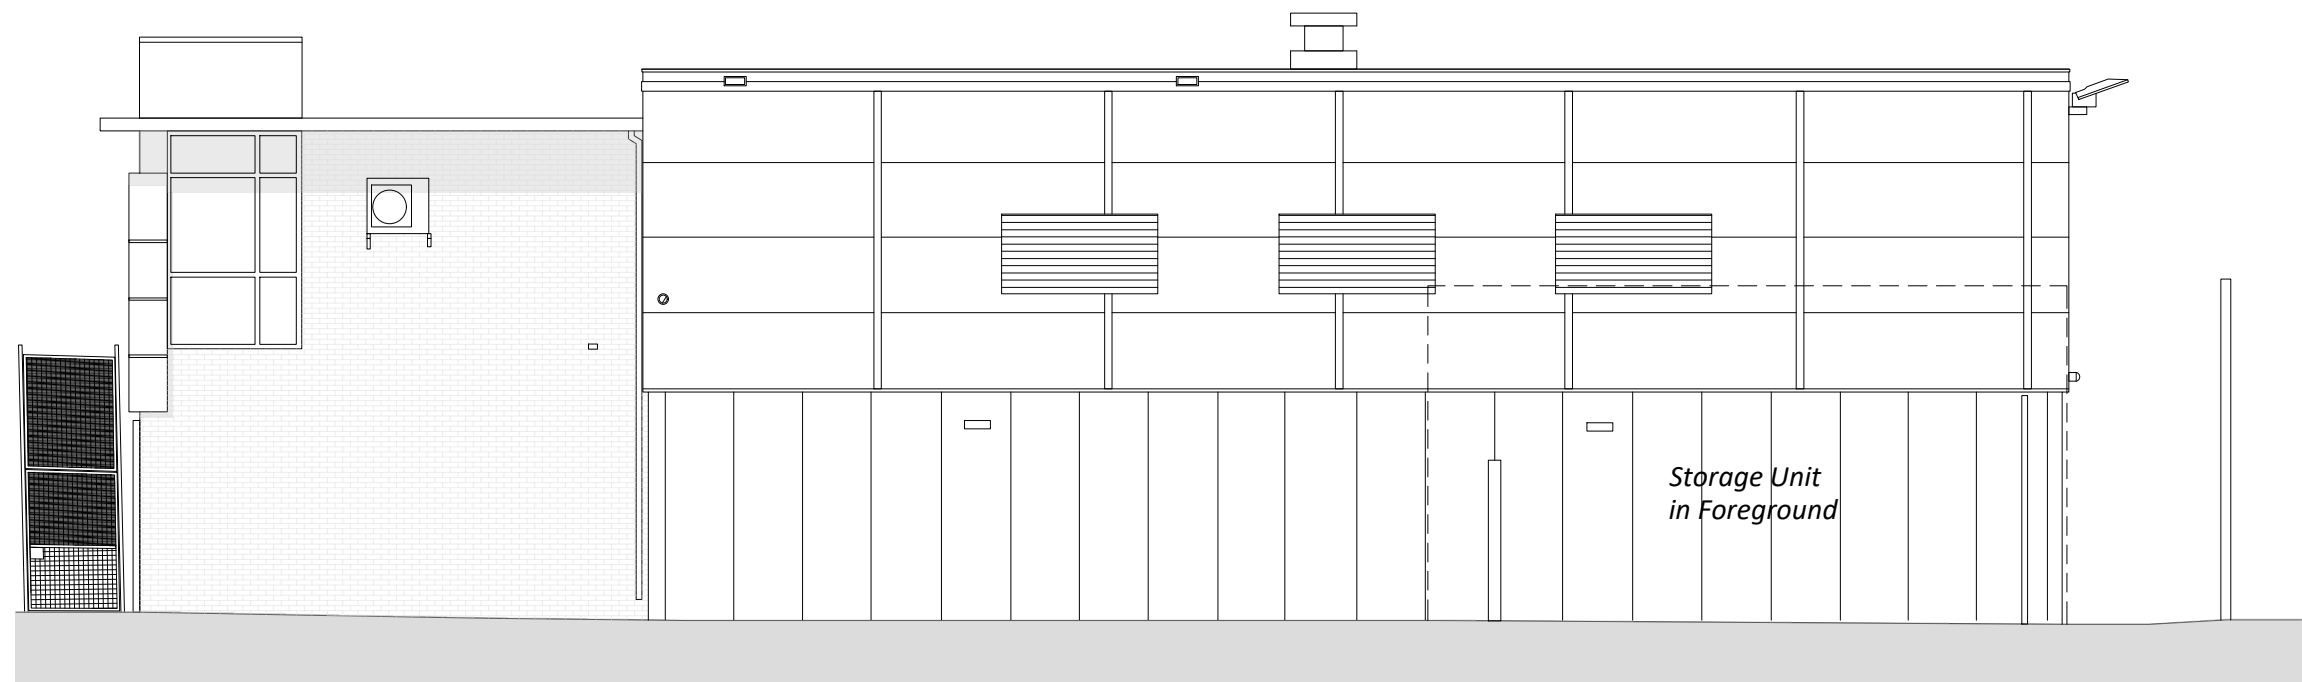

Elevation 3

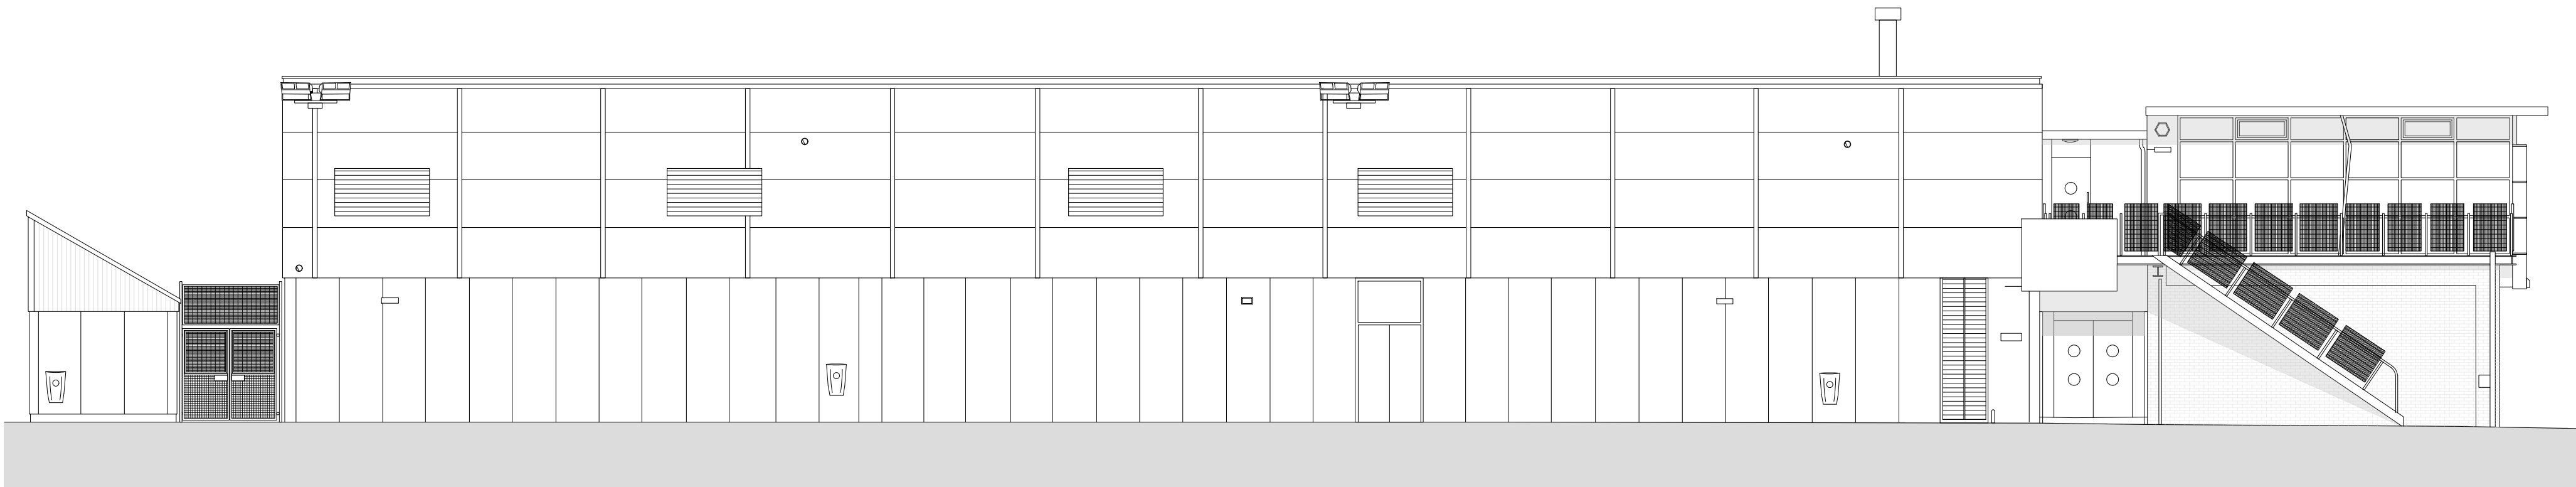

Elevation 4

Copyright: All rights reserved. This drawing must not be reproduced without permission from AA Projects Ltd. Do not scale off this drawing. All dimensions are to be checked on site by contractor / sub-contractor. Any discrepancies to be reported to AA Projects Ltd.

Rev	Date	Revision notes	By	Check
-----	------	----------------	----	-------

AA PROJECTS

L2 Pilkington Court
Sinclear Way
Prescot Business Park
Prescot
Liverpool
L34 1DS
Tel: 0151 430 2340

Office Locations
Birmingham, Leeds, Liverpool, London, Manchester, Oxford, Rugby, Newcastle
www.aaprojects.co.uk

Client	Drawing Title
Equians MCC	Active Lifestyles Centre Existing Elevations 1-4

Project Title	Drawn	Date
PSDS	MA	11/22
Active Lifestyles Centre	Checked	Date
	PT	11/22