




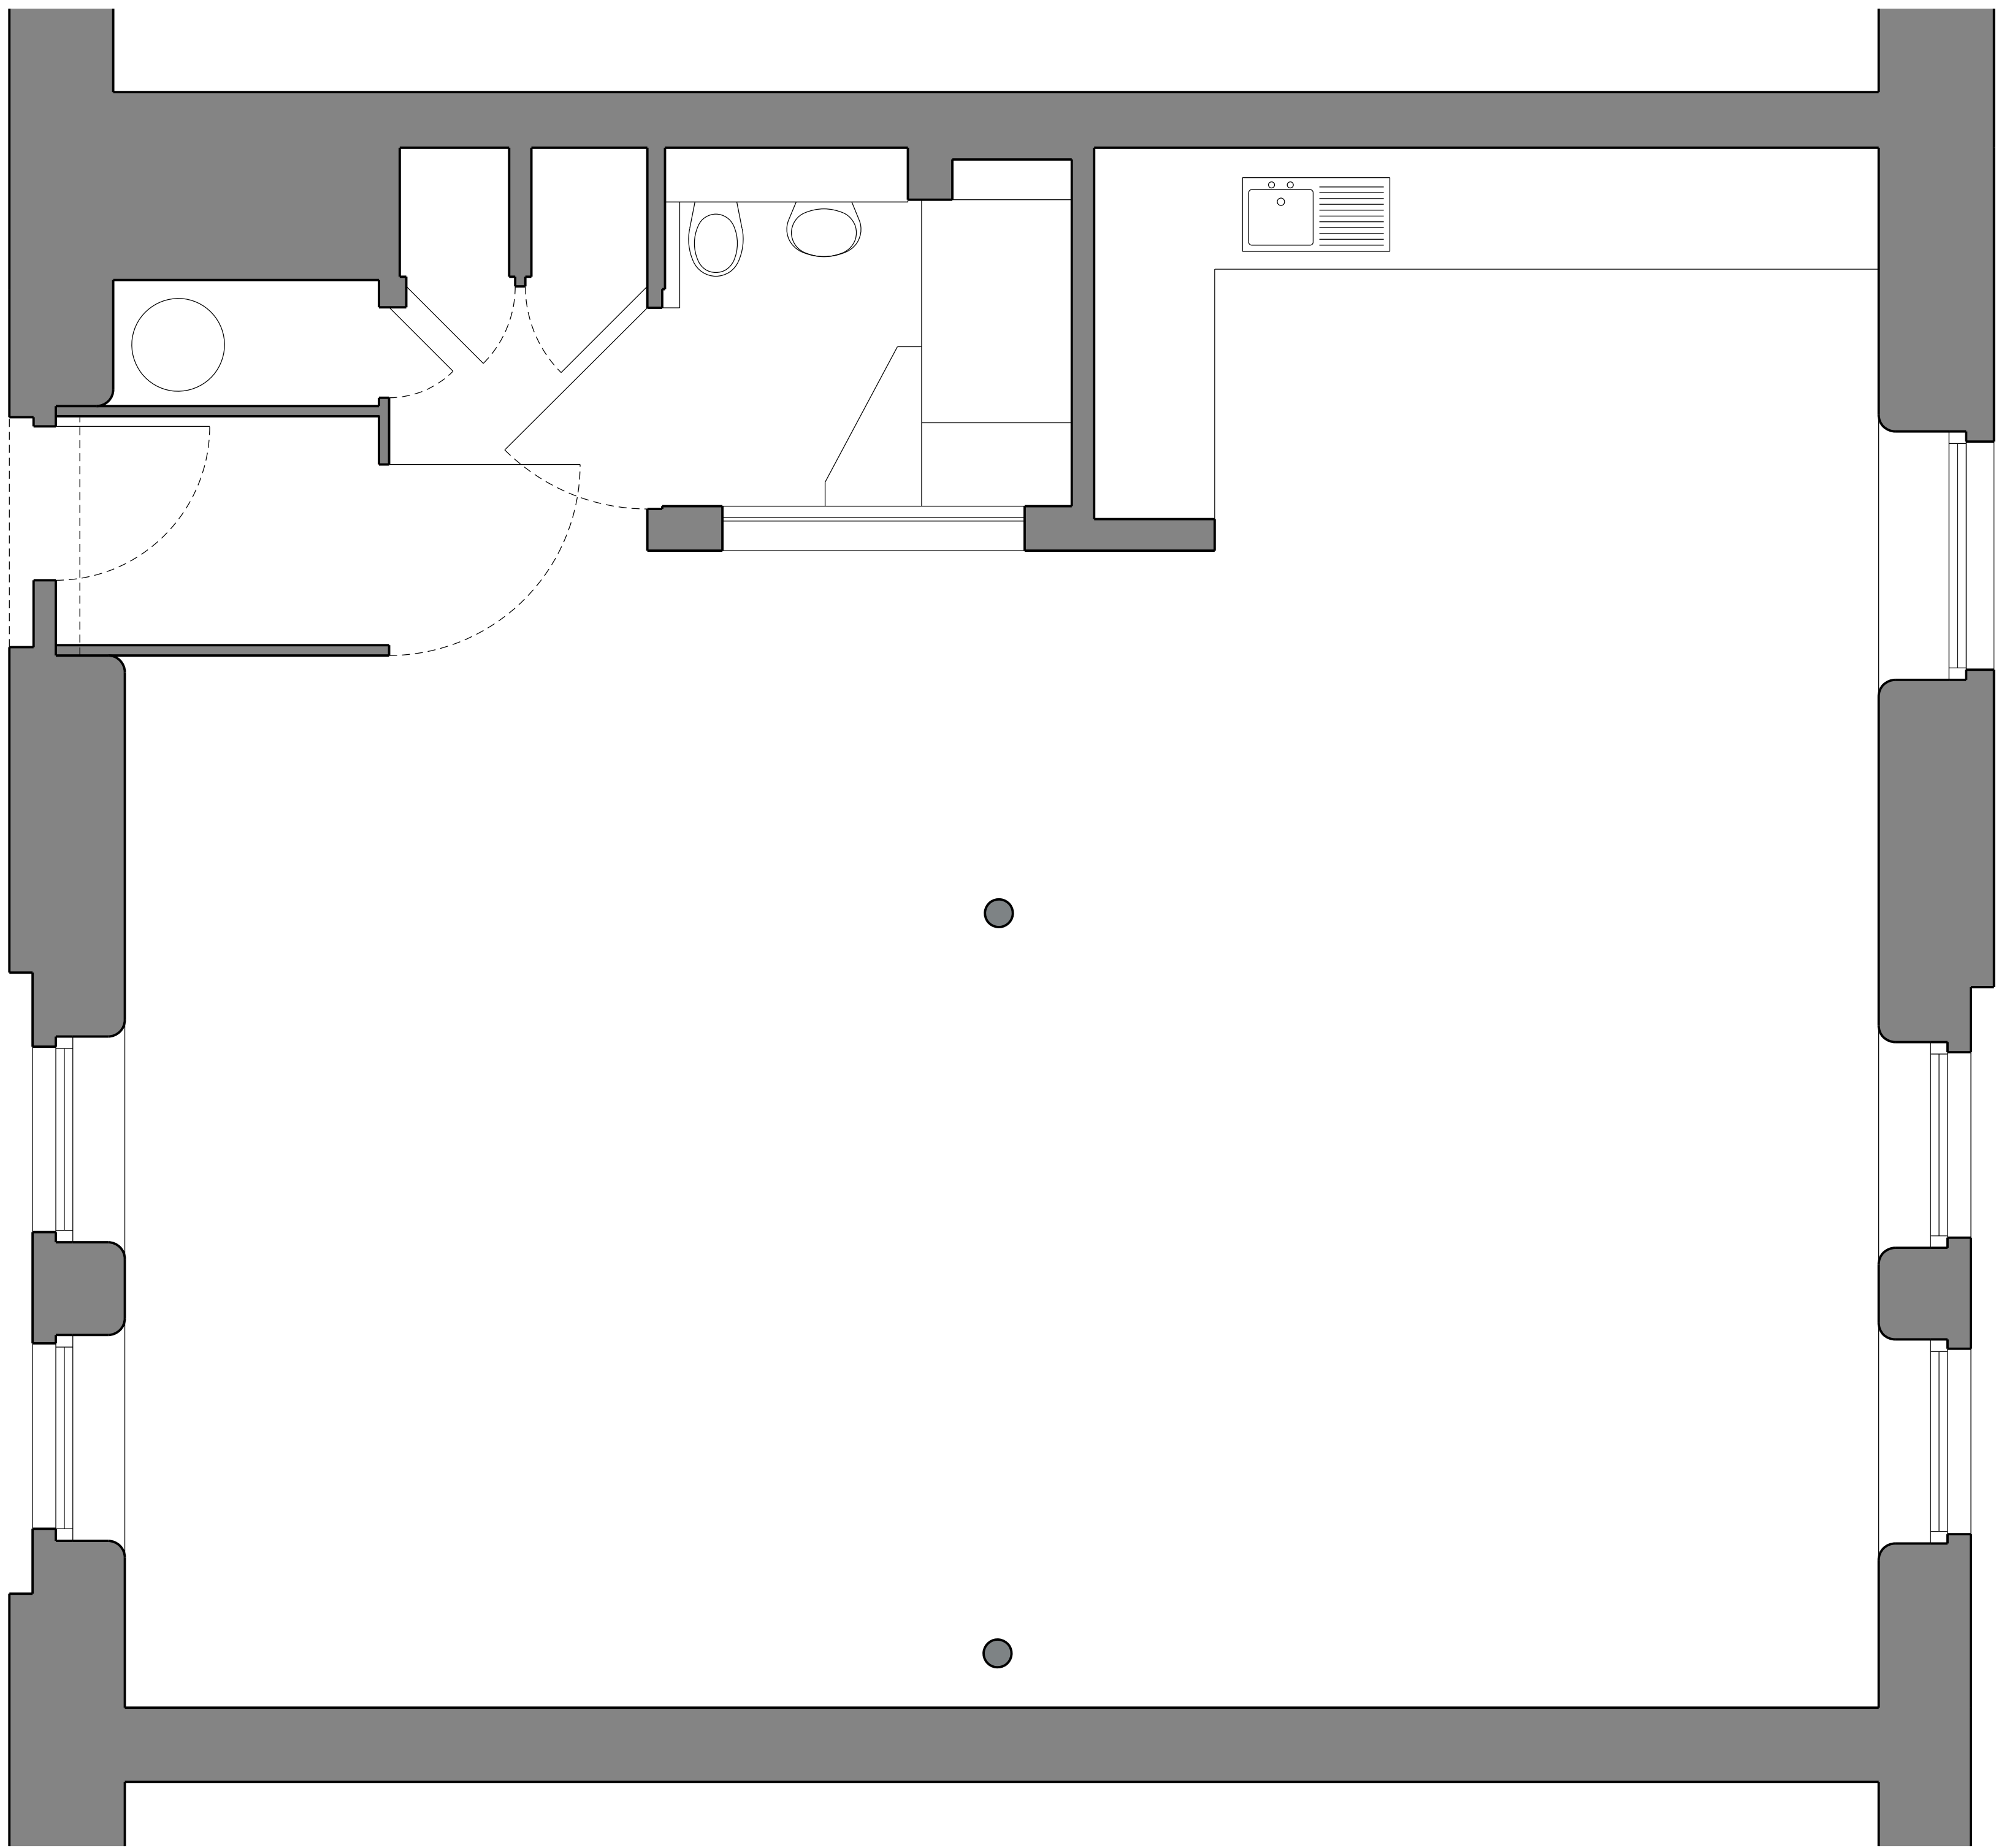

Copyright of this drawing is vested in Prospetti Ltd and it must not be copied or reproduced without written consent. Figured dimensions only are to be taken from this drawing. Do not scale from this drawing.

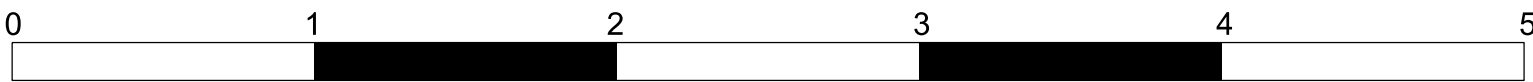

North:

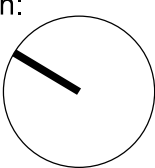

Project:
Apartment 304 Albert Mill, Manchester

Drawing No:
0011_B1_03_2000

Drawing Title:
Existing Plan

Status:
Planning

Scale:
1:25@A1/1:50@A3

Origin Date:
January 2023

Rev:
-

PROSPETTI
ARCHITECTURE INTERIOR DESIGN WWW.PROSPETTI.CO.UK
SMORRIS@PROSPETTI.CO.UK 0777422056
SPILUCCHI@PROSPETTI.CO.UK 07411594119