

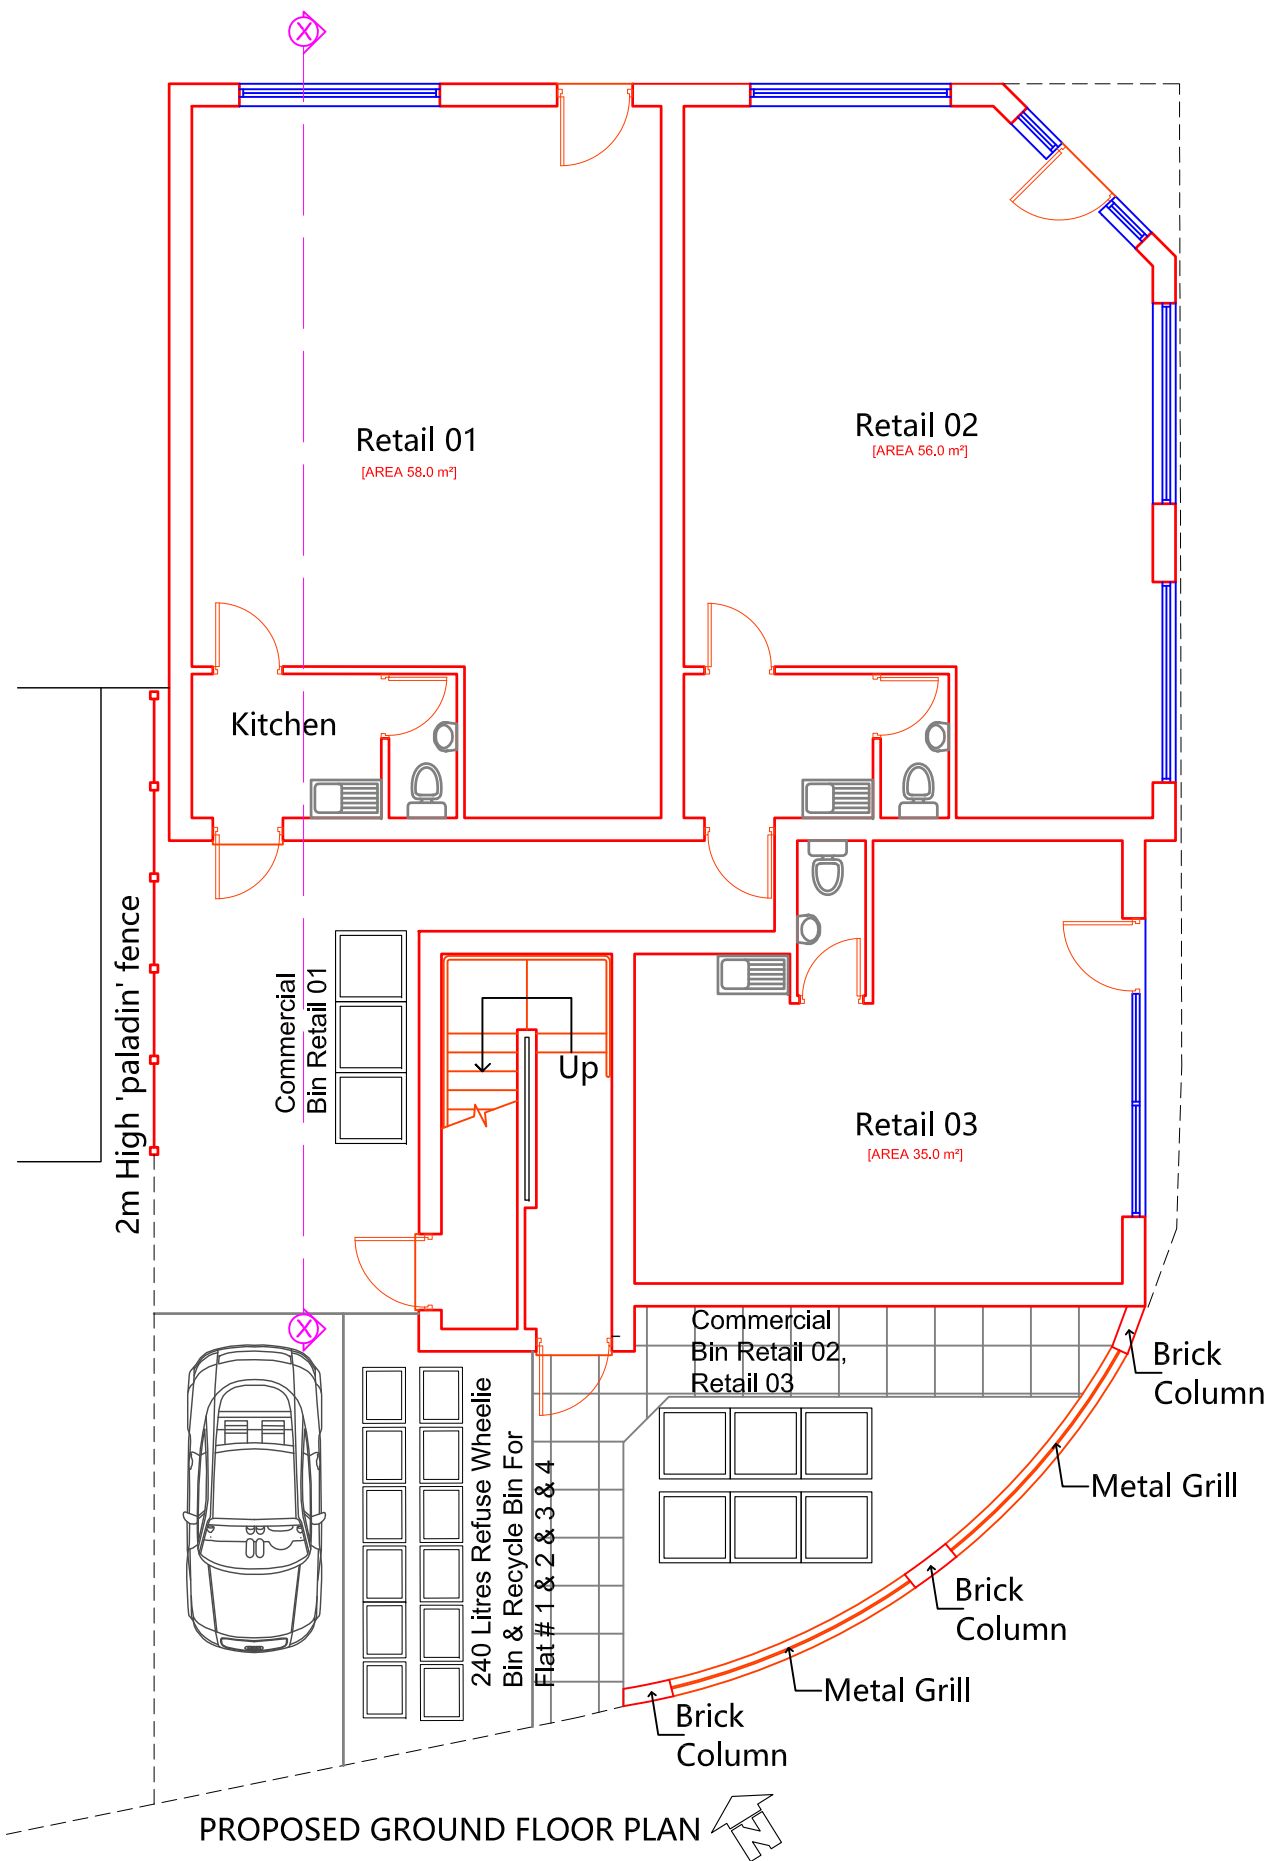


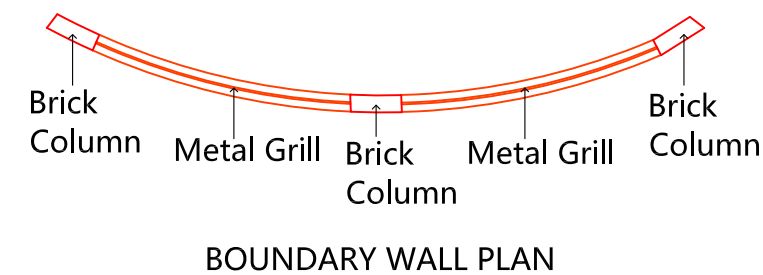

NEIGHBOUR'S PROPERTY BOUNDARY WALL

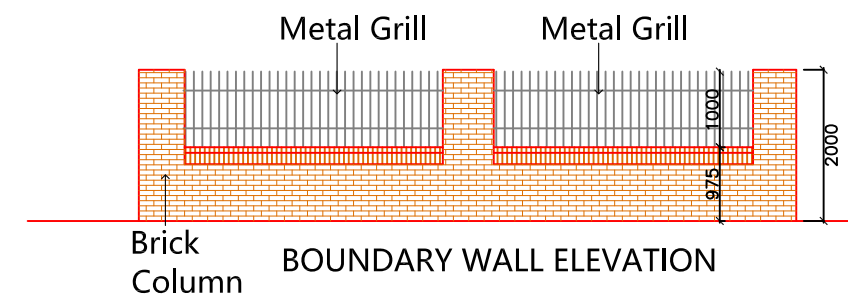

Project		
92-96 OLD CHURCH STREET MANCHESTER		
Drawing Title		
PROPOSED PLAN WITH BOUNDARY WALL		
Drawing No.		
109		
Drawn:	Status:	Date
ZU	Planning	12.12.2022
Scale @ A3		1:100
2 1 0 METRES 1 2 3		
XHAN Consulting 129 Centurion House Deansgate M3 3WR T: 7400012759		