




Elevation to Stockport Road 1:200

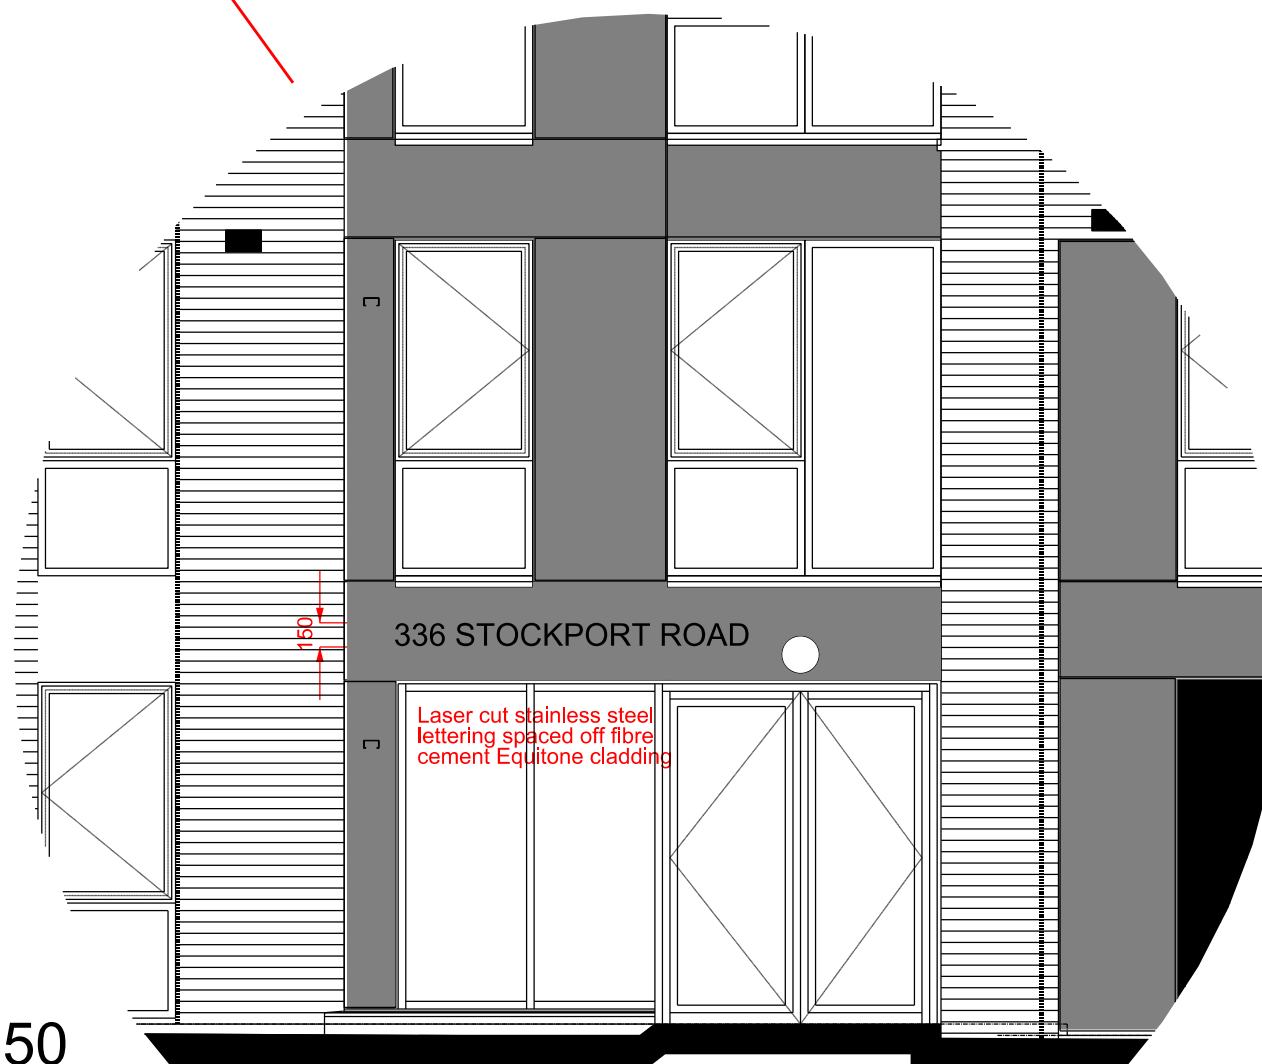

Signage proposals 1:50



Project Title Chadwick Place
 Client One Manchester
 Location Stockport Road, Longsite, Manchester

Drawing Title Building signage proposals
 -

Date Dec 2022
 -
 Scale As noted
 Orig Paper Size A3