




This drawing is the copyright of LDM Design.
All dimensions to be checked on site.
Do not scale.
All levels to be checked on site and refer to Ordnance
Survey Datum Newlyn unless alternative datum given.
All errors and omissions to be reported to the Architect
prior to commencement.
This drawing must be read in conjunction with the relevant
specification clauses.
This drawing must not be used on site unless issued for
construction.

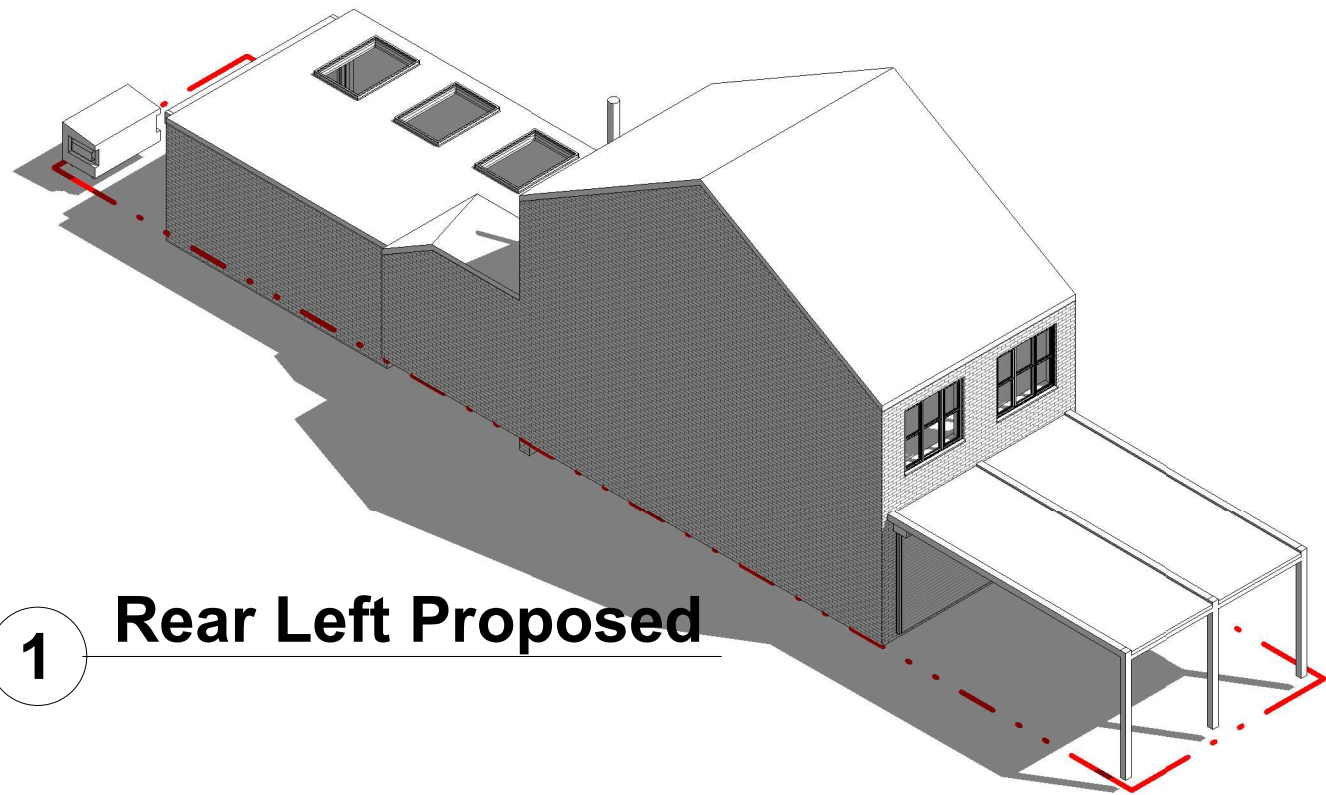


1 **Rear Left Proposed**

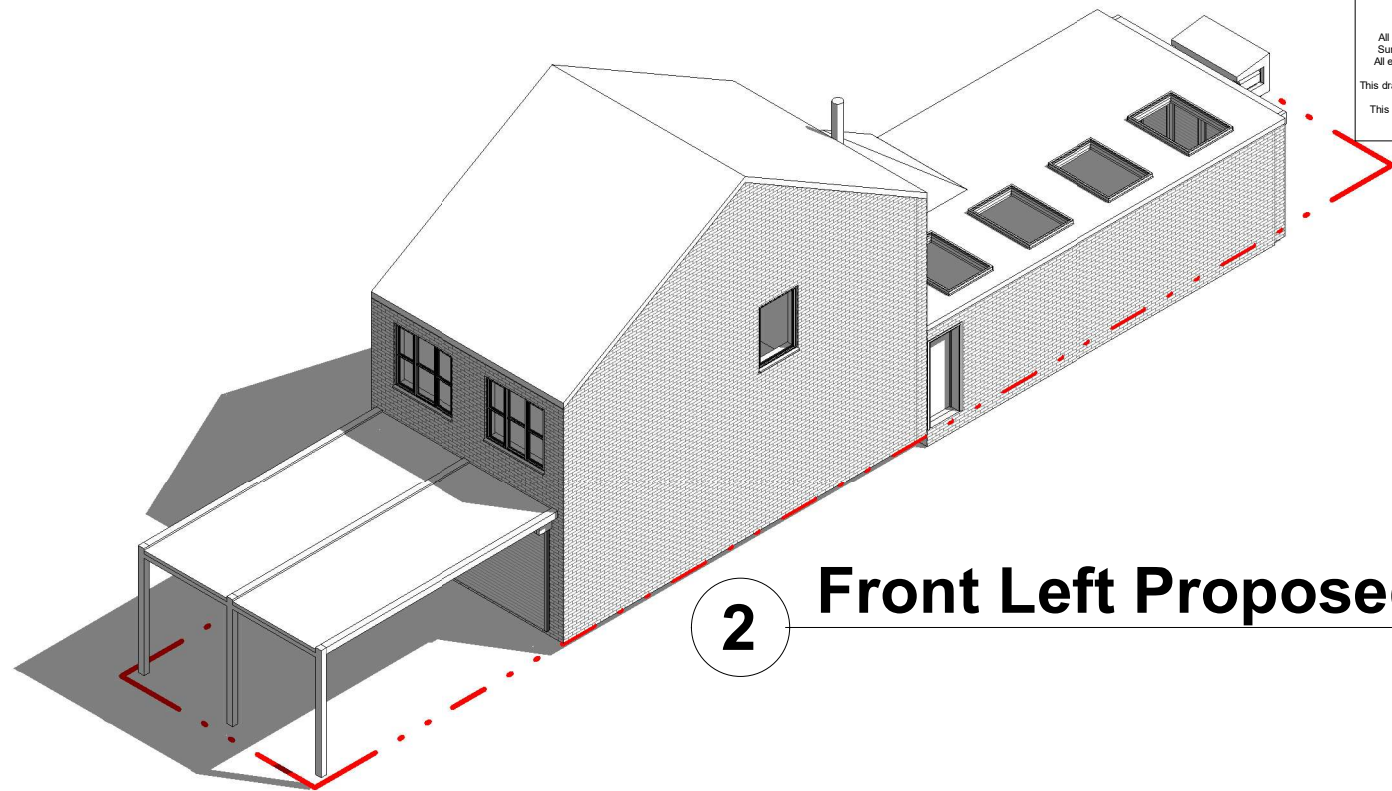

2 **Front Left Proposed**

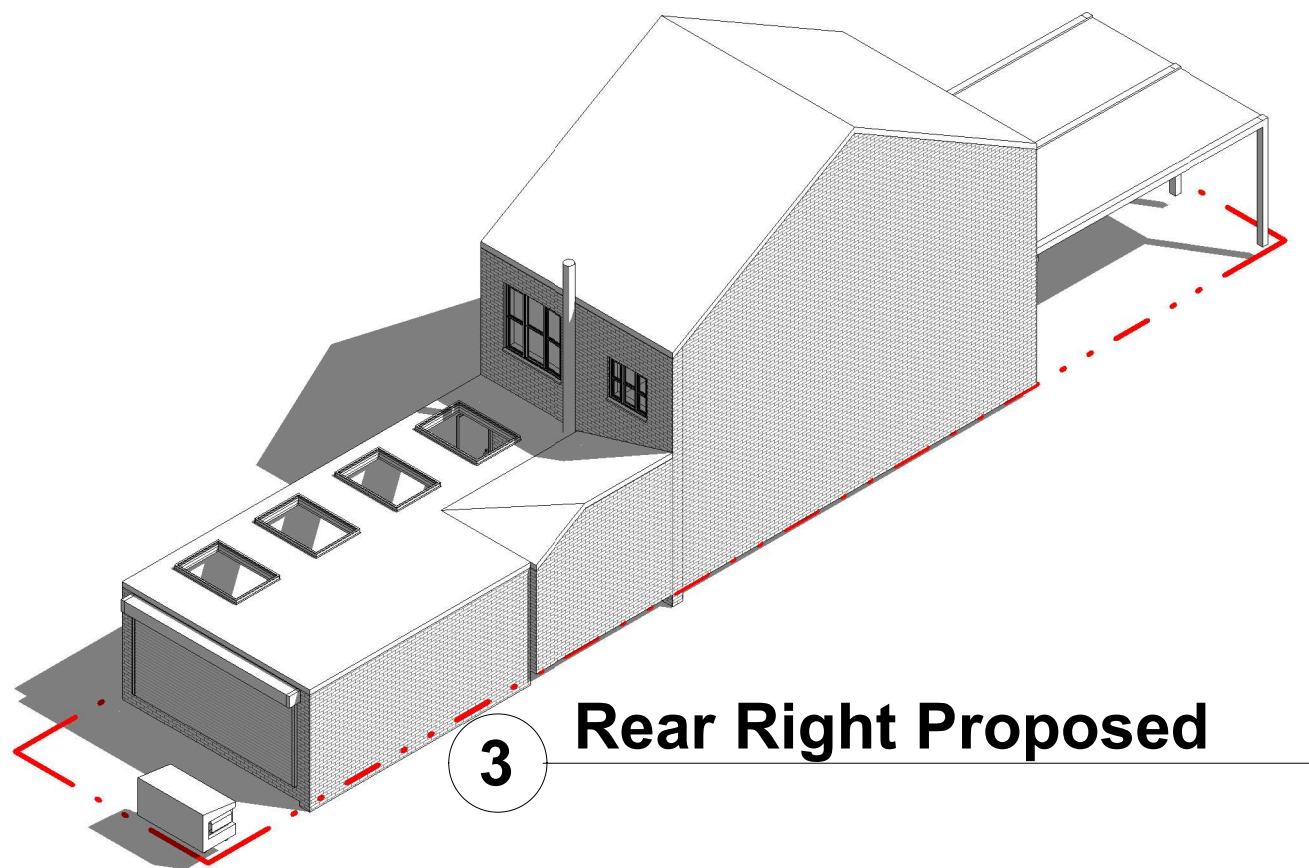

3 **Rear Right Proposed**

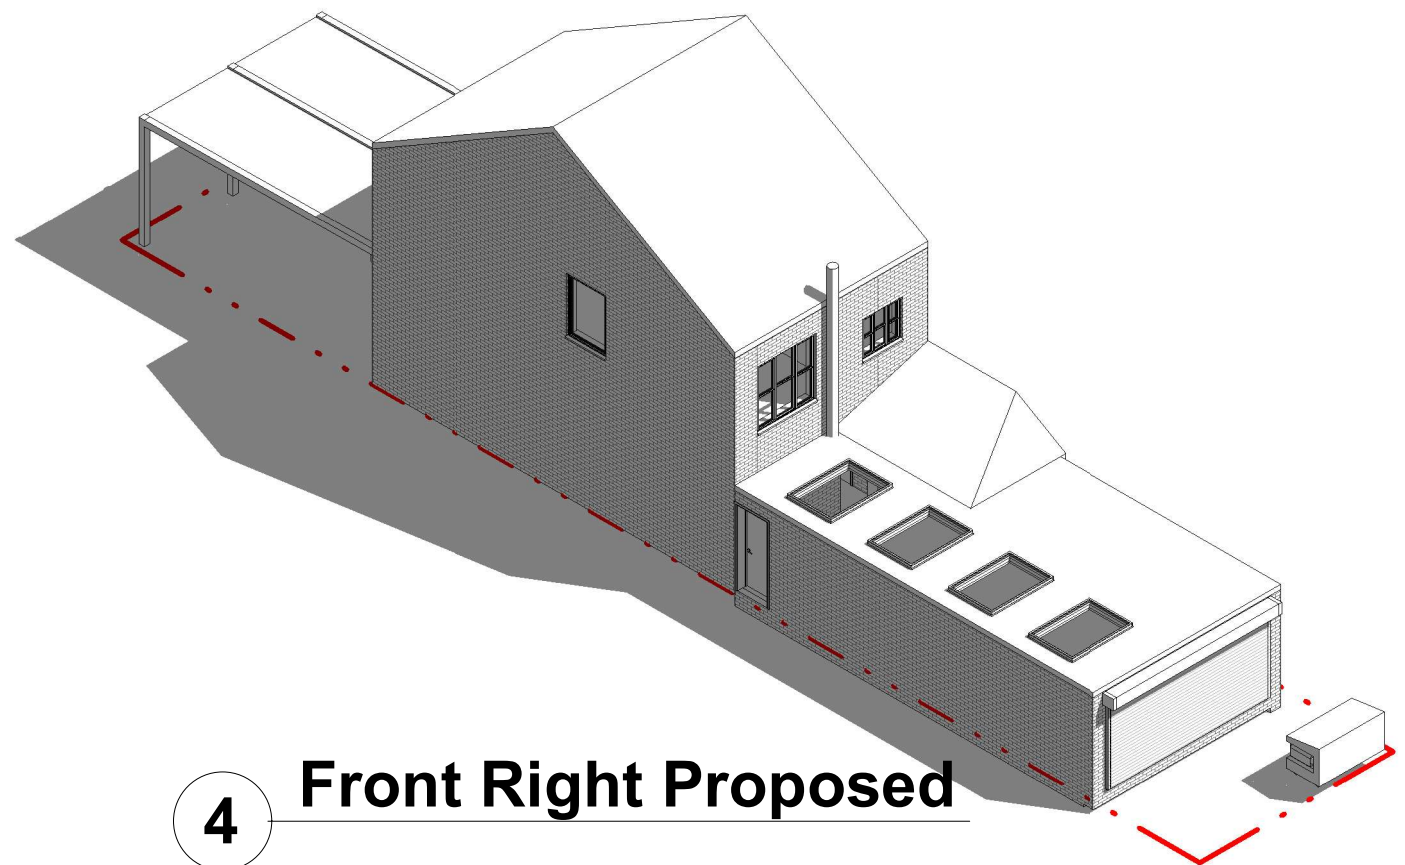

4 **Front Right Proposed**



LDM Design

PROJECT
128 Withington Road, Whalley Range,
Manchester, M16 8FB

SHEET
Proposed 3D Views

CLIENT
Naranjargal Bayaraa

Scale (@ A3)

Drawn by
JG

Checked by
ST

DRAWING NUMBER

PS432

REV

J