



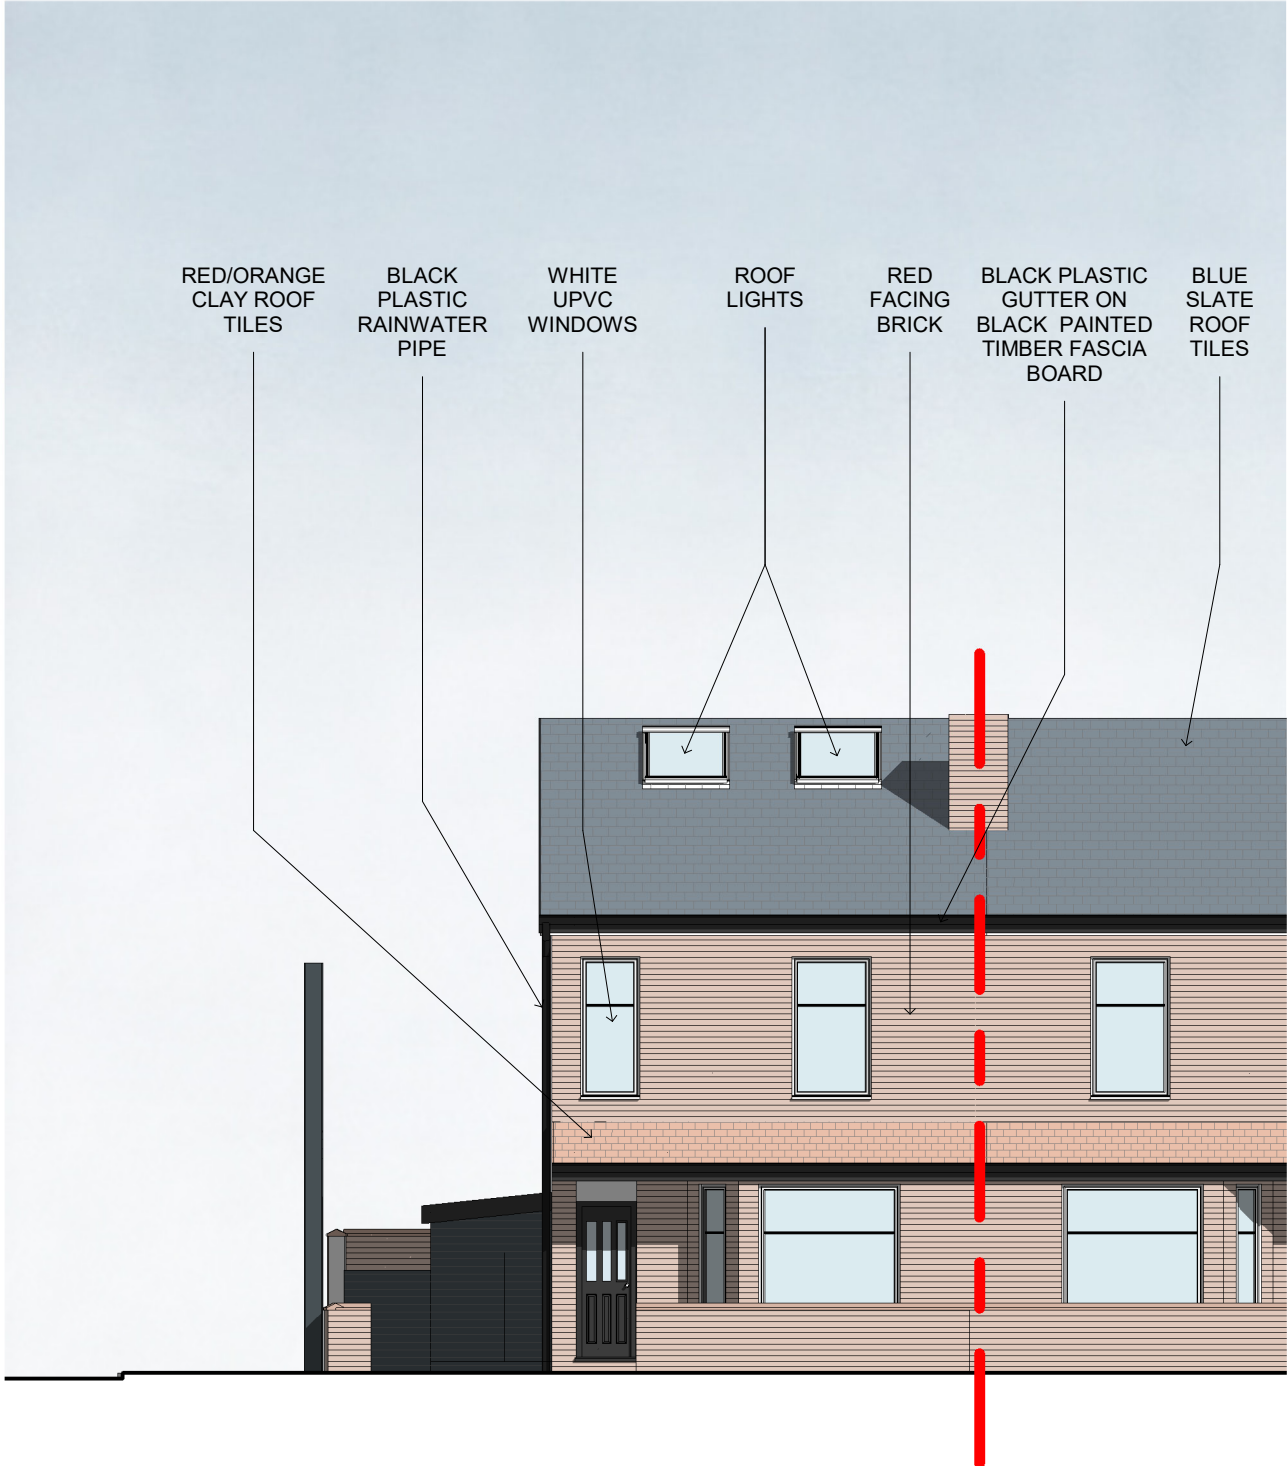

South Elevation - Existing
1 : 100

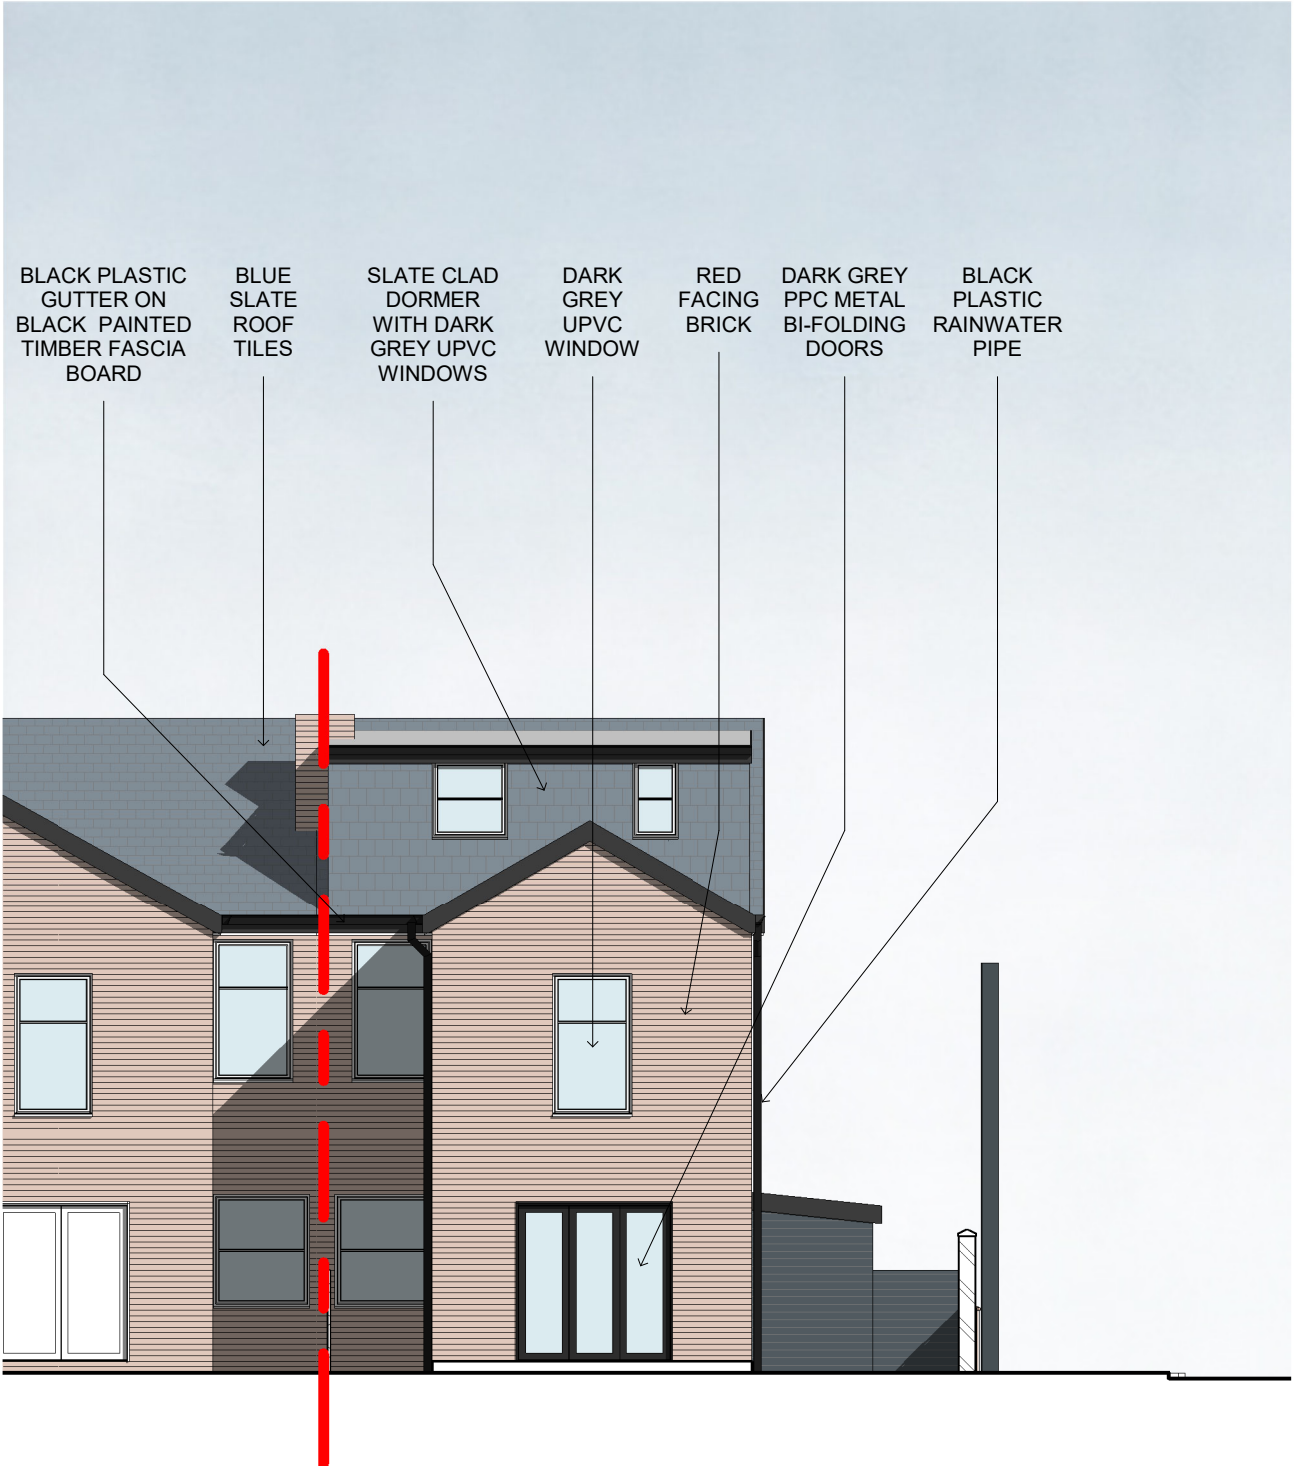

North Elevation - Existing
1 : 100