



100 WEST ELEVATION
1:50




100 EAST ELEVATION
1:50




100 NORTH ELEVATION
1:50

BINS →

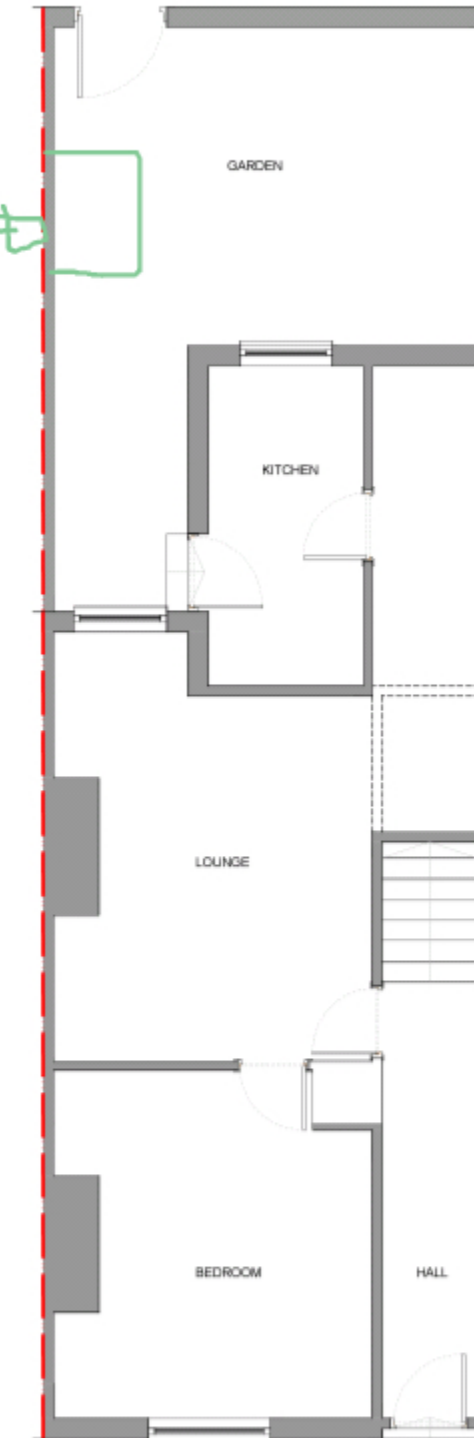

100 GROUND FLOOR
1:50

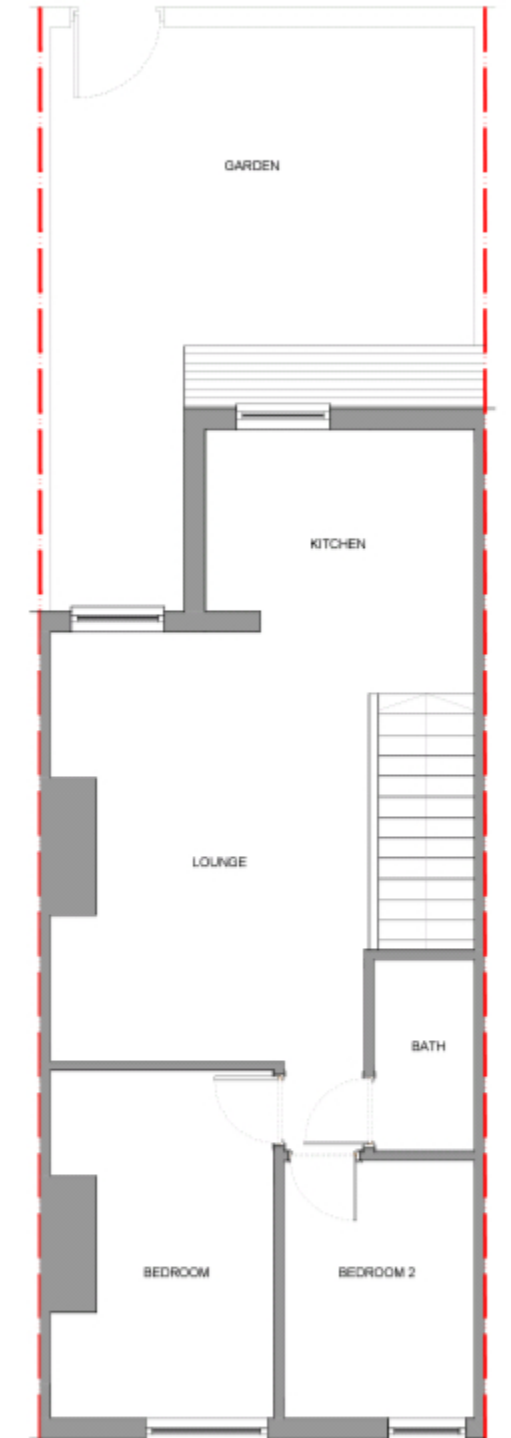

100 FIRST FLOOR
1:50

