


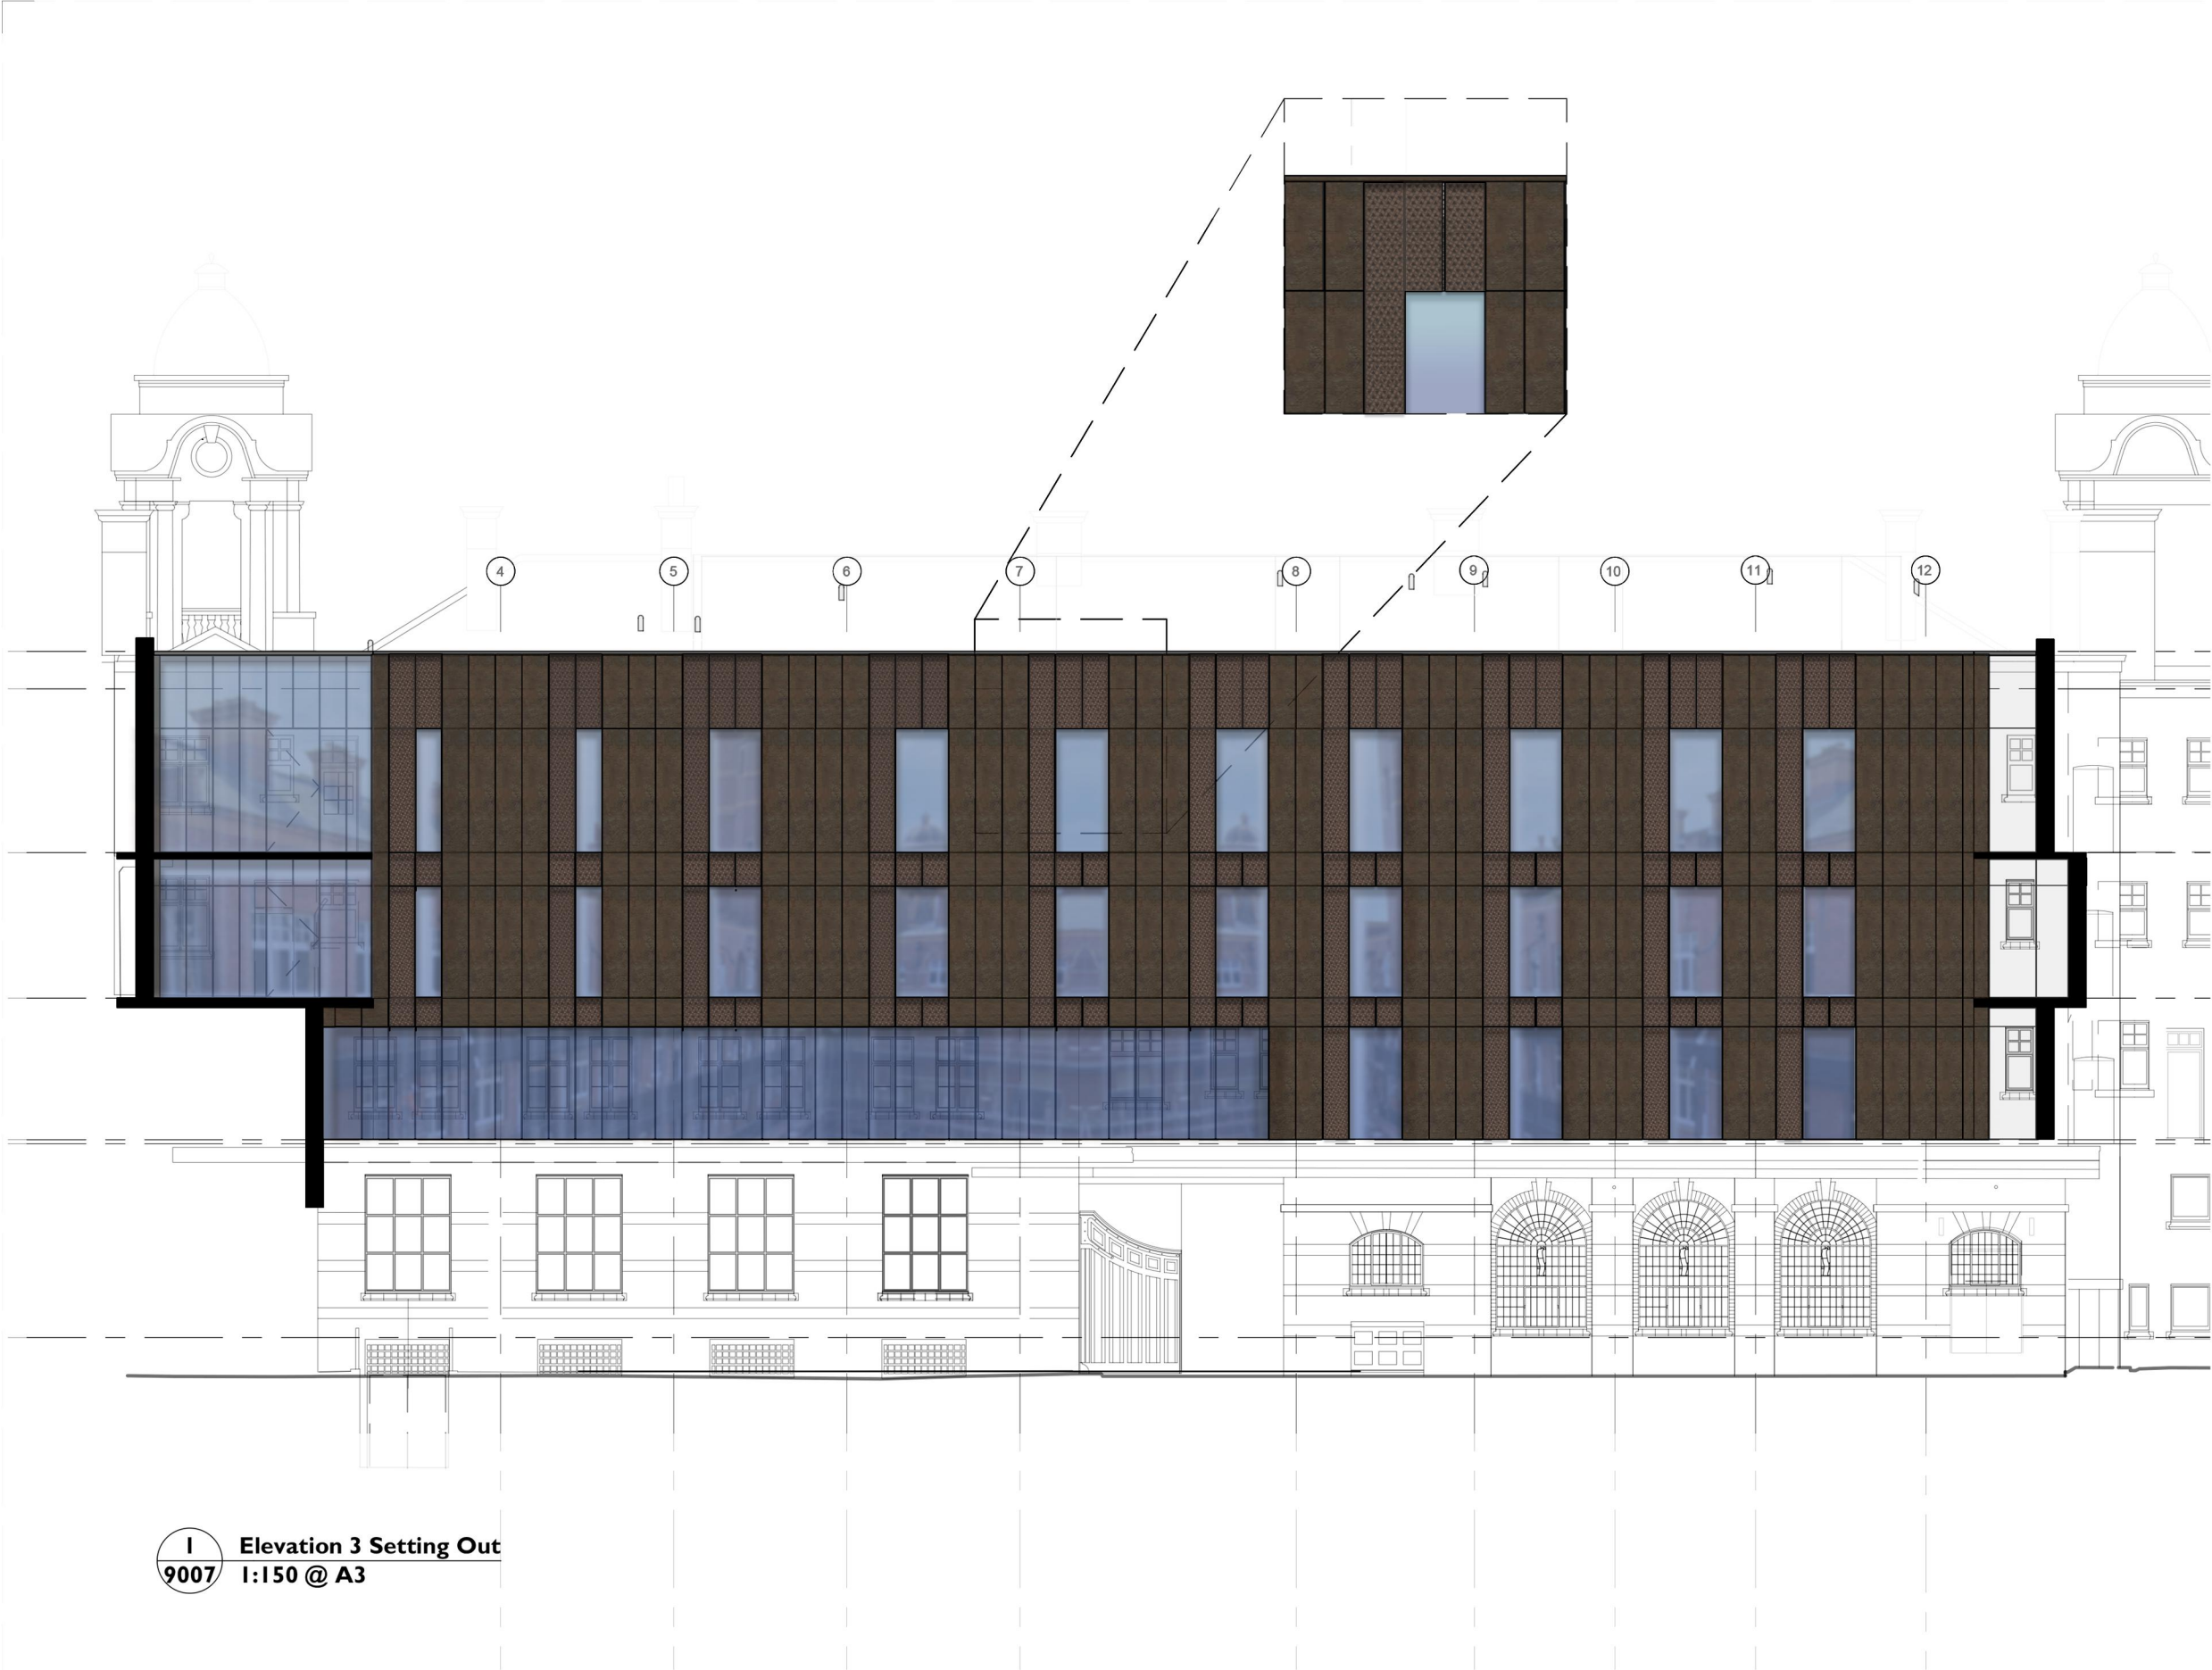

Notes: 11/11/2022 16:36:09

Drawings are based on survey data and may not accurately represent what is physically present.

Do not scale from this drawing. All dimensions are to be verified on site before proceeding with the work.

All dimensions are in millimeters unless noted otherwise.

Purcell shall be notified in writing of any discrepancies.

Key Plan
not to scale

TECU Brass vertical solid cladding panels to sit next to perforated panels, wrapping around the windows and adding an impression of depth in the elevation

P01	17/02/2022	DC	DC	0
P02	17/02/2022	DC	DC	0
P03	25/04/2022	JB	JB	0
P04	05/05/2022			0
P05	17/01/2022	GW	DC	FOR PLANNING
REV	DATE	BY	CHK	DESCRIPTION

CLIENT
Allied London

PROJECT
London Road Fire Station

JOB NUMBER
240242



TITLE
London Road Courtyard Facade
Elevation 03 Setting Out

SIZE	SCALE	LAST REVISED	DRAWN	CHECKED
A3L	1:150	05/05/2022		

REV
P05 FOR PLANNING

DRAWING NAME
240242-PUR-00-XX-DR-A-9007