


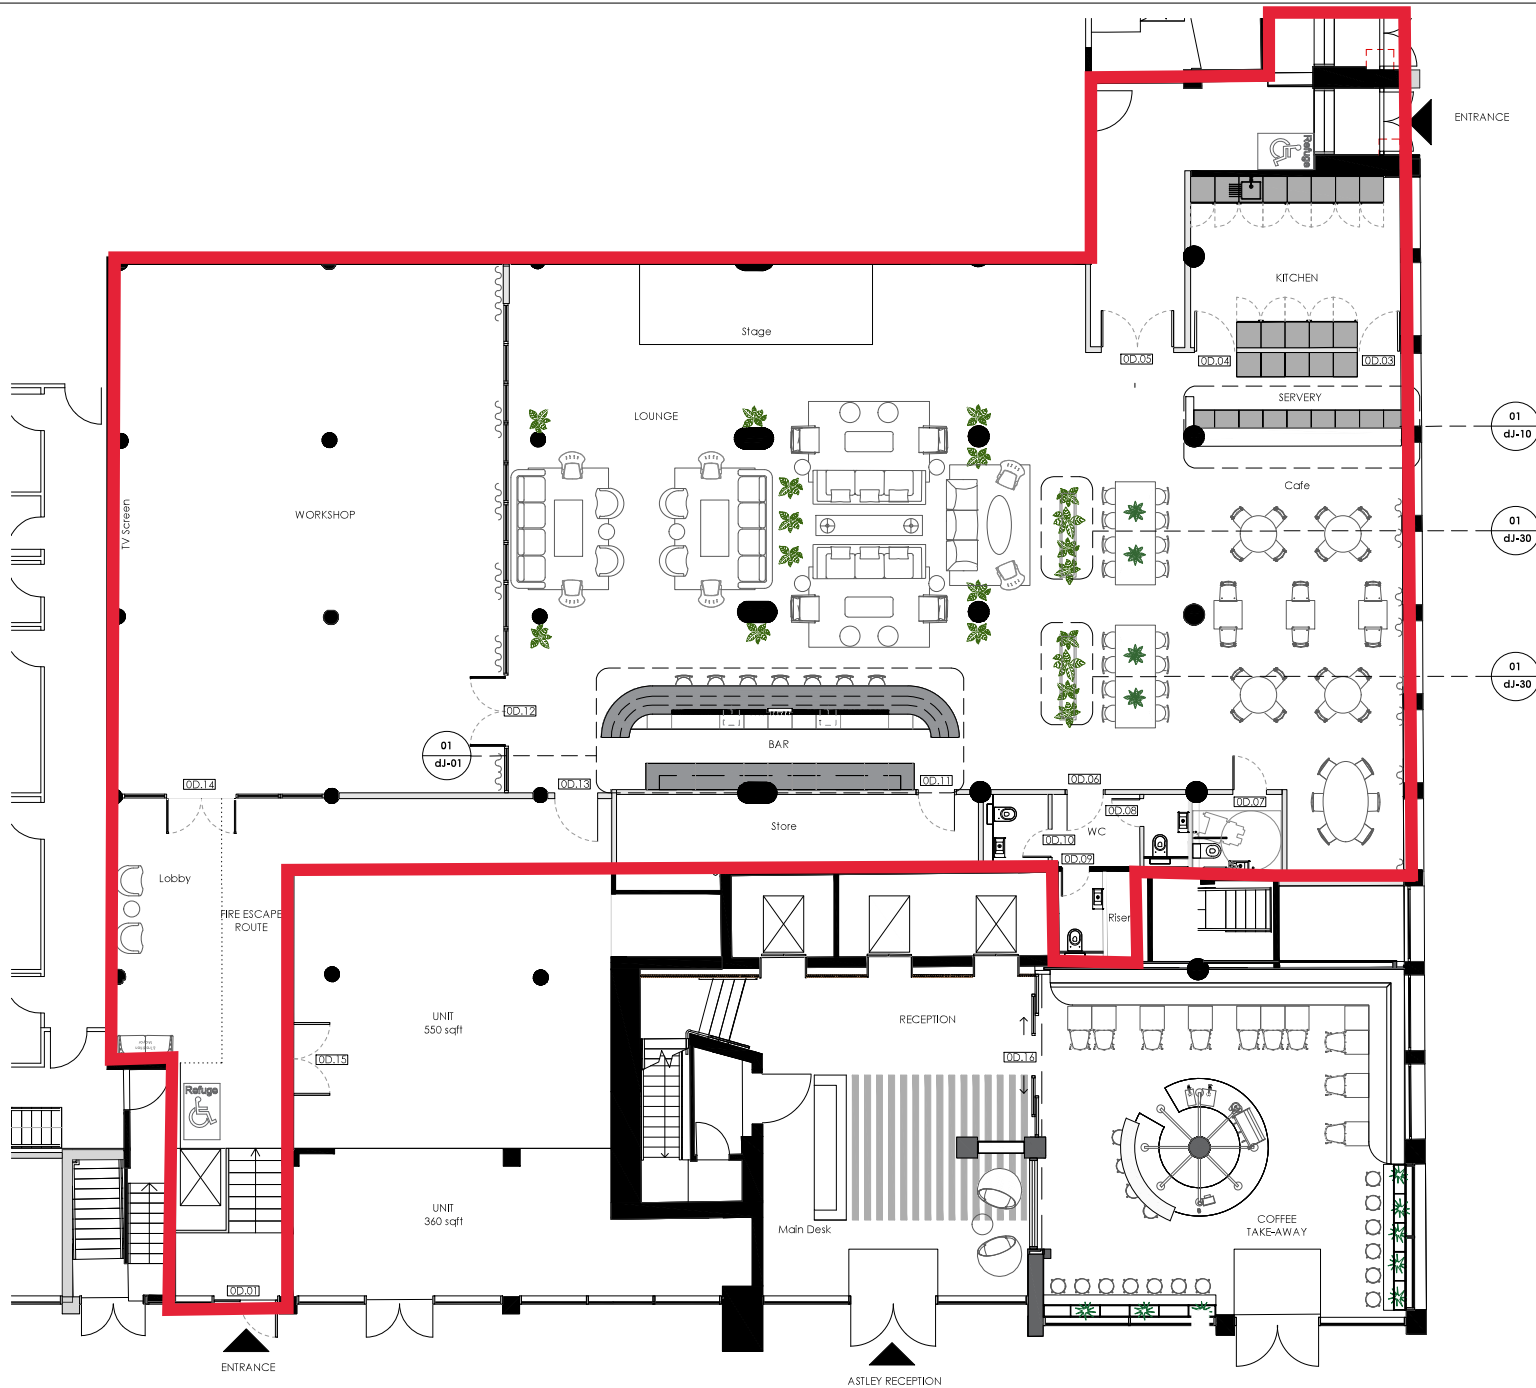

GENERAL NOTES

All dimensions to be checked on site prior to commencement of any work, and in preparation of any shop drawings.

Sizes of and dimensions to any structural elements are indicative only. See structural engineers drawing for actual sizes / dimensions.

Sizes of and dimensions to any service elements are indicative only. See service engineers drawings for actual sizes and dimensions.

This drawing to be read in conjunction with all other Architect's drawings, specifications and other Consultant's information.

All proprietors fixtures shown on this drawing are to be installed in accordance with the Manufacturer/Suppliers recommended details.

Any discrepancies between information shown on this drawing and any other contract information or manufacturer/supplier recommendations is to be brought to the attention of the Architect.

DO NOT SCALE FROM THIS DRAWING

DATE	REVISION	DATE
10	Tender Issue	15.08.22
17	Tender Issue	12.08.22
16	Tender Issue	19.07.22
15	Tender Issue	05.07.22
14	Tender Issue	17.05.22
13	Tender Issue	30.04.22
12	Tender Issue	01.04.22
11	Tender Issue	28.03.22

DRAWING Astley - Unit 4 - GA Plan		
SCALE 1:125 @ A3	PROJECT NUMBER 096/21	
DATE August 2022	DRAWING STATUS Tender	
DWG No. AB-GA-00	REVISION 78	



PROJECT
Astley and Byrom