

MATERIALS KEY

1. RED BRICK TYPE 1 - STRETCHER BOND

2. RED BRICK TYPE 1 - SOLDIER COURSE

3. RED BRICK TYPE 1 - RECESSED HEADER PANELS

4. BUFF BRICK TYPE 1 - STRETCHER BOND

5. COMPOSITE WNDWS - CLEAR GLAZING COLOUR TBC

6. COMPOSITE WINDOWS - OBSCURE

7. COMPOSITE ROOFLIGHT - CLEAR GLAZING

8. TIMBER ENTRANCE DOOR COLOUR TBC
9. ALUMINIUM DOORS - CLEAR GLAZING COLOUR TBC


10. PPC STEEL BALLUSTRADING

11. ZINC DORMERS

12. LIGHT GREY HALF-ROUND GUTTERS & DOWNPIPES

13. ALUMINIUM DRY VERGE SYSTEM

14. GREY ROOF TILES

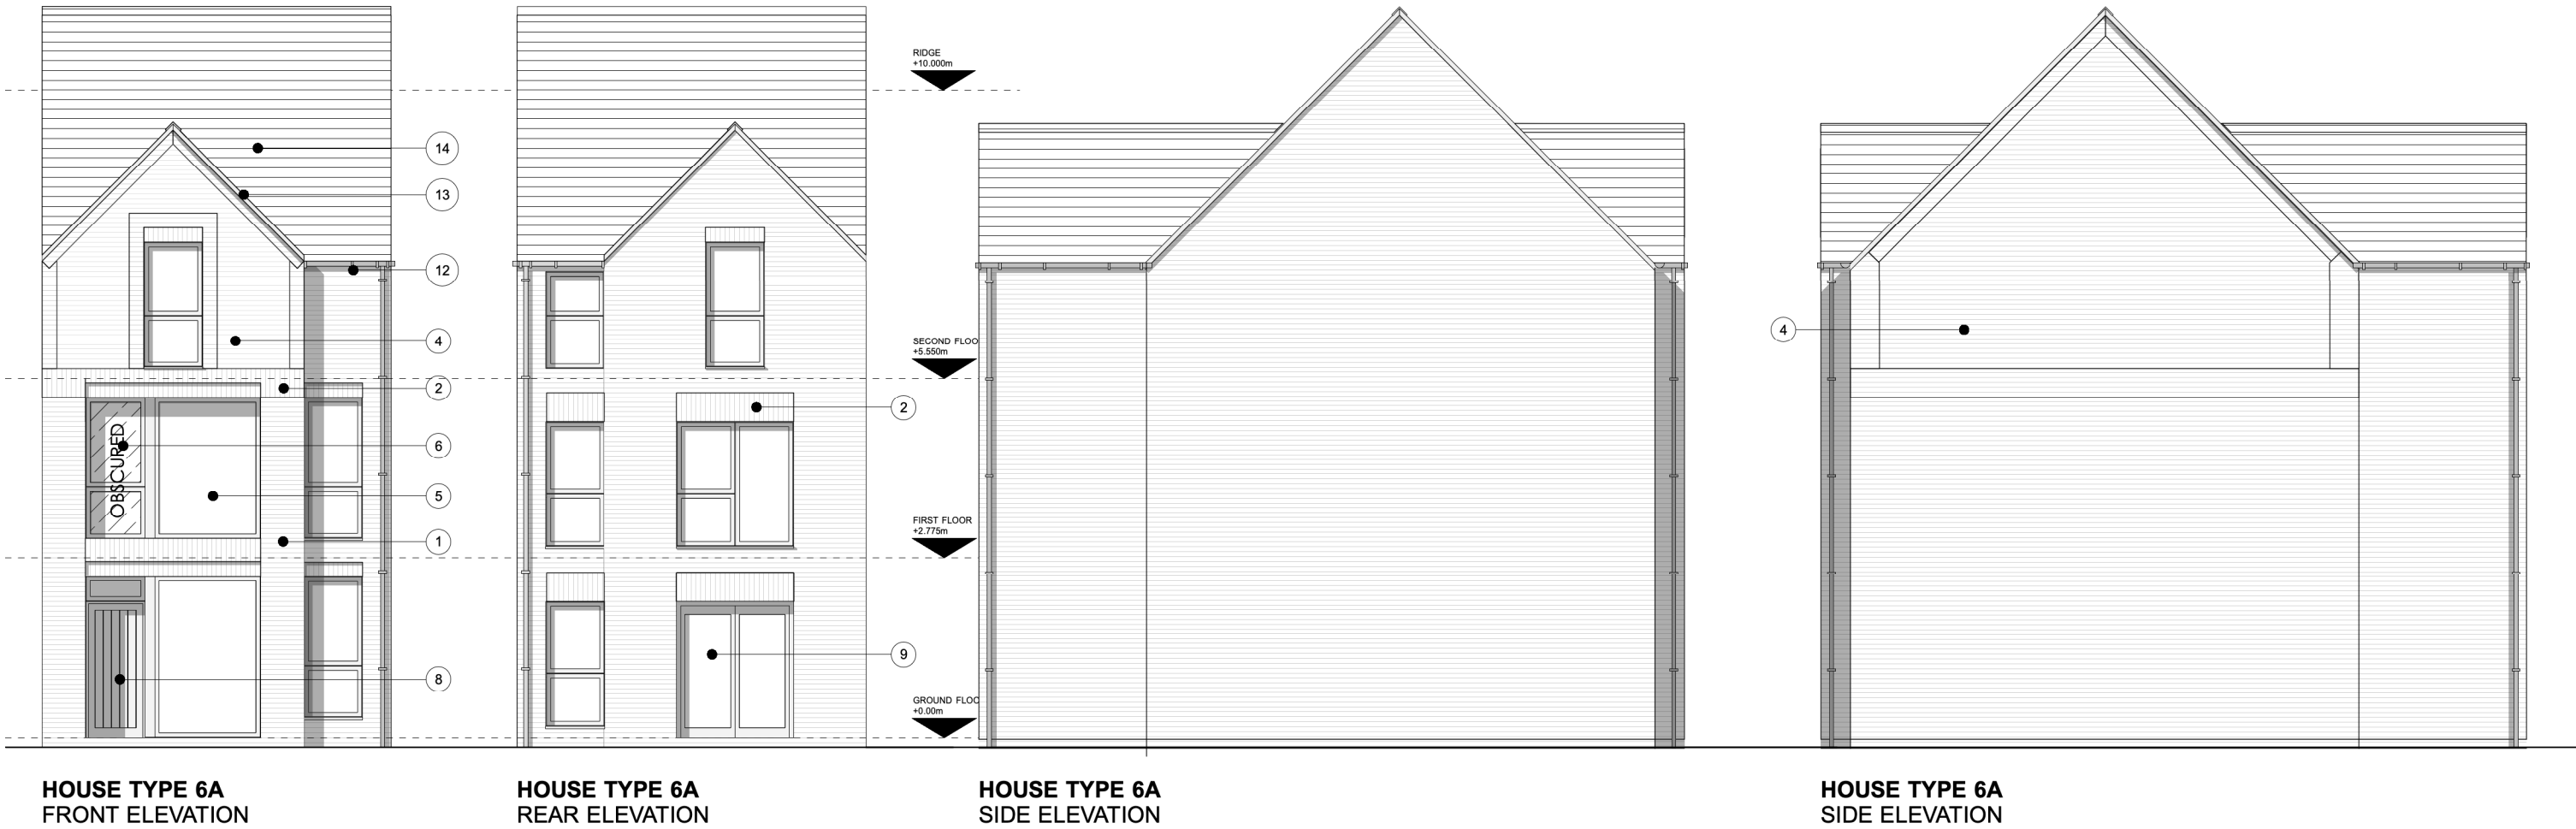

HOUSE TYPE 6A ELEVATION
1:100@A3

PLANNING

A	05/10/22	ADDED DETAIL
REVISION	DATE	DESCRIPTION

CLIENT: BRITANNIA GROUP	
PROJECT: PROPOSED RESIDENTIAL DEVELOPMENT	
ADDRESS: VICTORIA PARK PROBATION CENTRE	
DRAWING TITLE: HOUSE TYPE 6A ELEVATION	
SCALE: 1:100@A3	DATE: JUNE 2022
DRAWING NO: A662_P_168A	

OLLIER SMURTHWAITE ARCHITECTS

40 King Street, Manchester, M2 6BA
T 0161 883 0838
F 0161 883 0839
E mail@olliersmurthwaite.com