


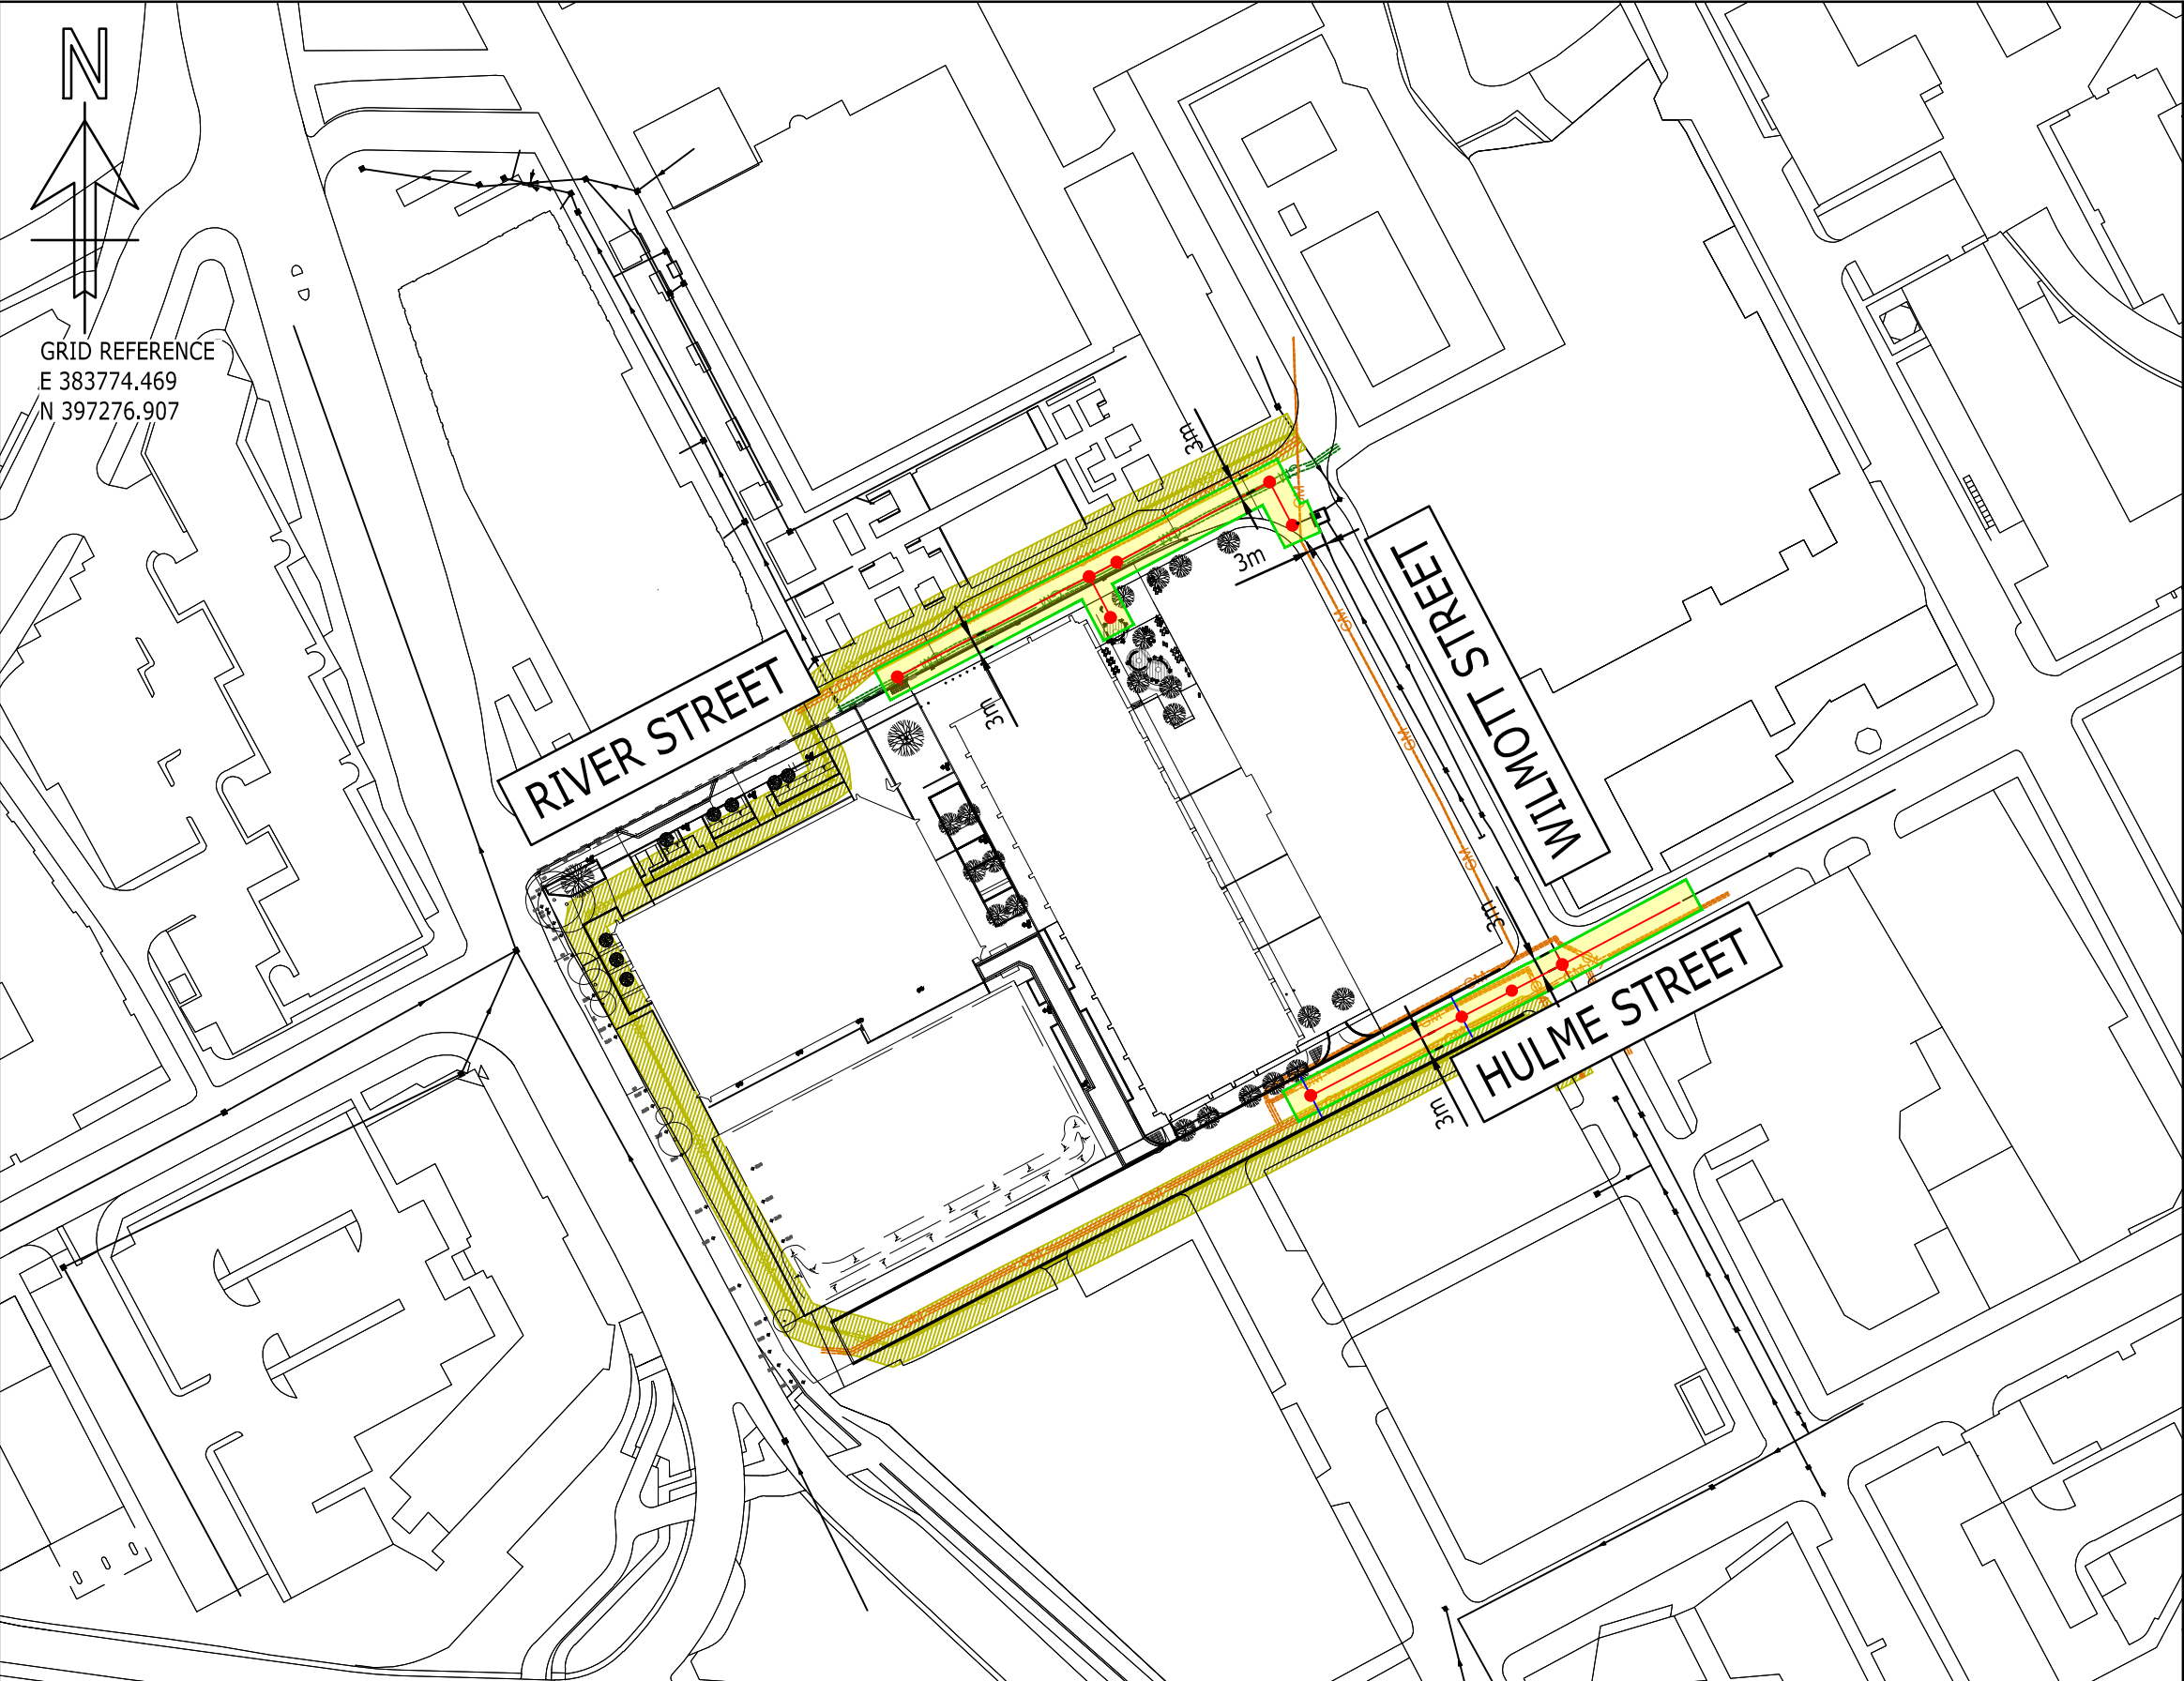

1. ALL DIMENSIONS ARE MILLIMETRES U.N.O.
2. ALL LEVELS ARE IN METRES ABOVE ORDNANCE DATUM U.N.O.
3. THIS DRAWING IS TO BE READ IN CONJUNCTION WITH ALL RELEVANT ARCHITECTS AND ENGINEERS DRAWINGS AND SPECIFICATIONS.
4. ANY DISCREPANCIES IN DIMENSIONS OR DETAILS ON OR BETWEEN DRAWINGS SHOULD BE DRAWN TO THE ATTENTION OF THE ENGINEER FOR CLARIFICATION.
5. REFER TO SEWER ABANDONMENT GENERAL ARRANGEMENT ON DRAWING RAM-XX-XX-DR-C-10010
6. REFER TO SEWER DIVERSION GENERAL ARRANGEMENT ON DRAWING RAM-XX-XX-DR-C-10100
5. REFER TO SEWER DIVERSION SCHEDULES & PLAN SECTIONS ON DRAWING SERIES RAM-XX-XX-DR-C-10200
13. REFER TO SEWER DIVERSION LONG SECTIONS ON DRAWING SERIES RAM-XX-XX-DR-C-10250
14. REFER TO UNITED UTILITIES DEVELOPER SERVICES CONSTRUCTION DETAILS AND DRAWING SERIES RAM-XX-XX-DR-C-10400 FOR STANDARD DETAILS DRAWINGS

KEY

EXMH	EXISTING MANHOLE
CL -----	
IL -----	
EG	EXISTING COMBINED UNITED UTILITIES SEWER
C	EXISTING COMBINED PUBLIC SEWER DRAIN
	PROPOSED COMBINED PUBLIC SEWER MANHOLE
	PROPOSED COMBINED PUBLIC SEWER DRAIN
	PROPOSED BRANCH CONNECTION FROM EXISTING GULLIES
	EASEMENT BOUNDARY



tel 01244 311855 chester@ramboll.co.uk
www.ramboll.co.uk

**PLOT 10A
FIRST STREET MANCHESTER
PROPOSED SEWER DIVERSION
LAND REGISTRY
GENERAL ARRANGEMENT**

P03	ISSUED FOR COMMENT	13/01 2023	CO SP	NM
Rev	Description	Date	By Chk	App
PRELIMINARY				
Project No: 1620007819		Scale (@A3): 1:1250	Drawn: CO	Date: NOV 22
Drawing No: RAM-XX-XX-DR-C-10001				Rev: P03