

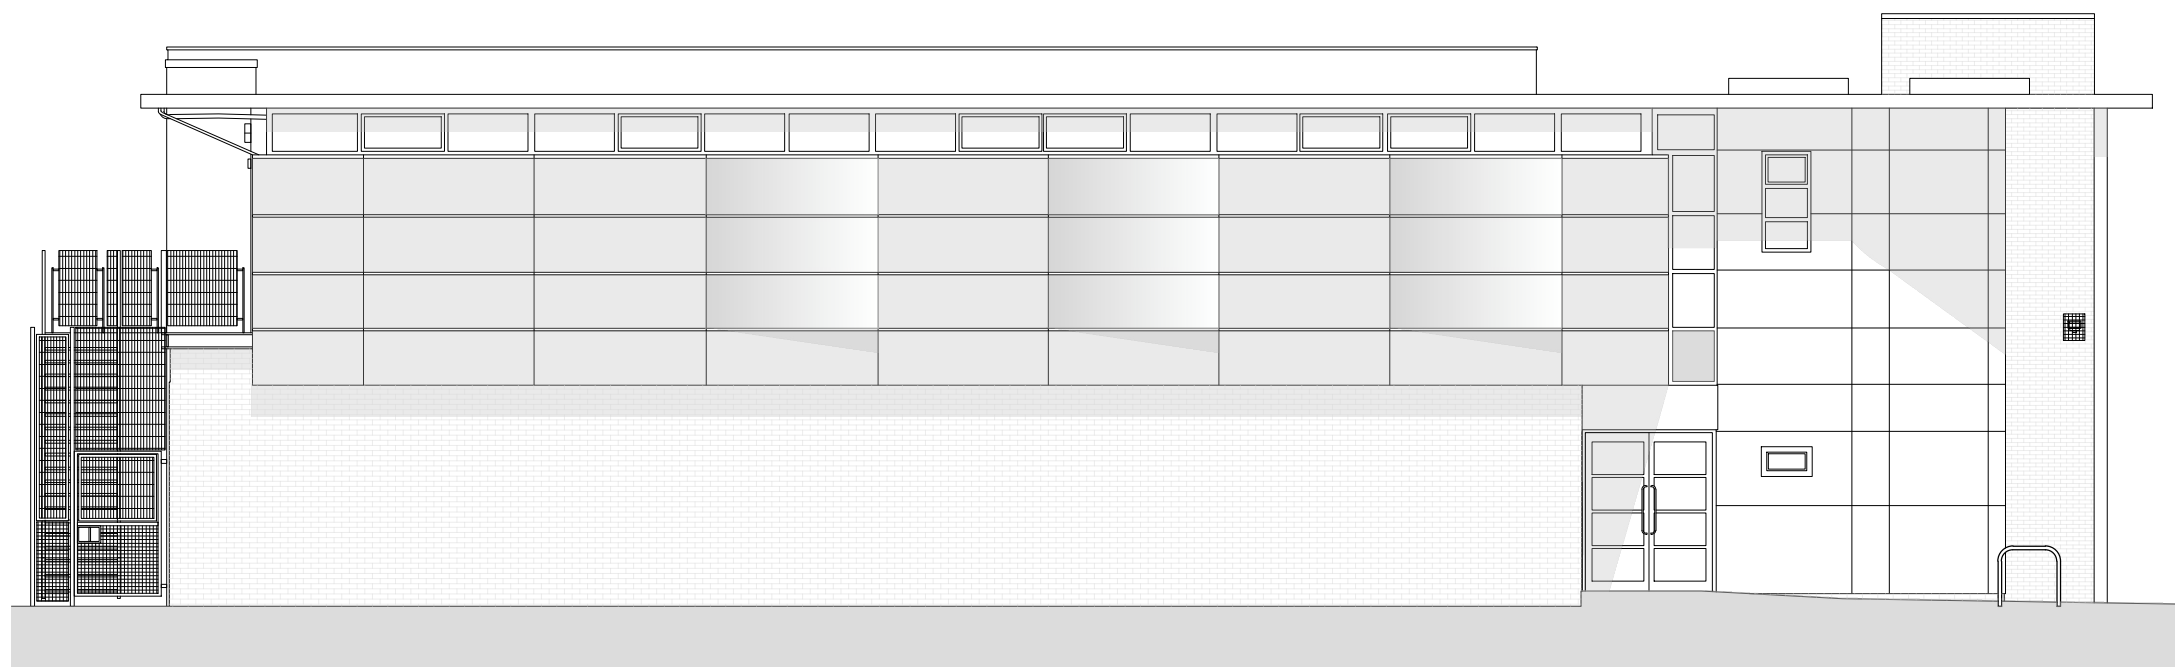


Notes:

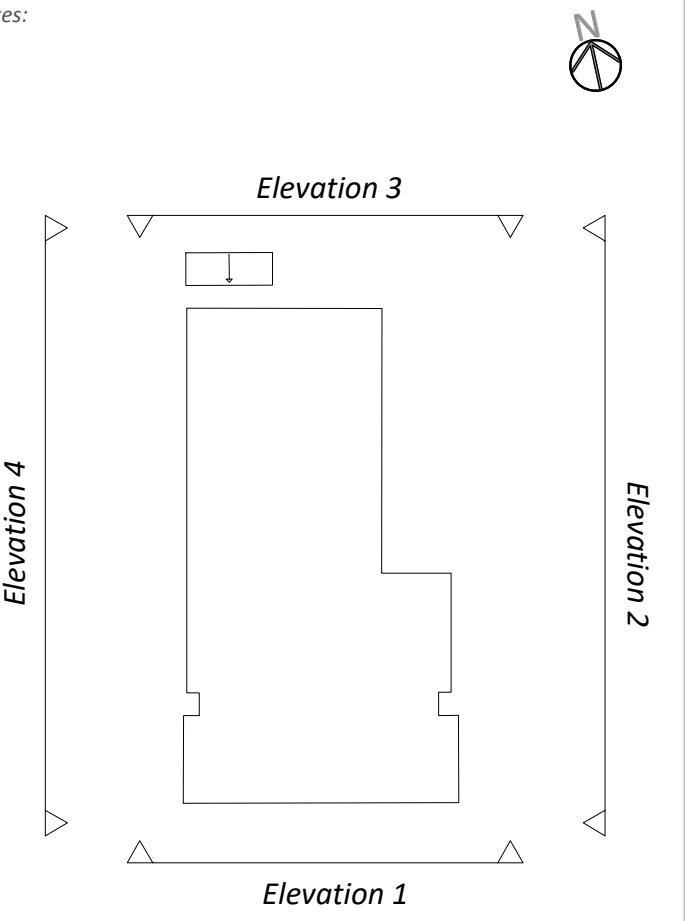


Elevation 1

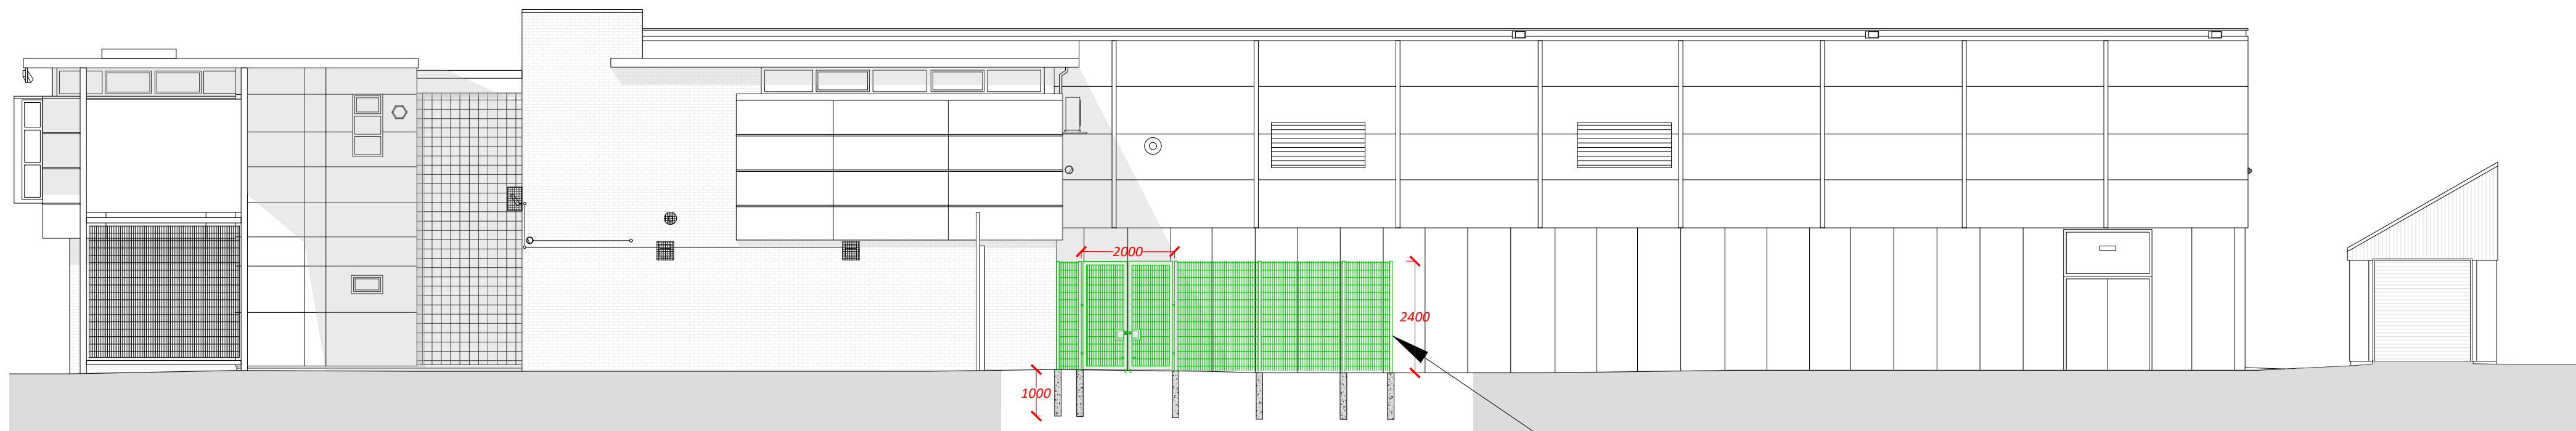

Elevation 2


Weld Mesh fence
with polyester
powder coating.

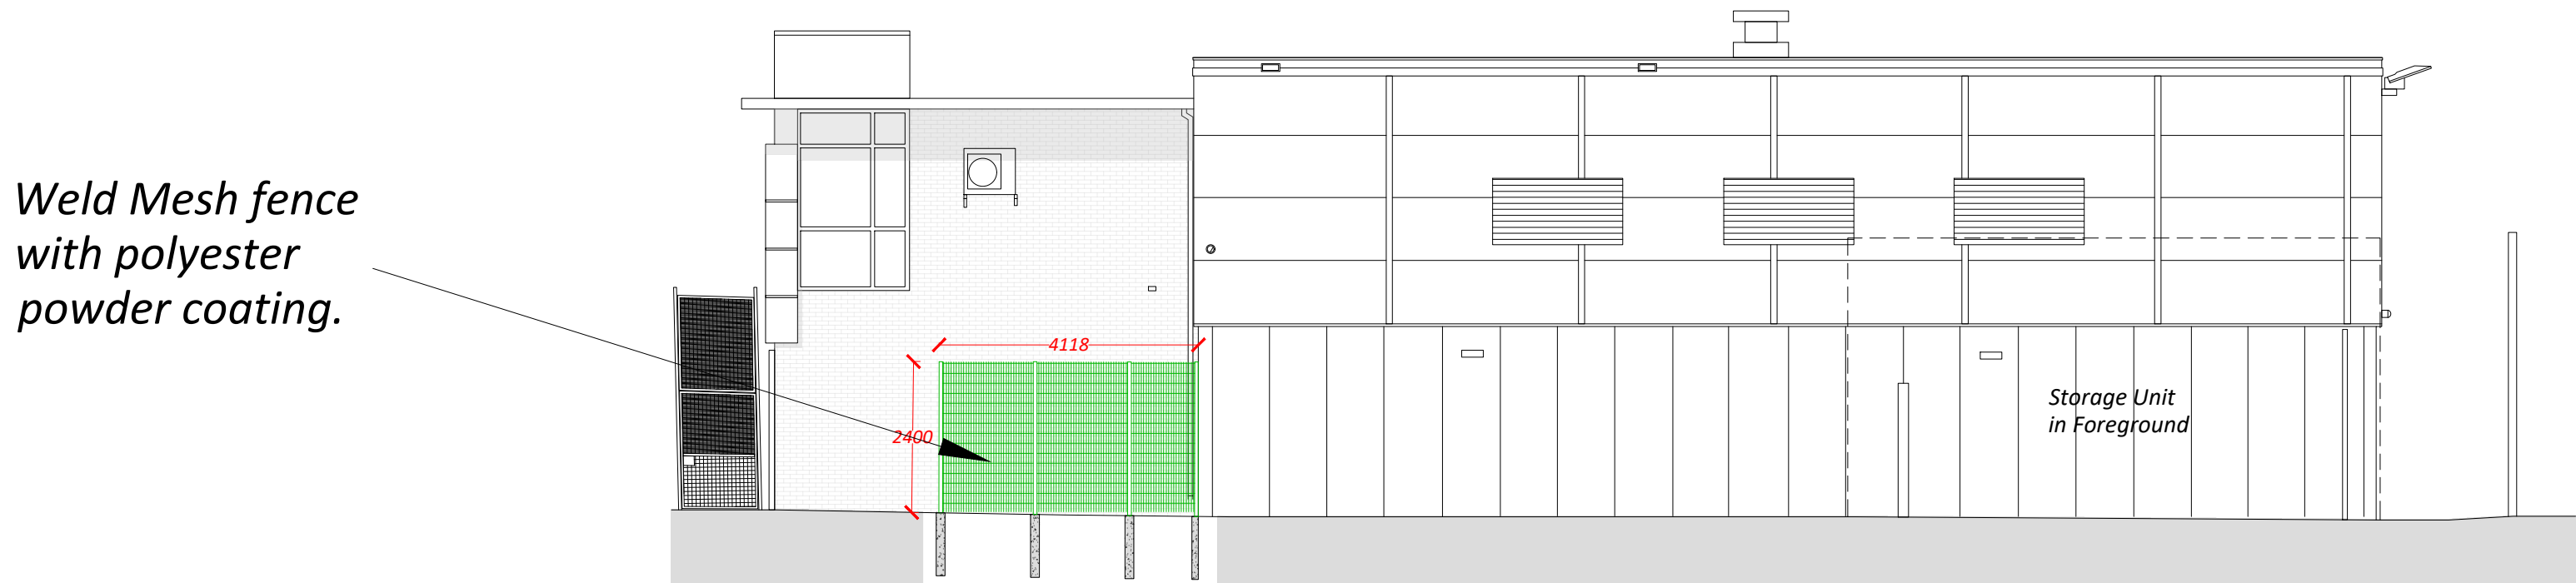

Weld Mesh fence
with polyester
powder coating.

Elevation 3

Storage Unit
in Foreground

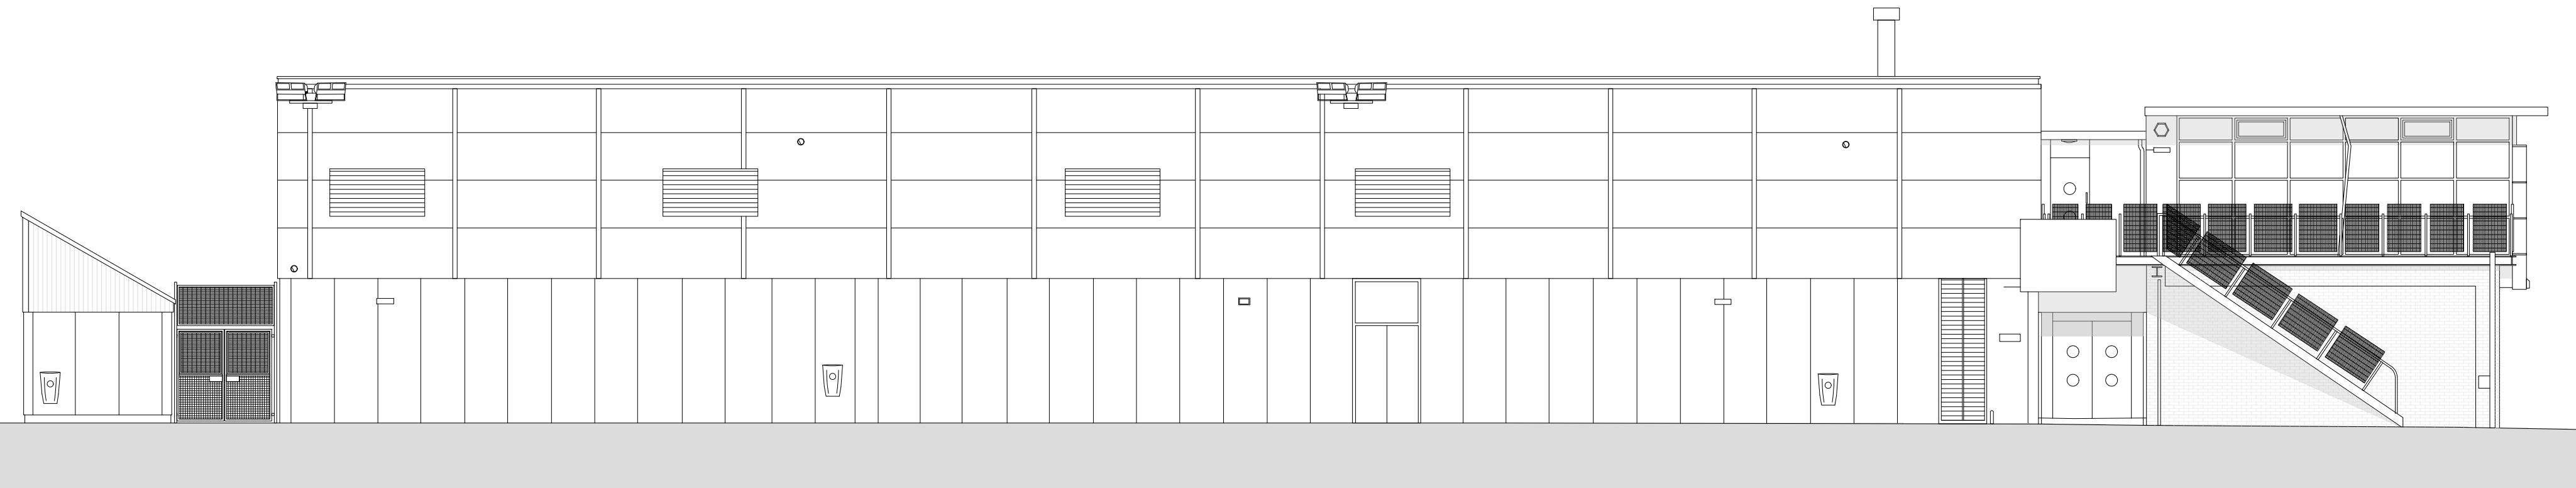

Elevation 4

Copyright: All rights reserved. This drawing must not be reproduced without permission from AA Projects Ltd. Do not scale off this drawing. All dimensions are to be checked on site by contractor / sub-contractor. Any discrepancies to be reported to AA Projects Ltd.

Rev	Date	Revision notes	By	Check
-----	------	----------------	----	-------

A	07/12	Updated Height of Fence	MA	RS
---	-------	-------------------------	----	----

Client Equans MCC	Drawing Title Active Lifestyles Centre Proposed Elevations 1-4		
Project Title PSDS Active Lifestyles Centre	Drawn MA	Date 11/22	
	Checked PT	Date 11/22	
10073 ALG 301	Scale 1:100	Sheet 1 of 1	Author A