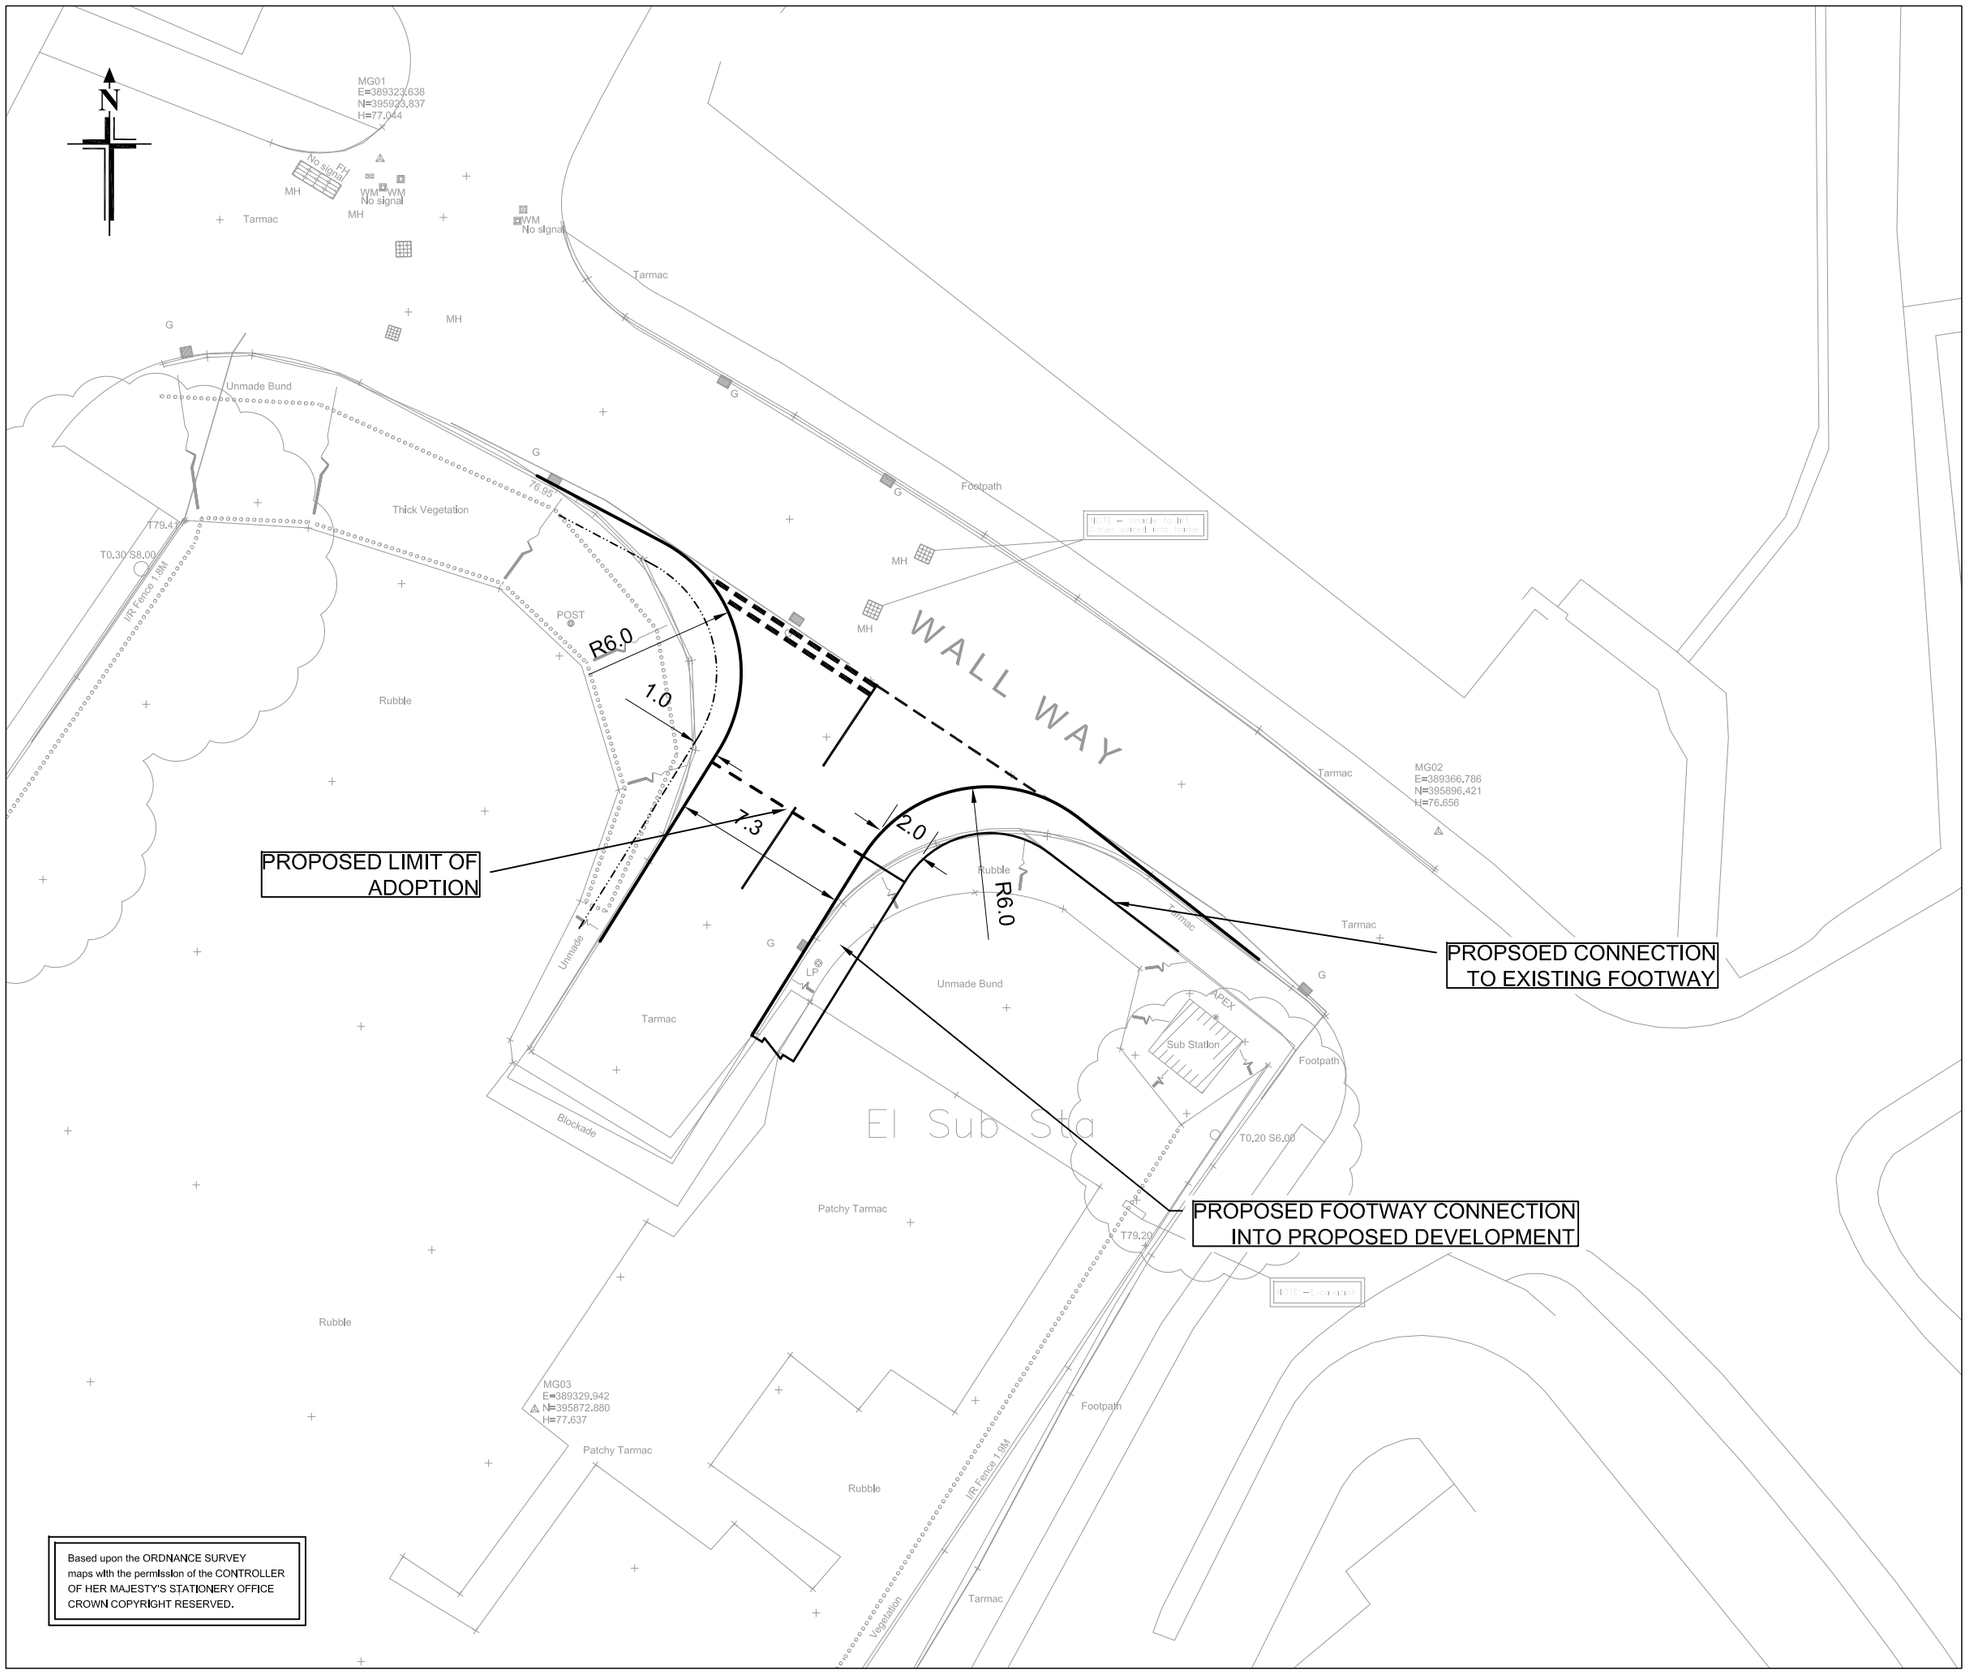

Based upon the ORDNANCE SURVEY maps with the permission of the CONTROLLER OF HER MAJESTY'S STATIONERY OFFICE CROWN COPYRIGHT RESERVED.

REV	DATE	DESCRIPTION	DRAWN BY	AUTHORISED BY
-	-	-	-	-

ISSUE PURPOSE

APPROVAL

This drawing is issued solely for the purpose indicated by the original stamp in this box.
No stamp - informative only.

the Traffic, Transport & Highway Consultancy

Offices at:
Manchester - St James' Building, Oxford Street, Manchester, M1 6EJ (Tel 0161 235 8600 - Fax 0161 235 8601)
London - Mayfair Point, 34 South Molton Street, London, W1K 5RG (Tel 0207 344 9700 - Fax 0207 409 7308)

PROJECT

IONITY, WALL WAY

DRAWING TITLE

PROPOSED ACCESS ALTERATION GENERAL ARRANGEMENT PLAN

CLIENT

SCALE	PAPER SIZE	DATE
1:250	A3	04.01.23
DRAWN BY	AUTHORISED BY	FILE REFERENCE
UD	JLE	M20023-A-001

DRAWING NUMBER	REVISION
M20023-A-001	

WORKING