




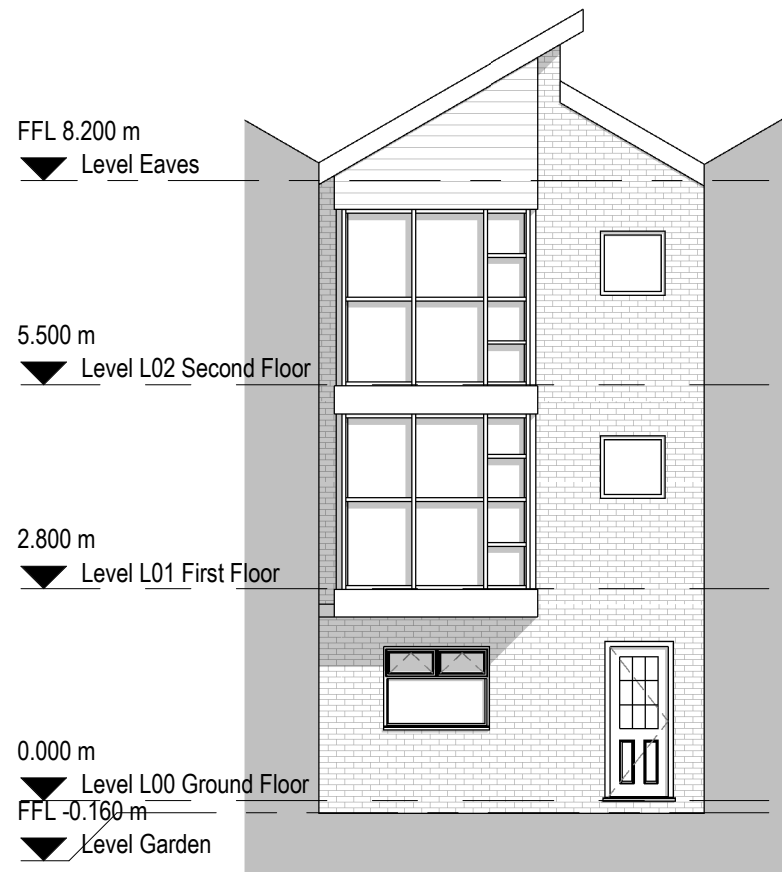


1 **Proposed South Elevation**
1 : 100

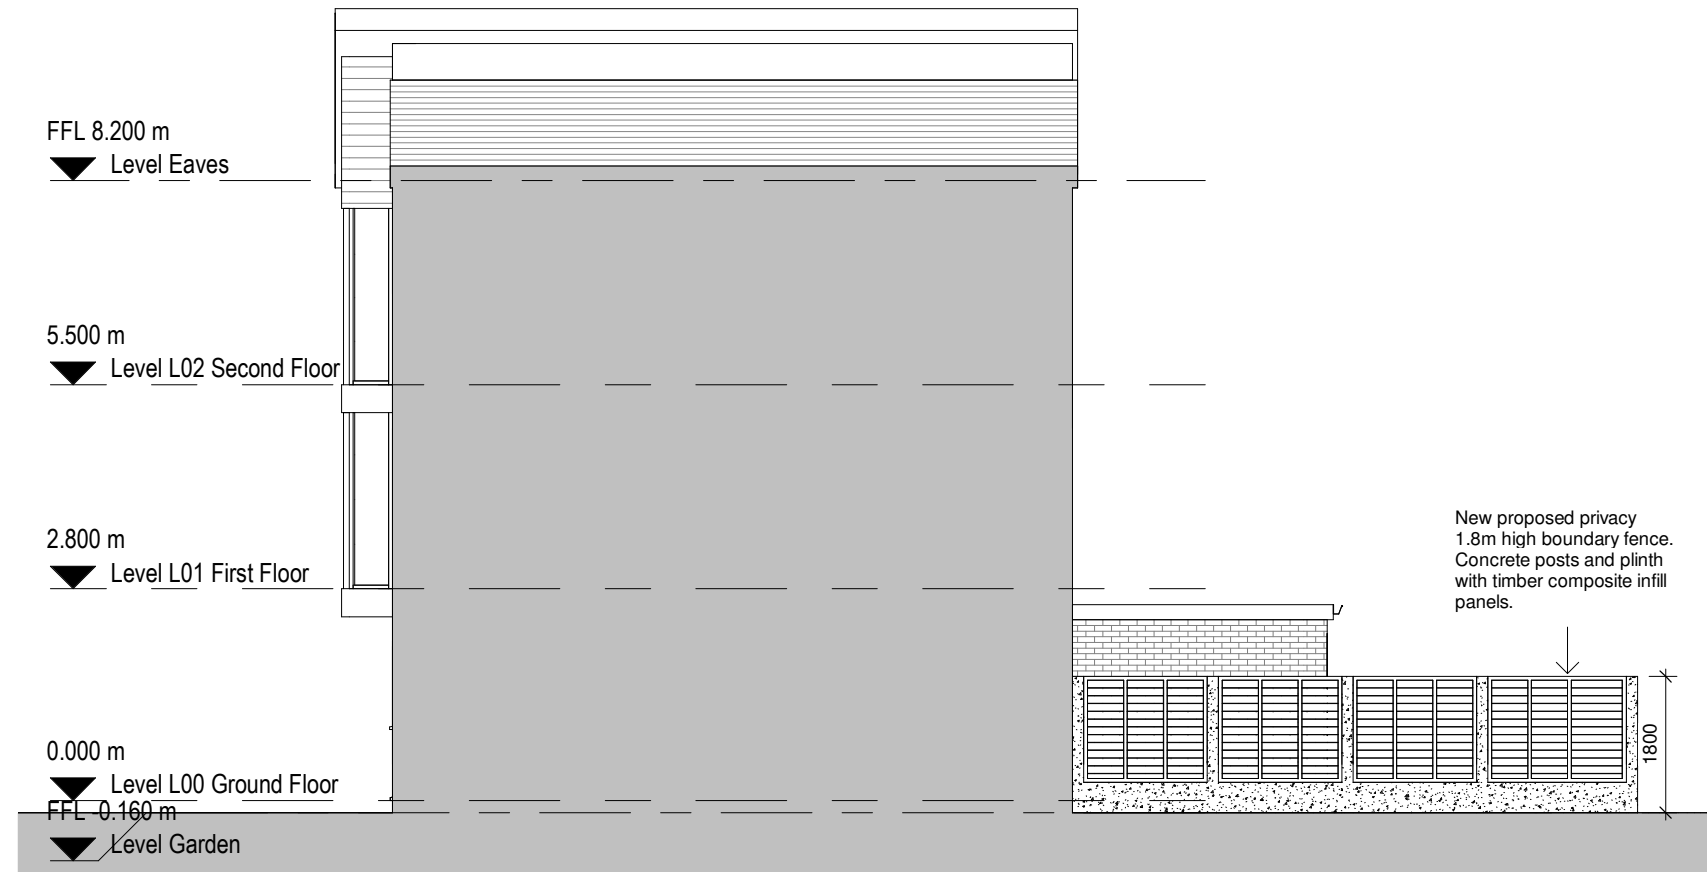

2 **Proposed East Elevation**
1 : 100

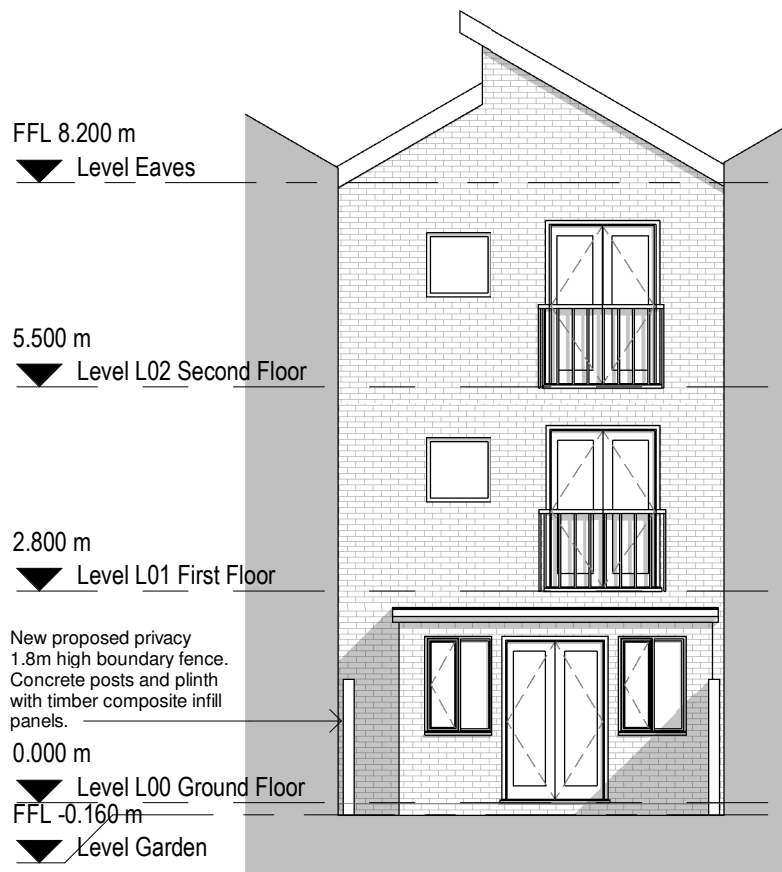

3 **Proposed North Elevation**
1 : 100

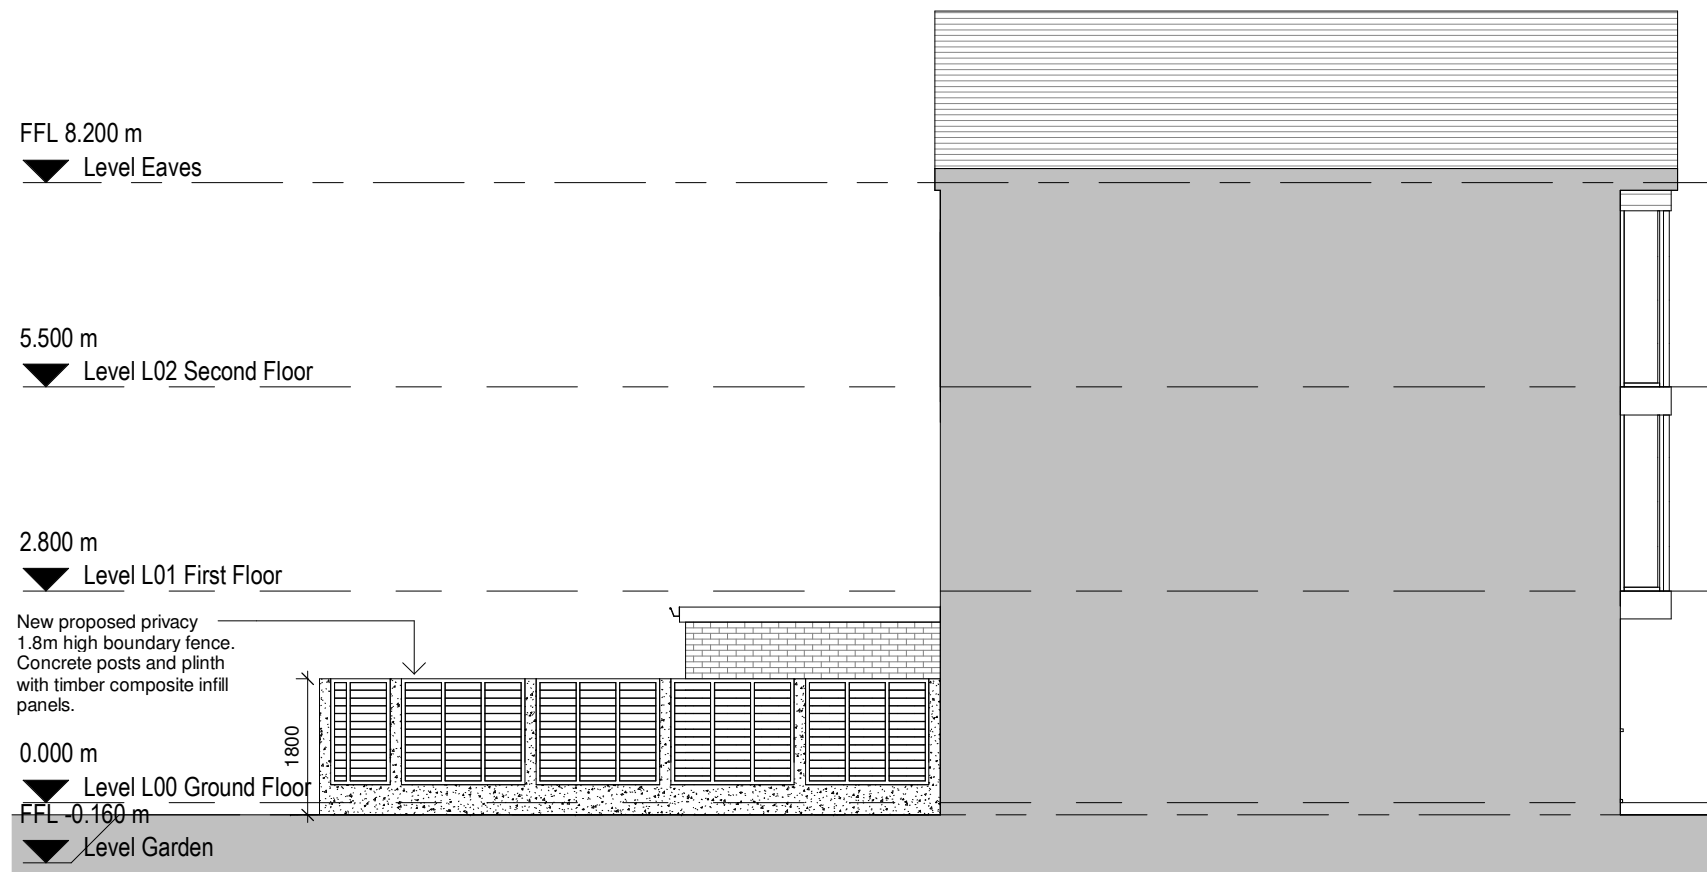

4 **Proposed West Elevation**
1 : 100