


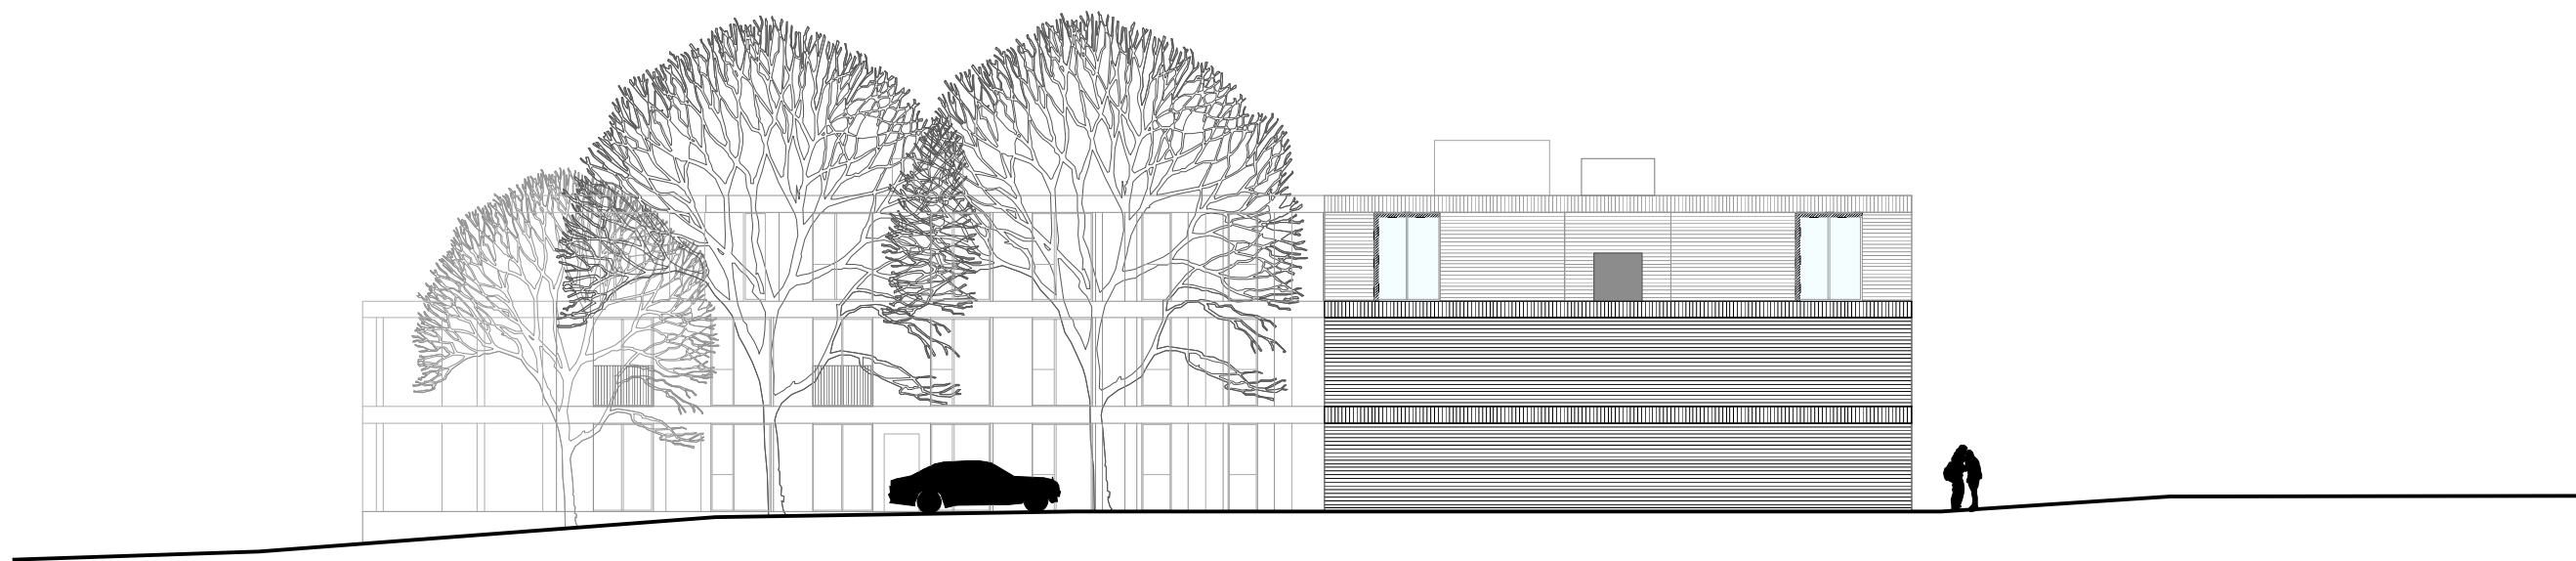

PLANNING ISSUE

FALCONER CHESTER HALL



London | Liverpool | Manchester | Kuala Lumpur | Telephone +44(0)151 243 5800 www.fcharchitects.com
© F.C.H.

Rev. E _23.11.2022_NMA submission
Rev. D _24.10.2019_Ground floor apts updated
Rev.C_21.10.2019_Terace to gable ends omitted
Rev.B_24.09.2019_Name of client changed
A - Issue for planning

Project Title	GREENWOOD ROAD, WYTHENSHAW	
Drawing Title	PROPOSED ELEVATION-EAST	
Client	ECS CAPITAL LTD	
Drawn By	Date	Project No.
FCH	JULY 2019	P19-063
Scale		Drawing No.
1:200@A3		02-05-004E