




1. The drawings, design and all information contained therein are the sole copyright of Norder Design Associates (NDA) and reproduction in any form is forbidden unless permission is obtained in writing.
2. This drawing is to be read in conjunction with all other relevant Architect's, Engineers and specialists drawings.
3. Conflicting information shown on the NDA drawings or discrepancies between the information given by NDA and that provided by others must be referred to NDA before work proceeds.
4. Dimensions must not be scaled from this drawing.
5. Dimensions marked 'dimension to be site checked' are subject to confirmation by site measurement before construction proceeds.
6. Structures and services, such as for the purposes of steelwork installation, take precedence over 'site dimensions' indicated on this drawing. All surveys should ensure an accurate fit of components.
7. Temporary works associated with the construction of the project shall be the responsibility of the Principal Contractor.
8. Where any temporary works or scaffolding are required the Principal Contractor shall appoint a competent and suitably experienced Temporary Works Coordinator (TWC). Refer to BS5975 for guidance on temporary works and the role of a TWC.
9. Calculations and drawings of all Contractor designed structural items associated with NDA's design responsibilities shall be submitted to the Engineer for comment at least 10 days prior to manufacture. Any comments made by NDA do not absolve the Contractor of his design responsibilities.

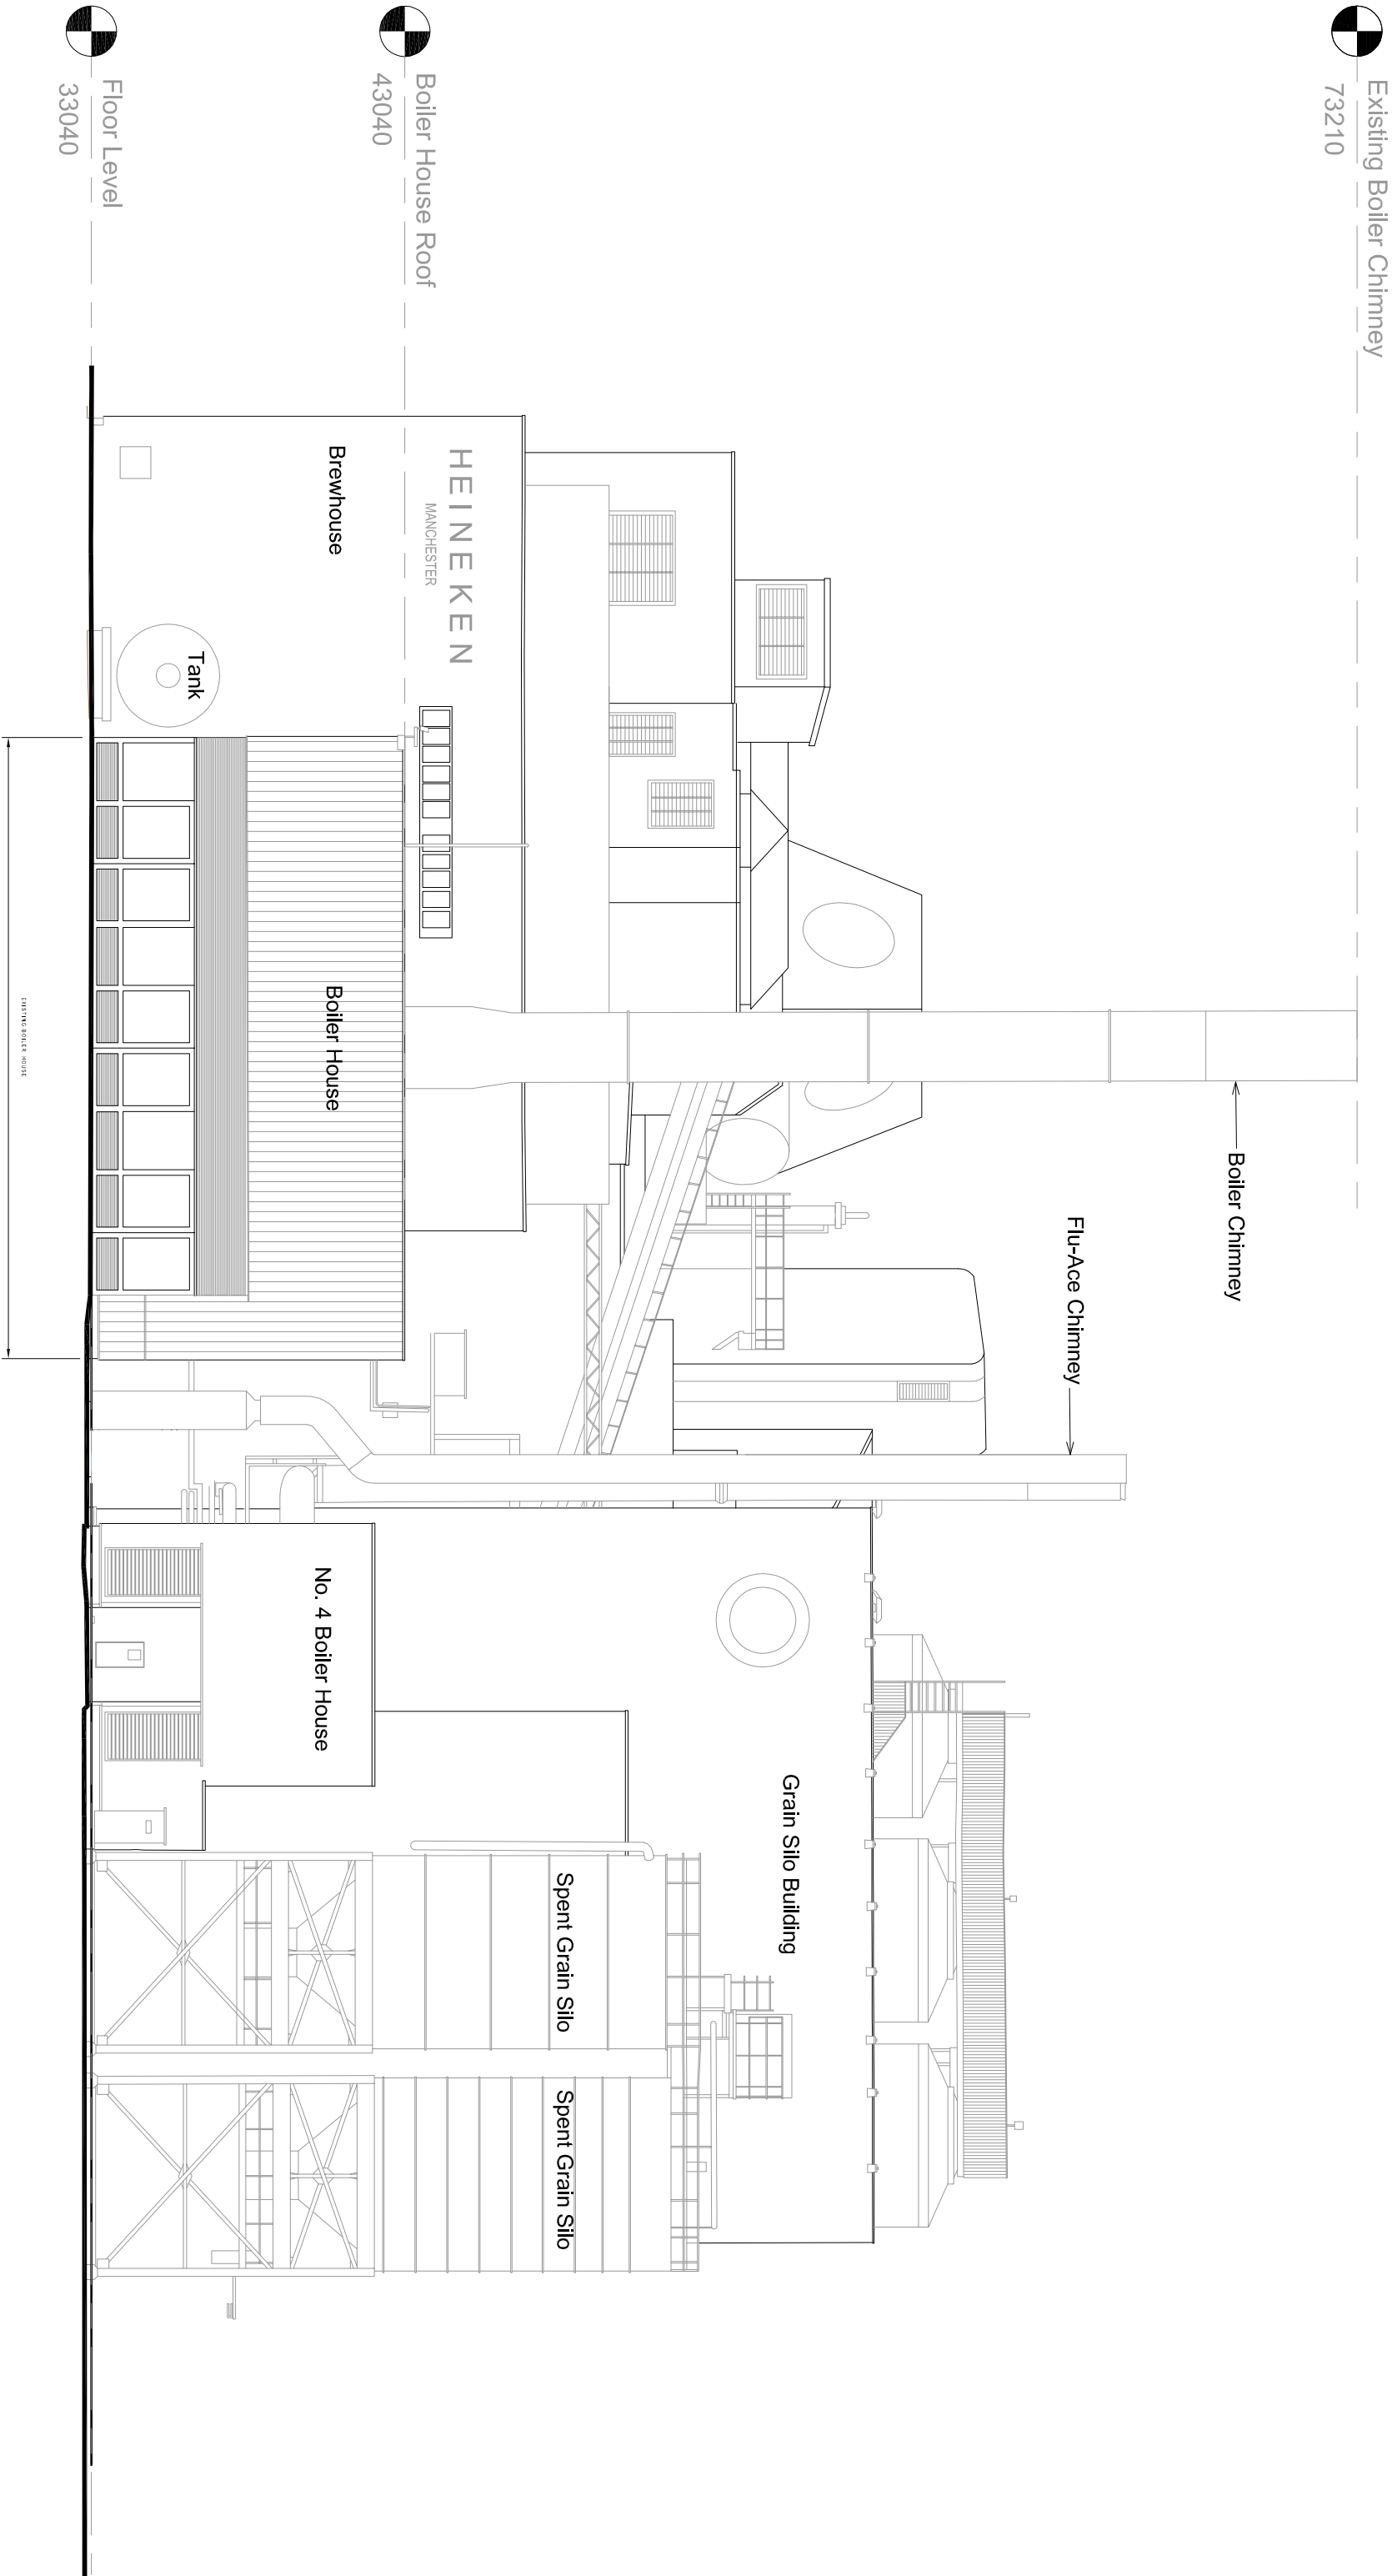


EXISTING Contextual Elevation - South

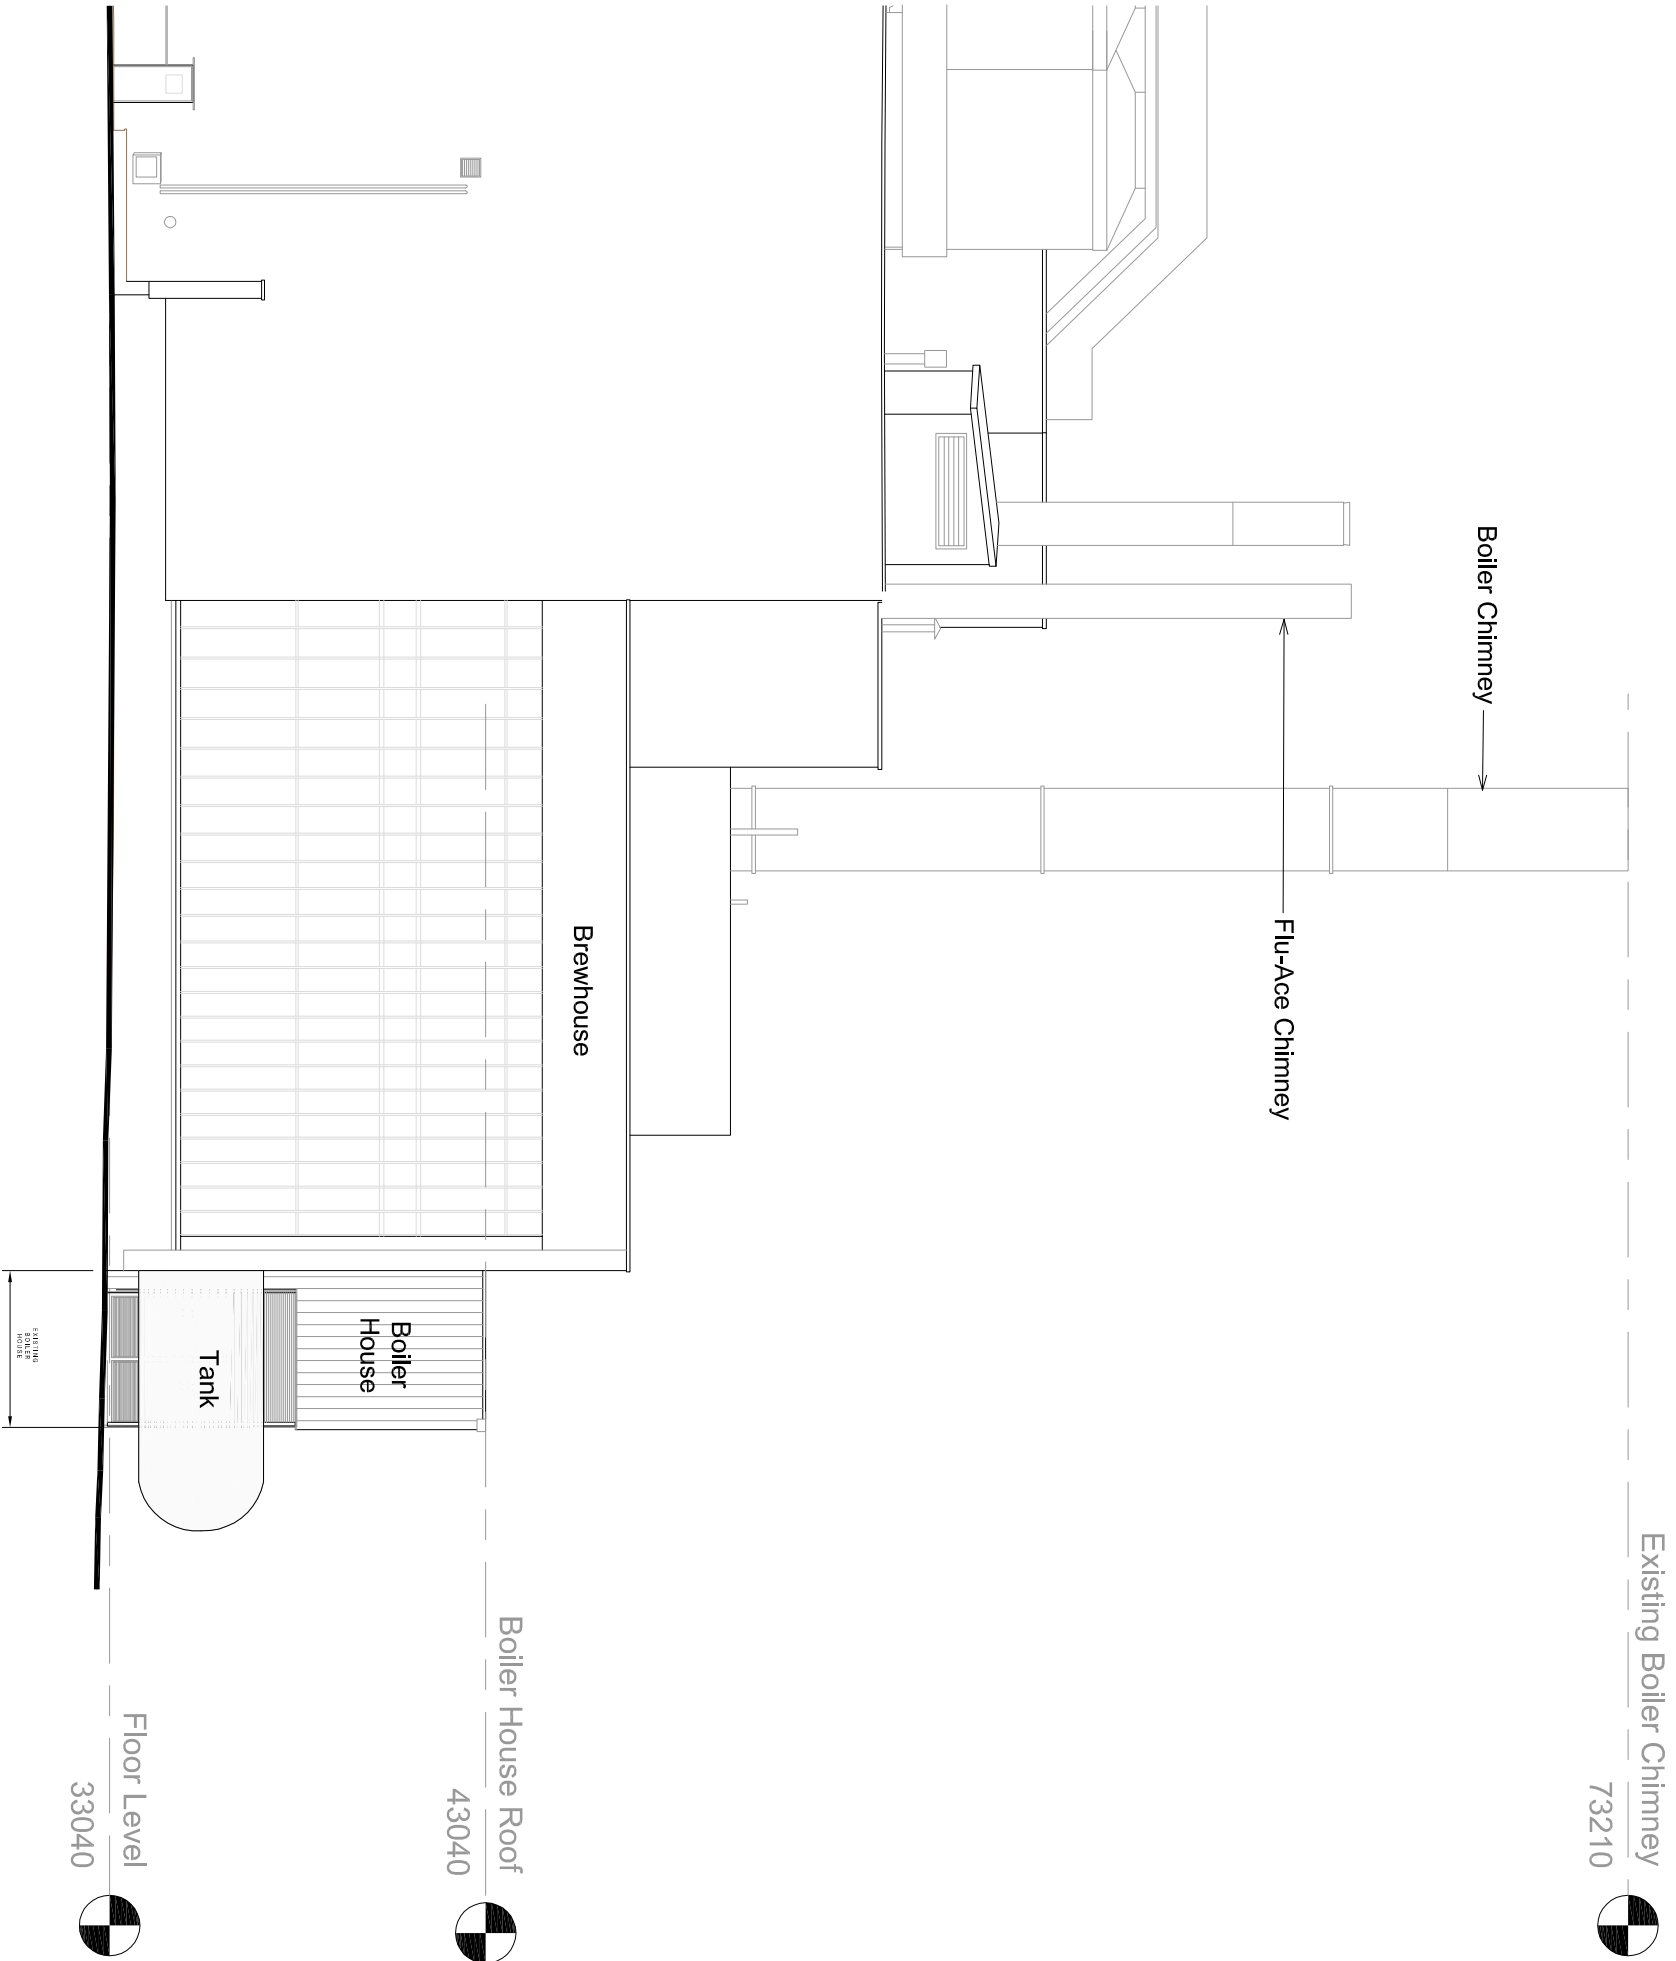

EXISTING Contextual Elevation - West

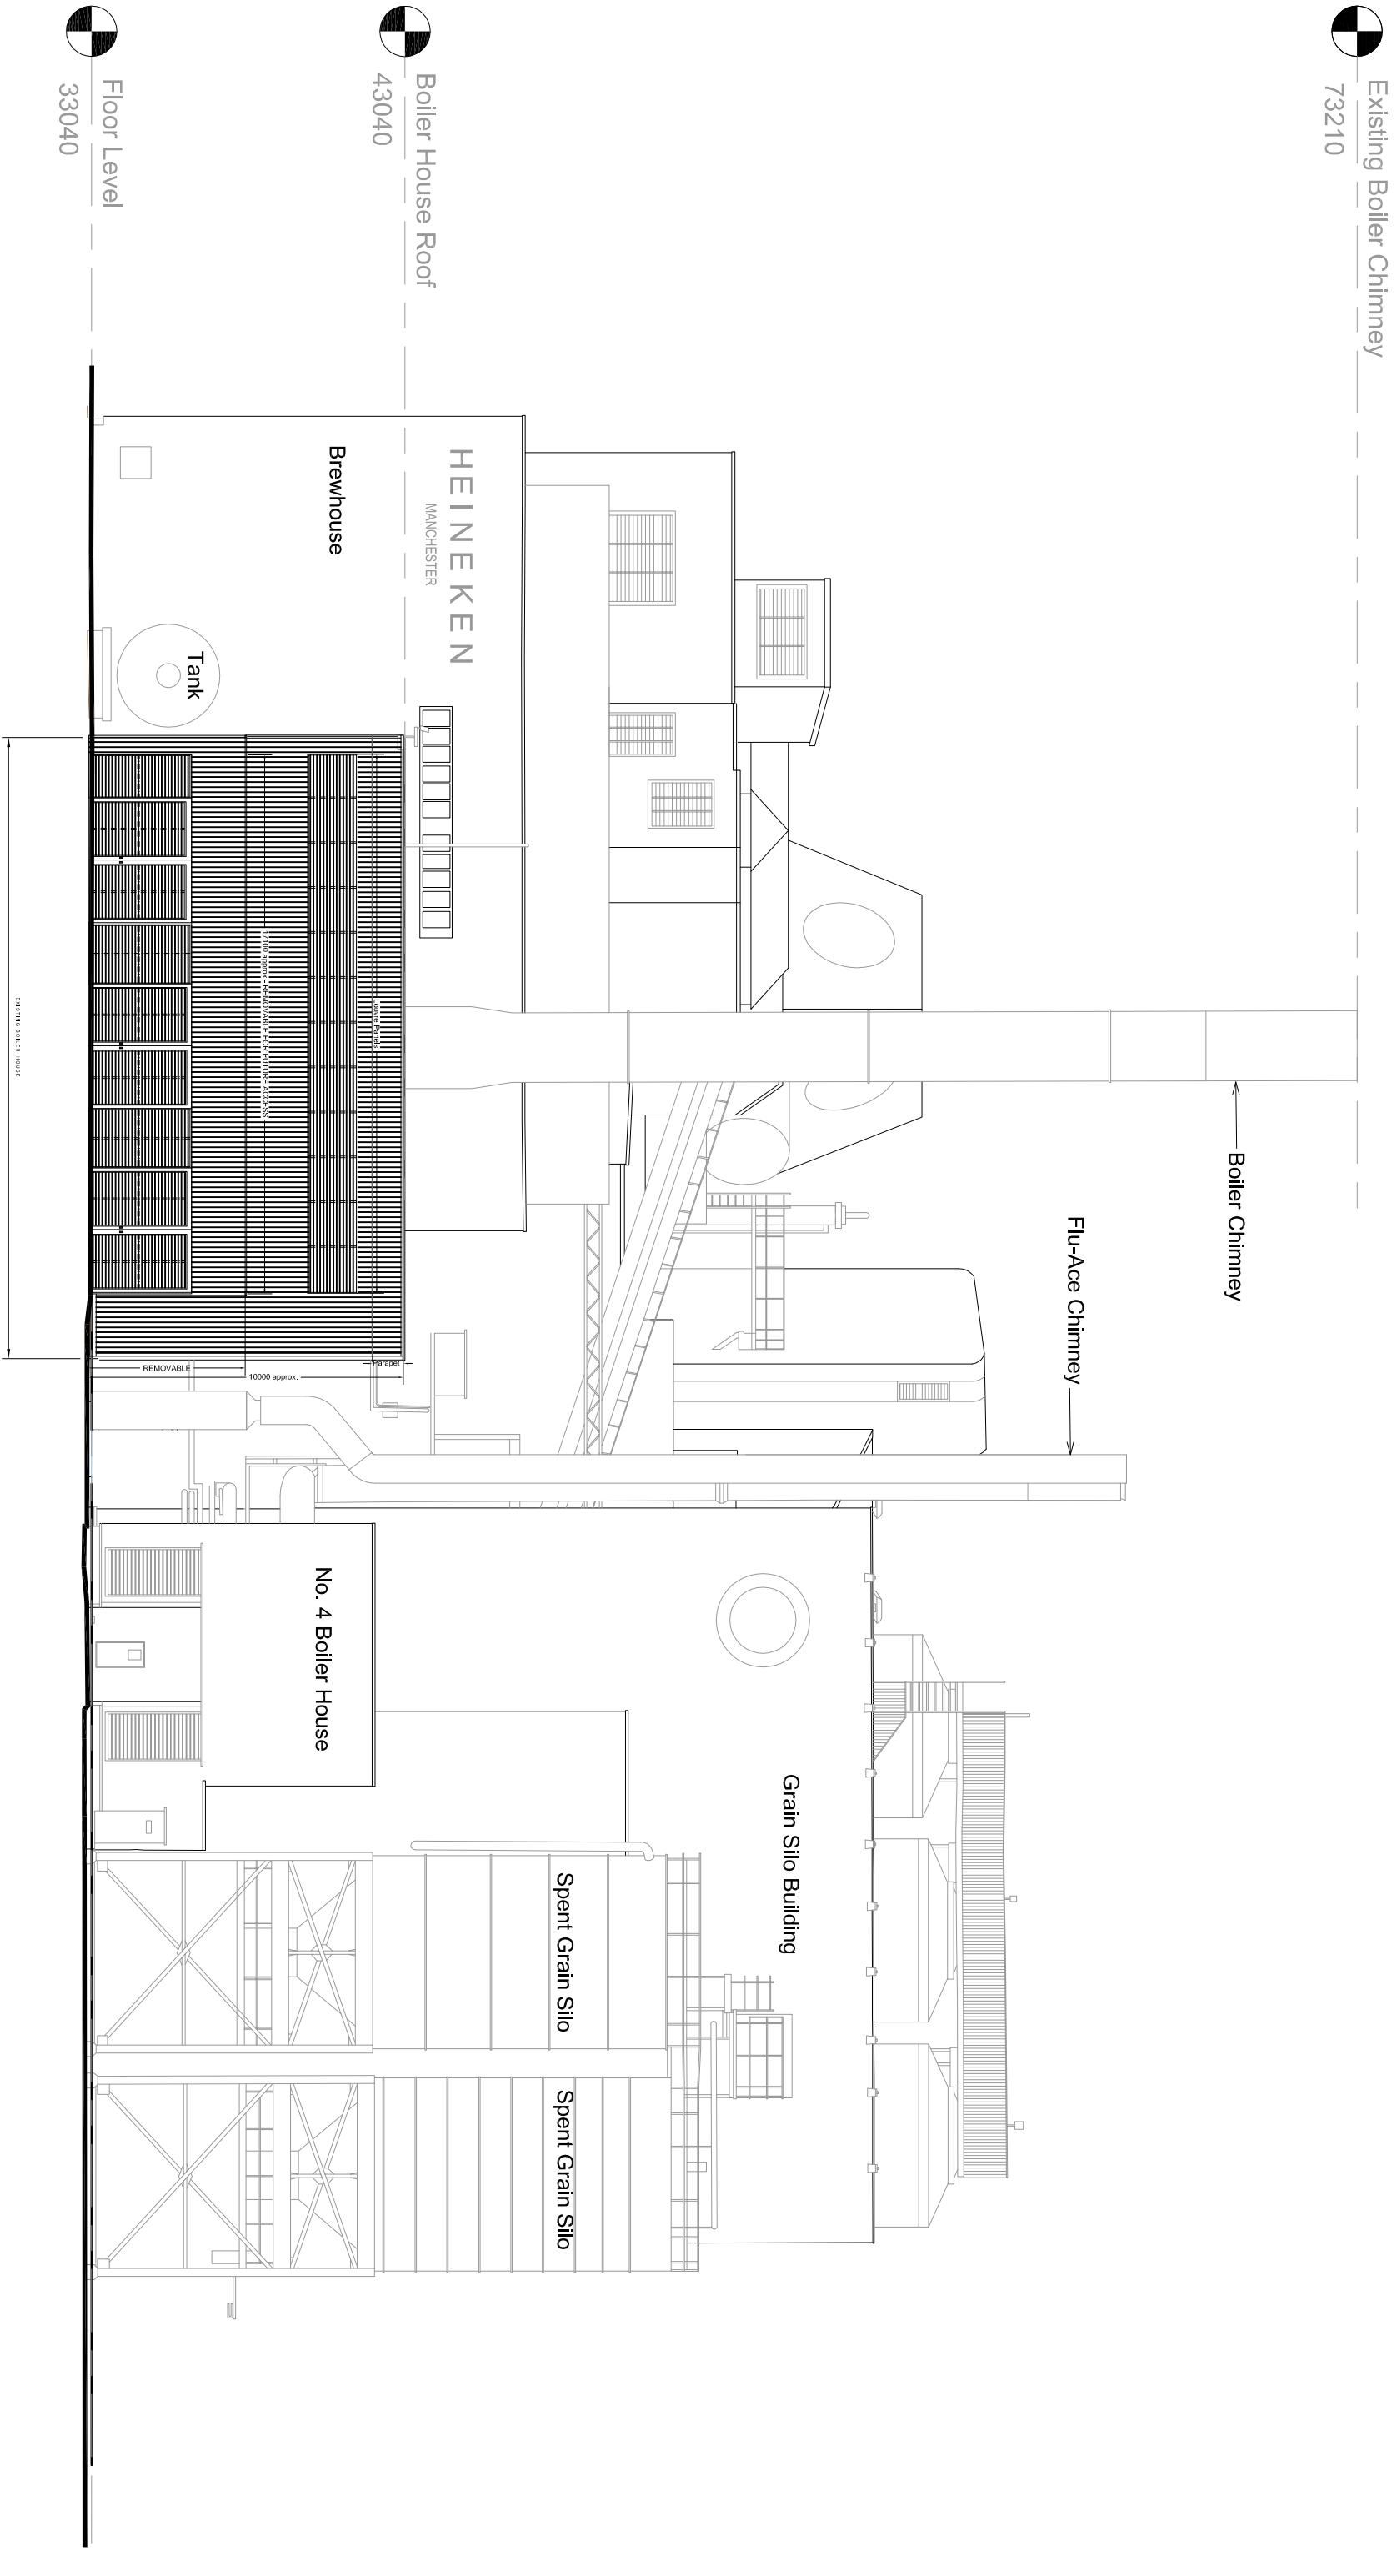

PROPOSED Contextual Elevation - South

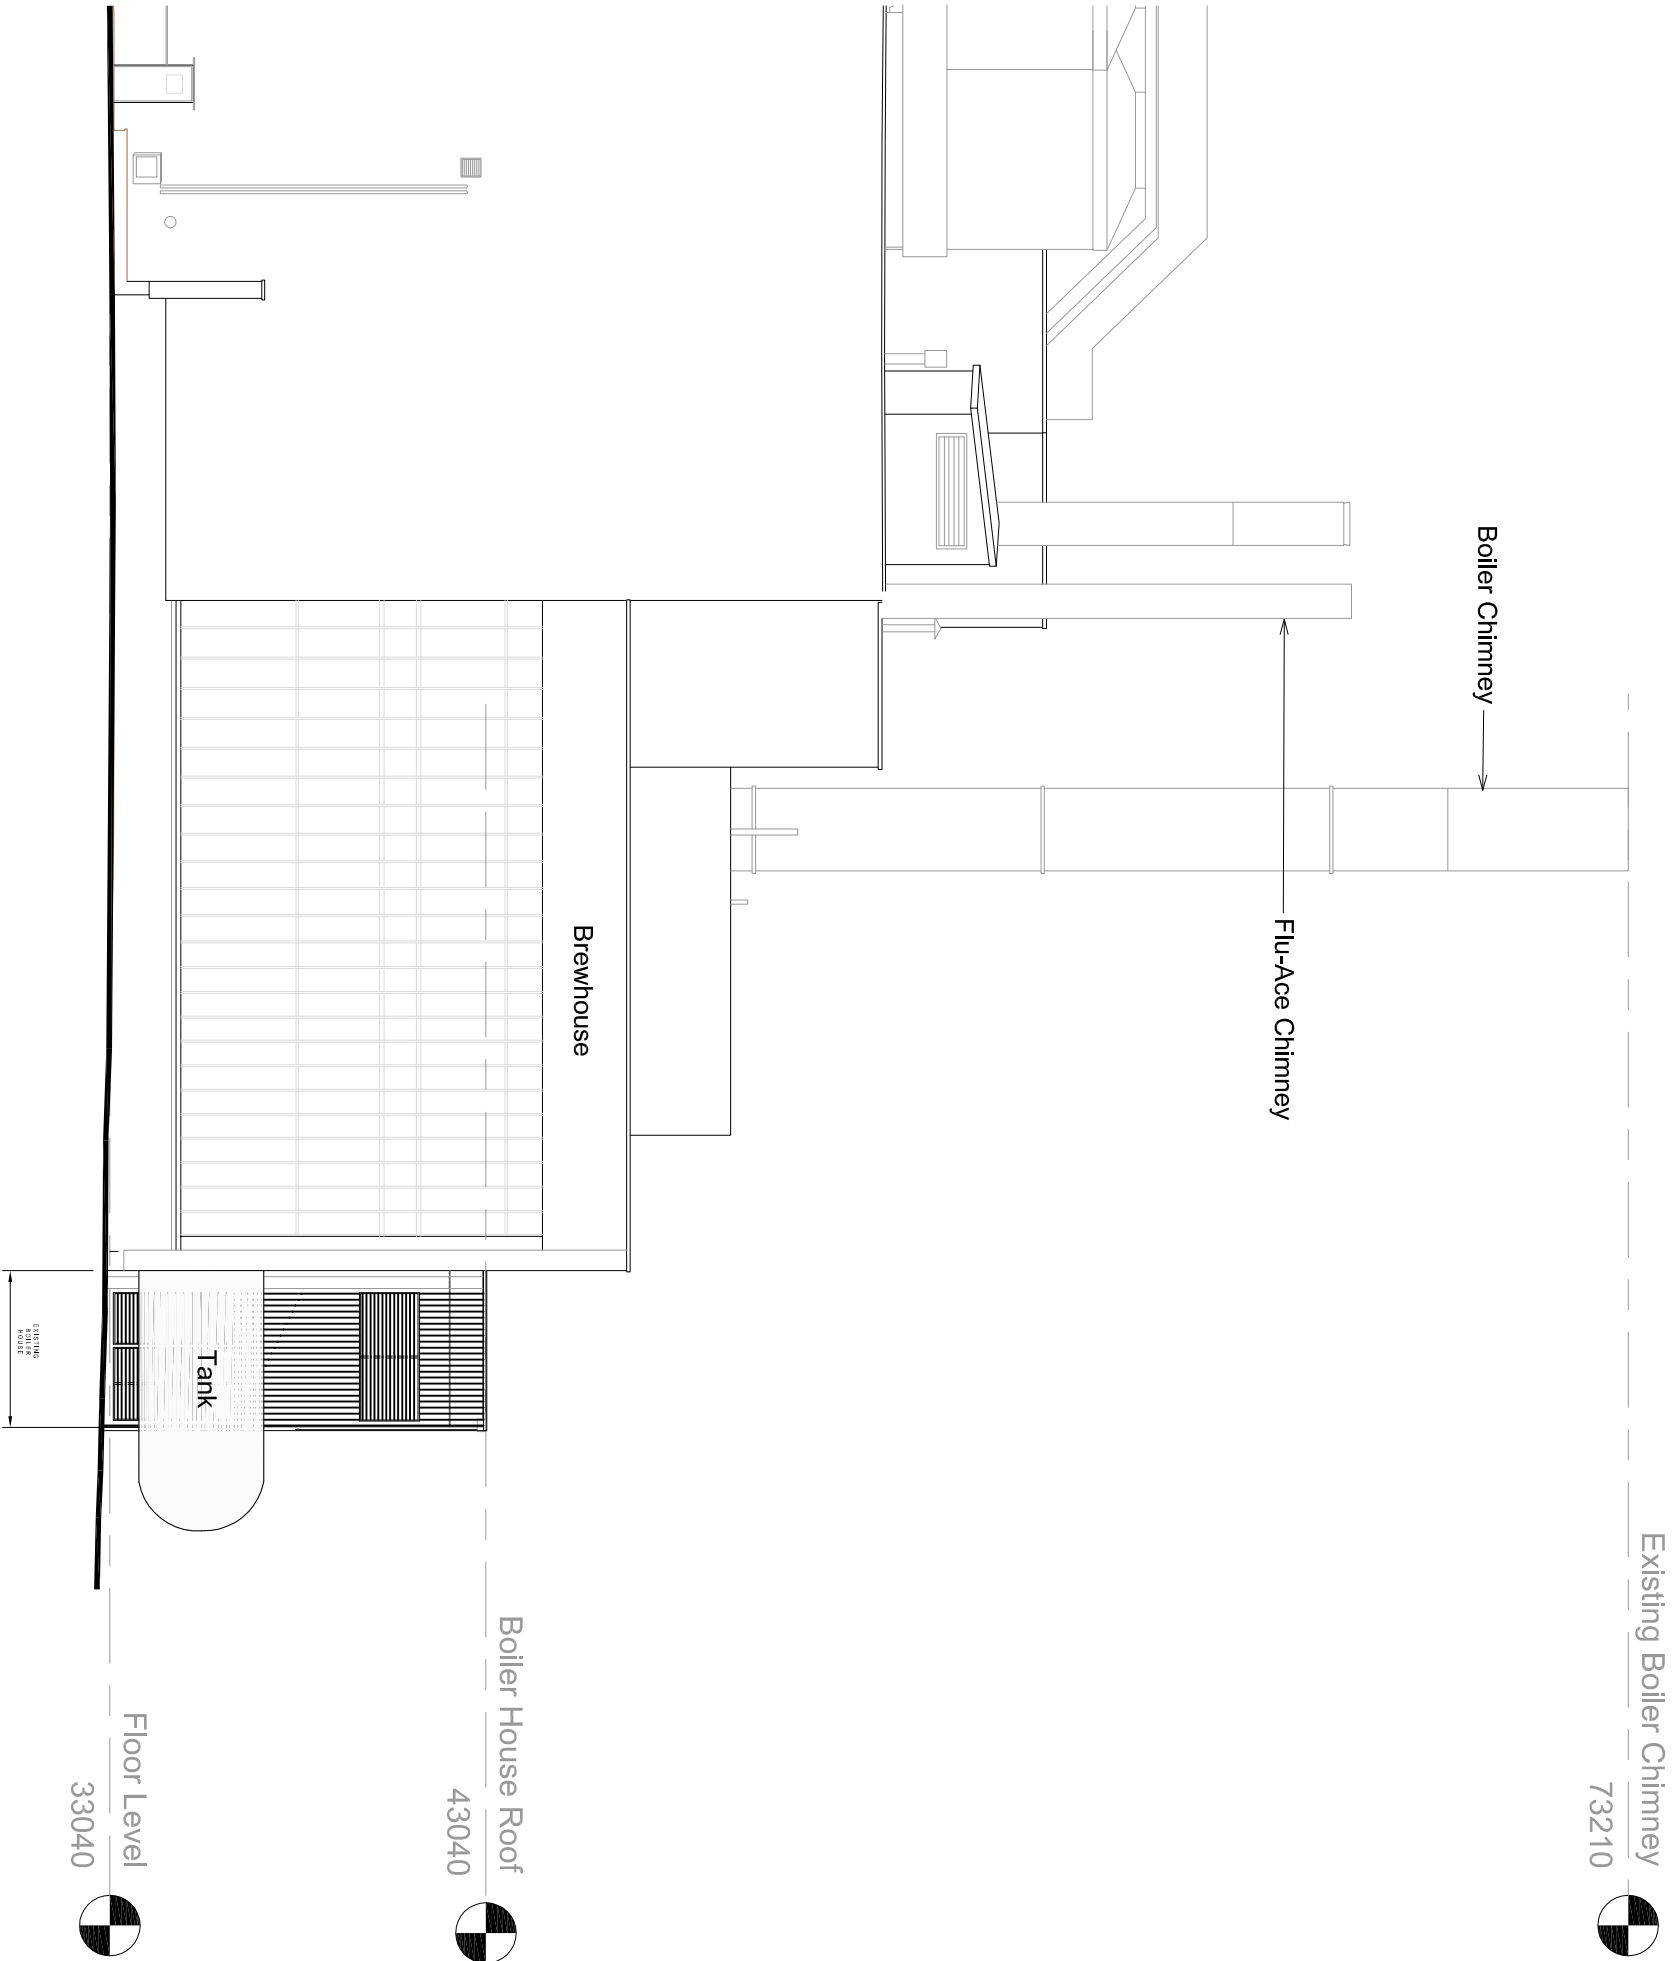

PROPOSED Contextual Elevation - West


P2	06.01.23	Planning Issue.	SW	RP
P1	20.12.22	Issued for Client comment.	CB	SW
REV	DATE	AMENDMENT	DRW	CHK
CLIENT				



PROJECT
Manchester Brewery
Replacement Boiler
House Facade

DRAWING TITLE

Existing & Proposed
Contextual Elevations

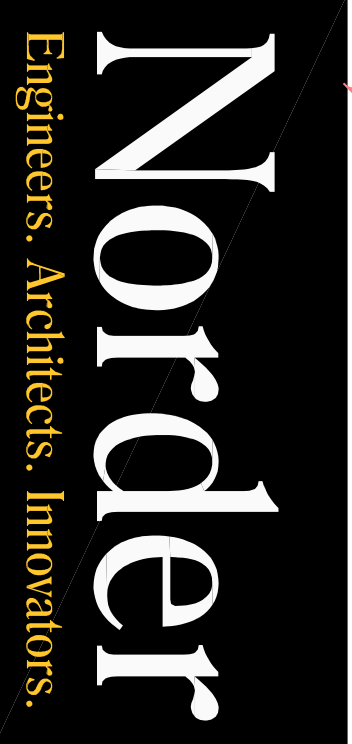

Beech Lawn, Green Lane, Balgor, Derry DE56 1BY
Tel: 01773 824414
E-mail: enquiries@norder.co.uk

SCALE	SHEET SIZE	NDA REF
1:200	A1	8654

S2 - Suitable for Information

DRAWING NO.	REV
8654-NDA-XX-XX-DR-A-5503	P2