



GENERAL NOTES


1. ALL DIMENSIONS ARE IN MILLIMETRES UNLESS OTHERWISE STATED
2. ALL LEVELS ARE IN METRES UNLESS OTHERWISE STATED
3. DIMENSIONS ARE NOT TO BE SCALED FROM THE DRAWING
4. ALL WORK TO BE CARRIED OUT IN ACCORDANCE WITH THE CURRENT EDITION OF THE BUILDING REGULATIONS 18F (INCLUDING AMENDMENTS) AND ALL RELEVANT BRITISH STANDARDS/CODES OF PRACTICE
5. CONTRACTOR IS RESPONSIBLE FOR THE CORRECT SETTING OUT OF THE WORKS ON SITE. ALL DIMENSIONS TO BE CHECKED PRIOR TO FABRICATION OF MATERIALS
6. THIS DRAWING IS TO BE READ IN CONJUNCTION WITH ALL RELEVANT DRAWINGS AND SPECIFICATIONS
7. THIS DRAWING SHALL NOT BE DUPLICATED WITHOUT THE EXPRESS WRITTEN PERMISSION OF BEECH DESIGN AND BUILD LIMITED

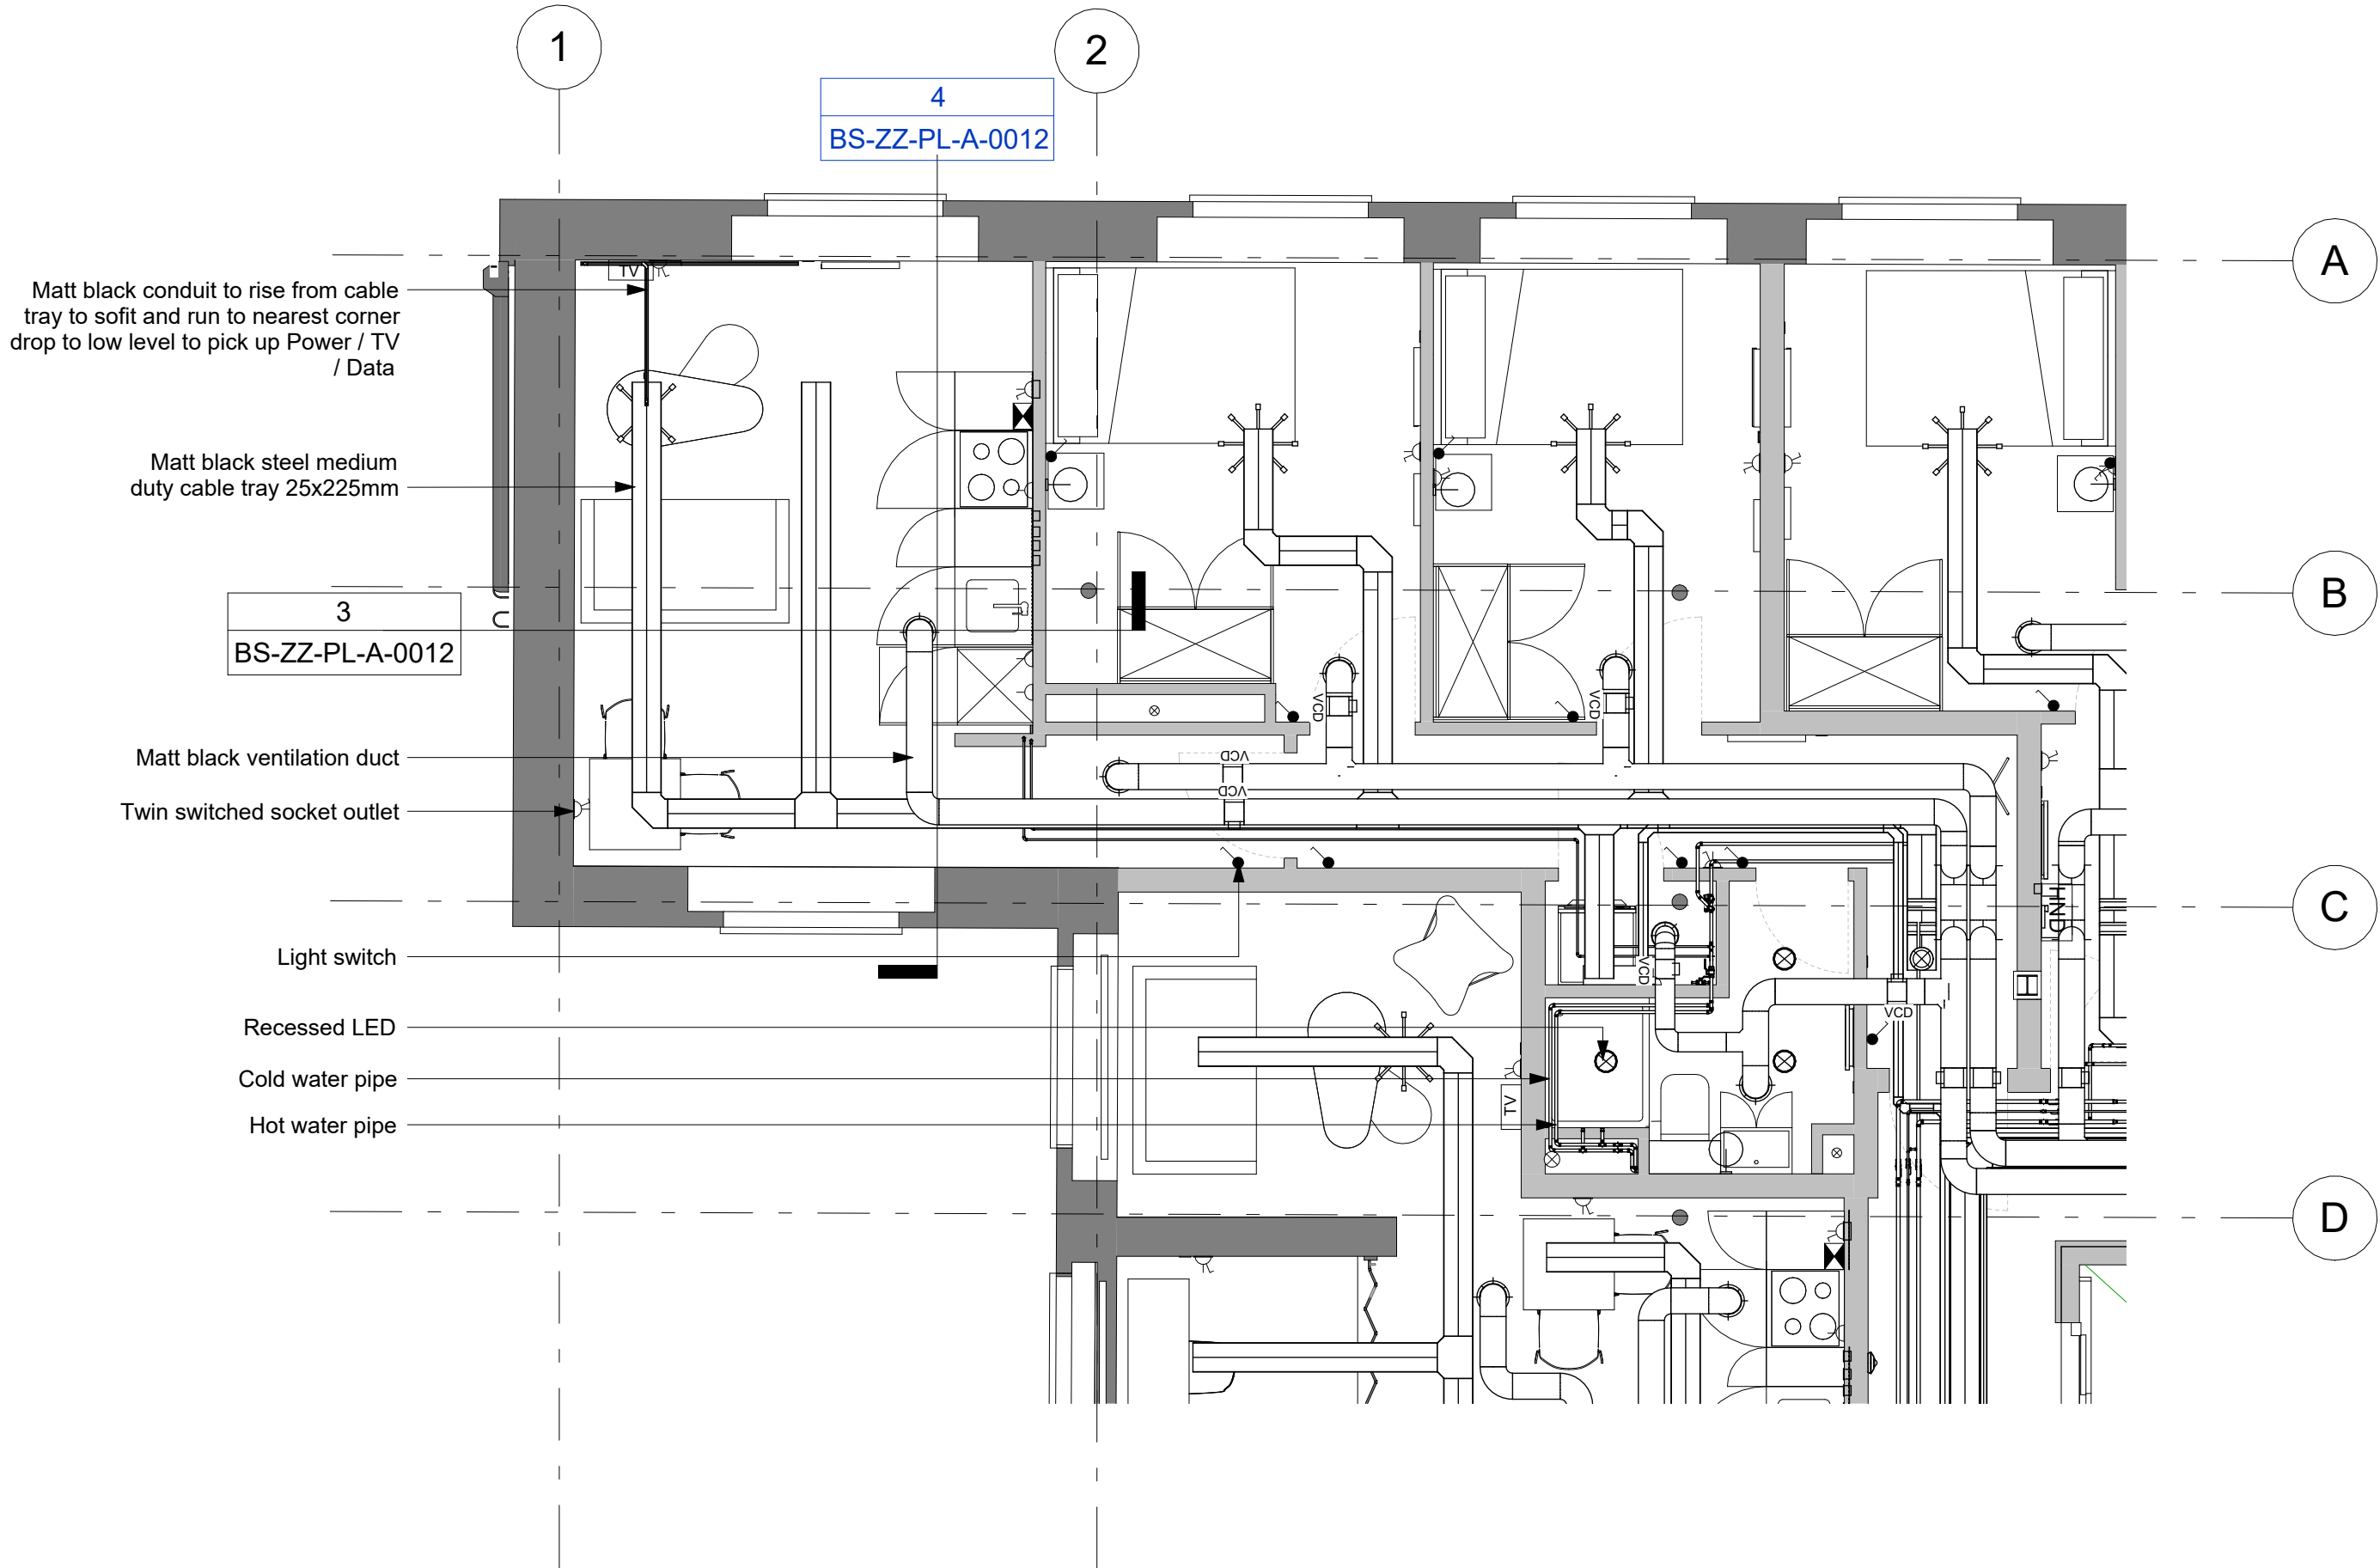


1 | BS - APARTMENT SERVICES PLAN
1:50

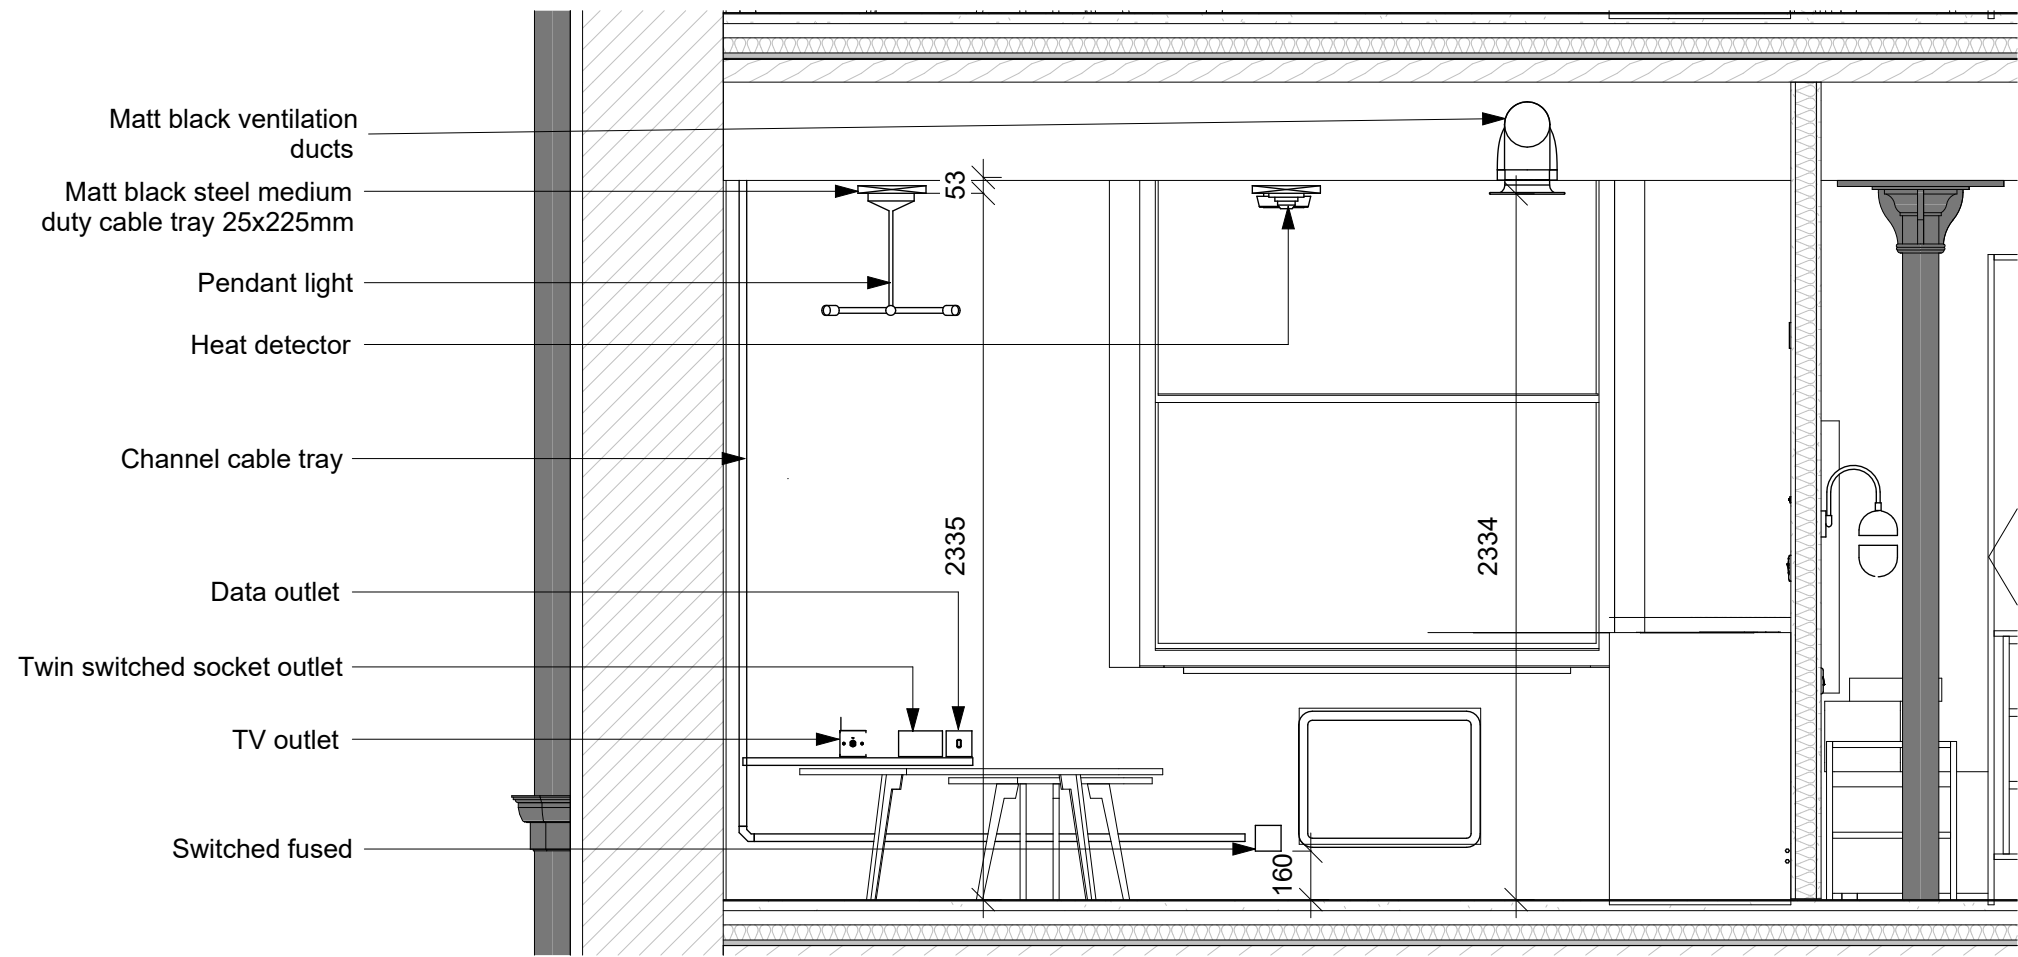

3 | APARTMENT SERVICES SECTION 1
1:25

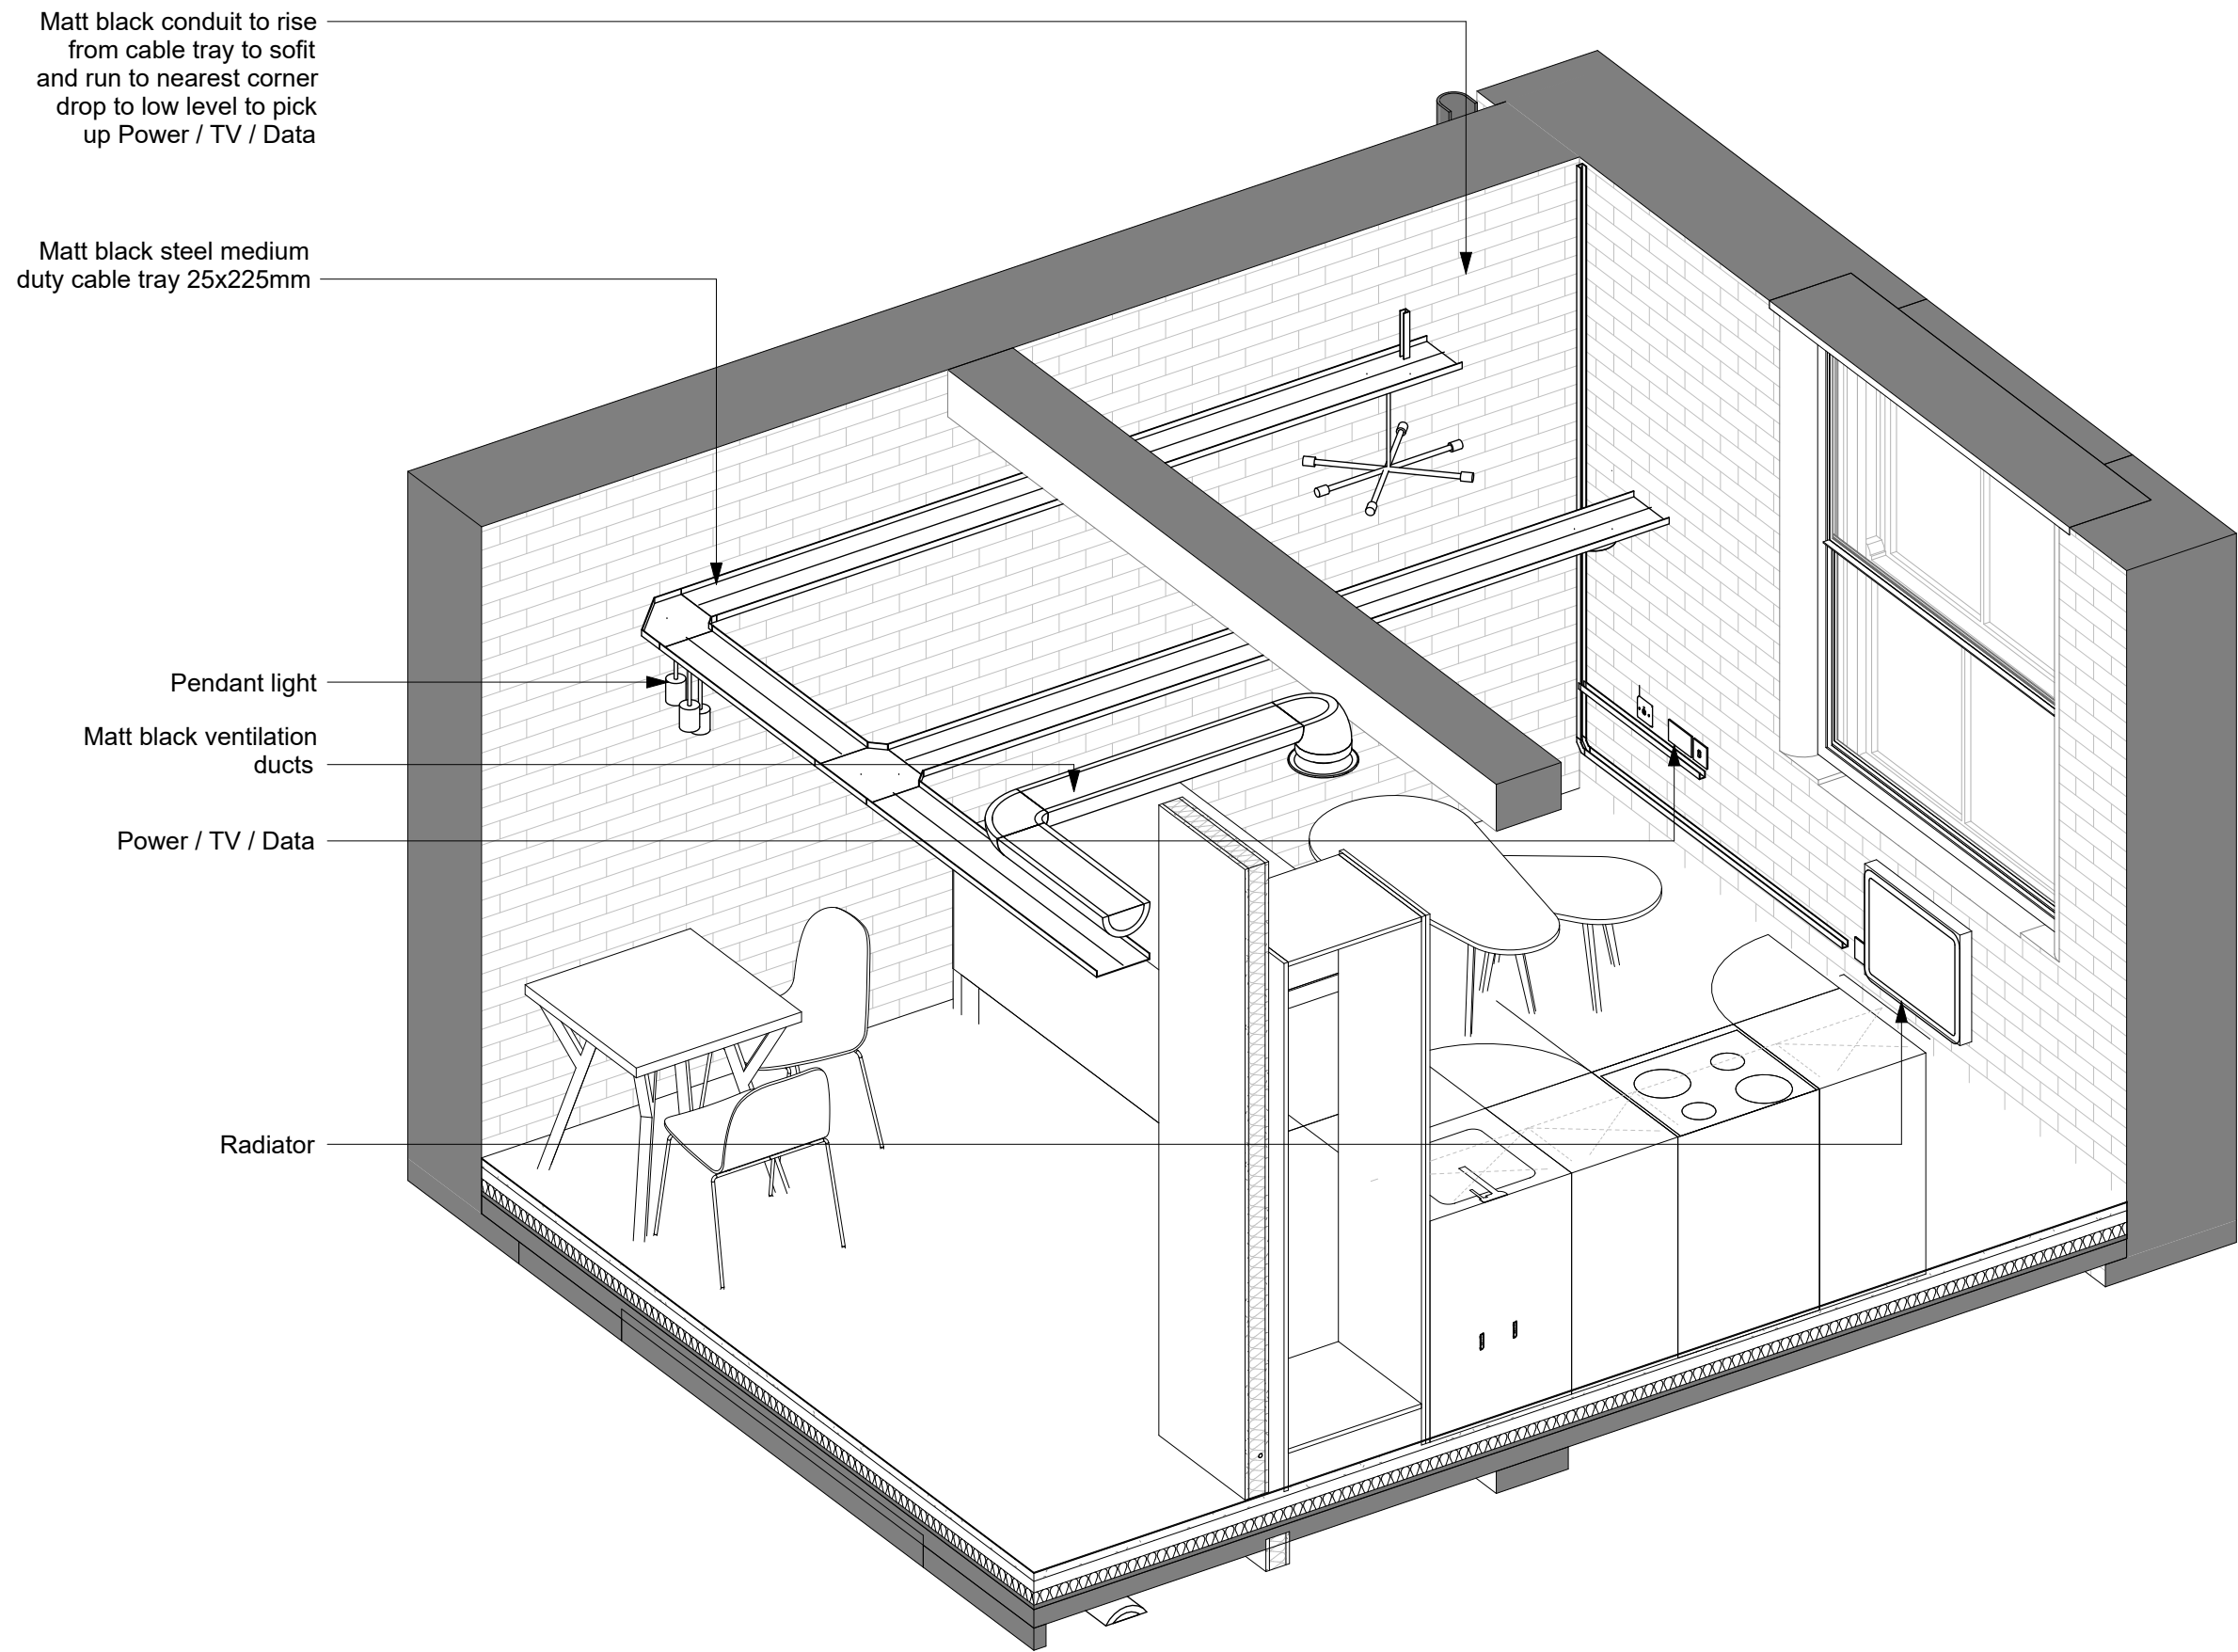

2 | 3D APARTMENT SERVICES

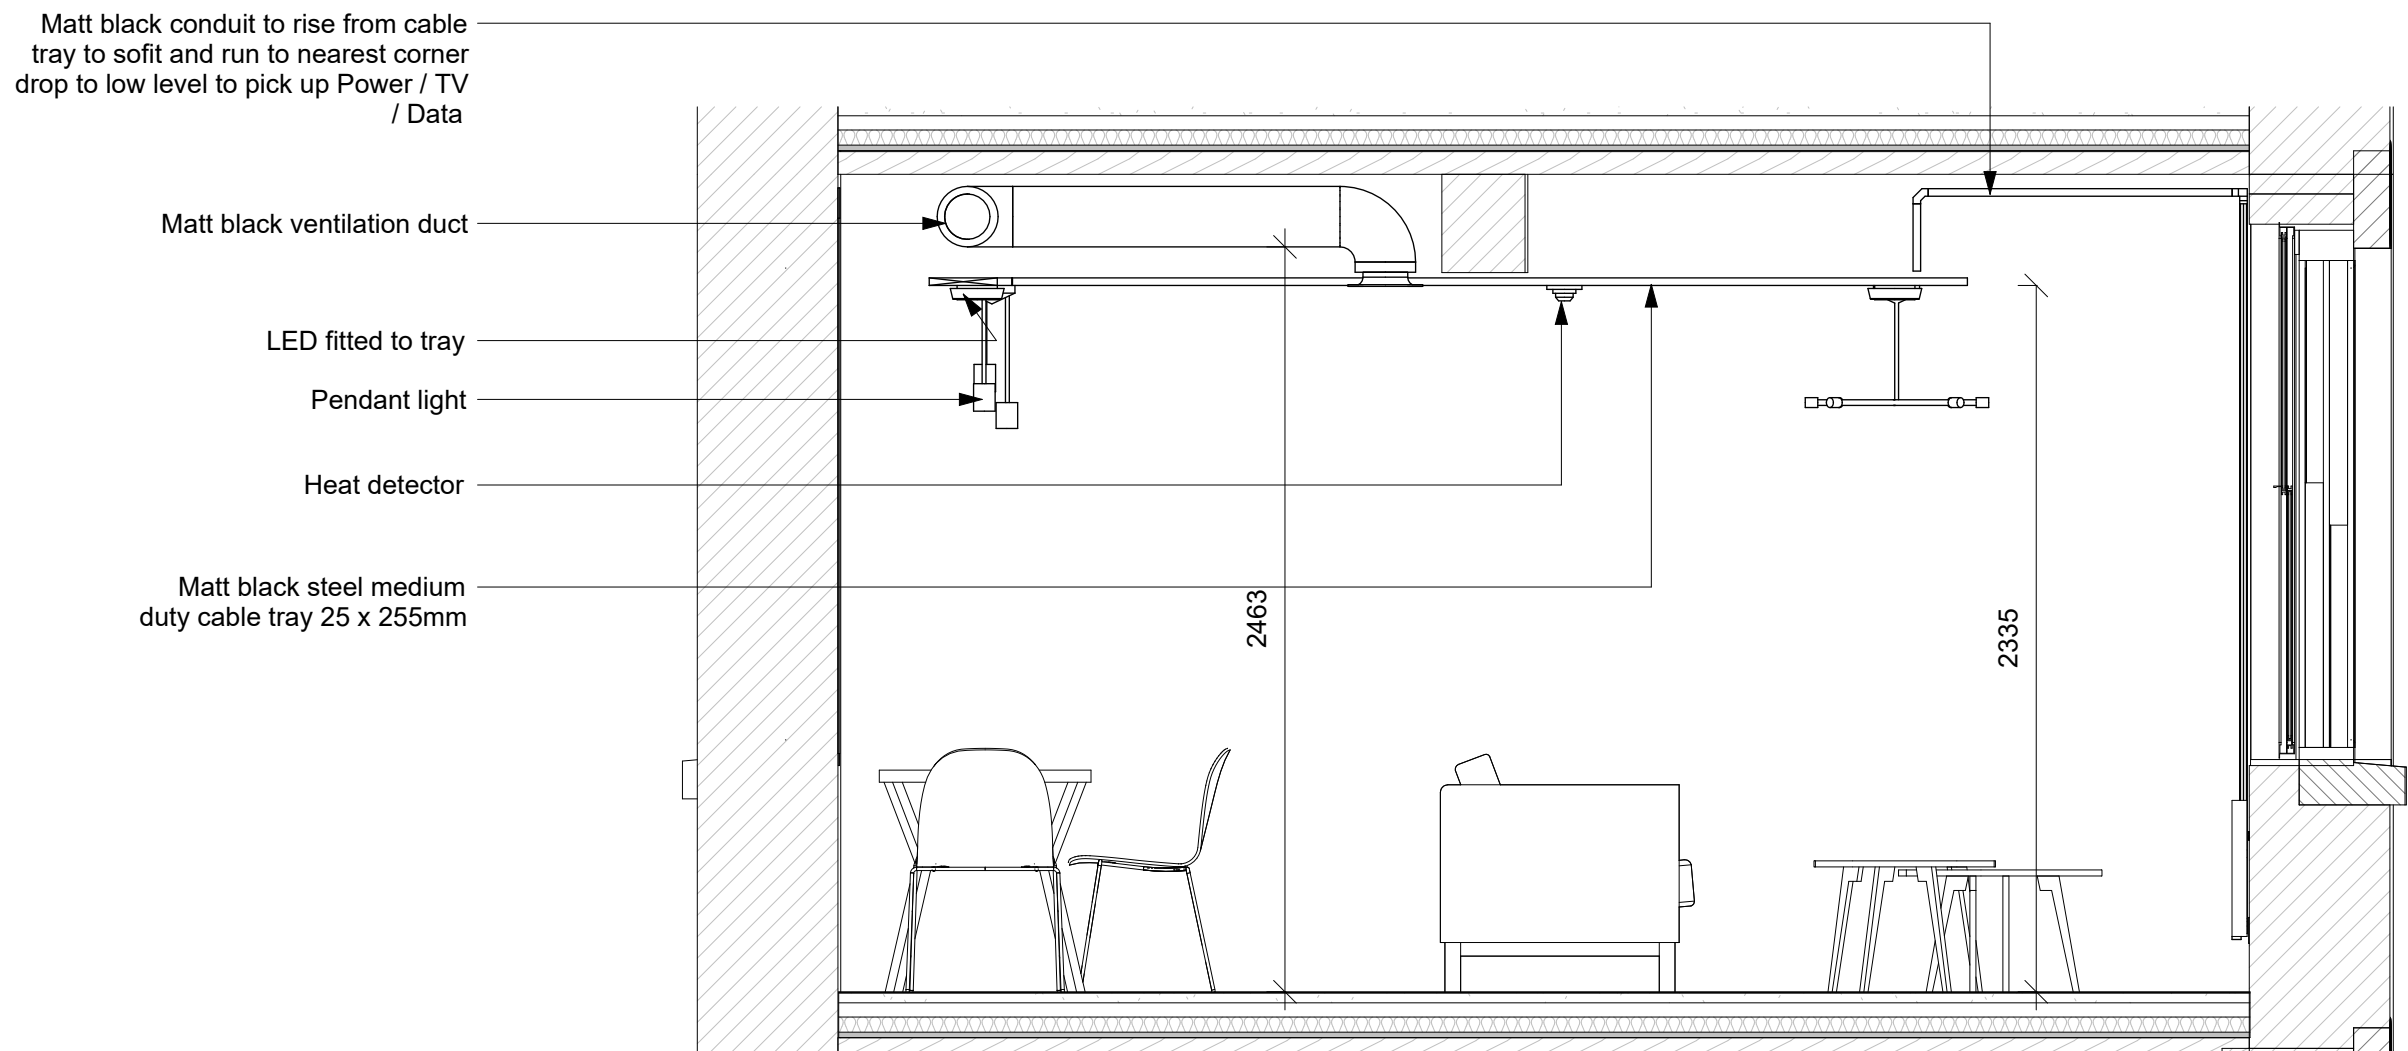

4 | APARTMENT SERVICES SECTION 2
1:25

B NOTES AMENDED NP 24.01.23
A ISSUED FOR APPROVAL MB 18.01.23

Rev Description By Date



PICCADILLY WAREHOUSE
PROJECT:

BUILDING SERVICES
APARTMENT
BLOOM STREET

DRAWING TITLE:

APPROVAL

DRAWING STATUS

DRAWN MB CHECKED NP

SCALE @ A1 as indicated DATE:

061_BS-ZZ-PL-A-0012

DRAWING NUMBER: B

(A1)