




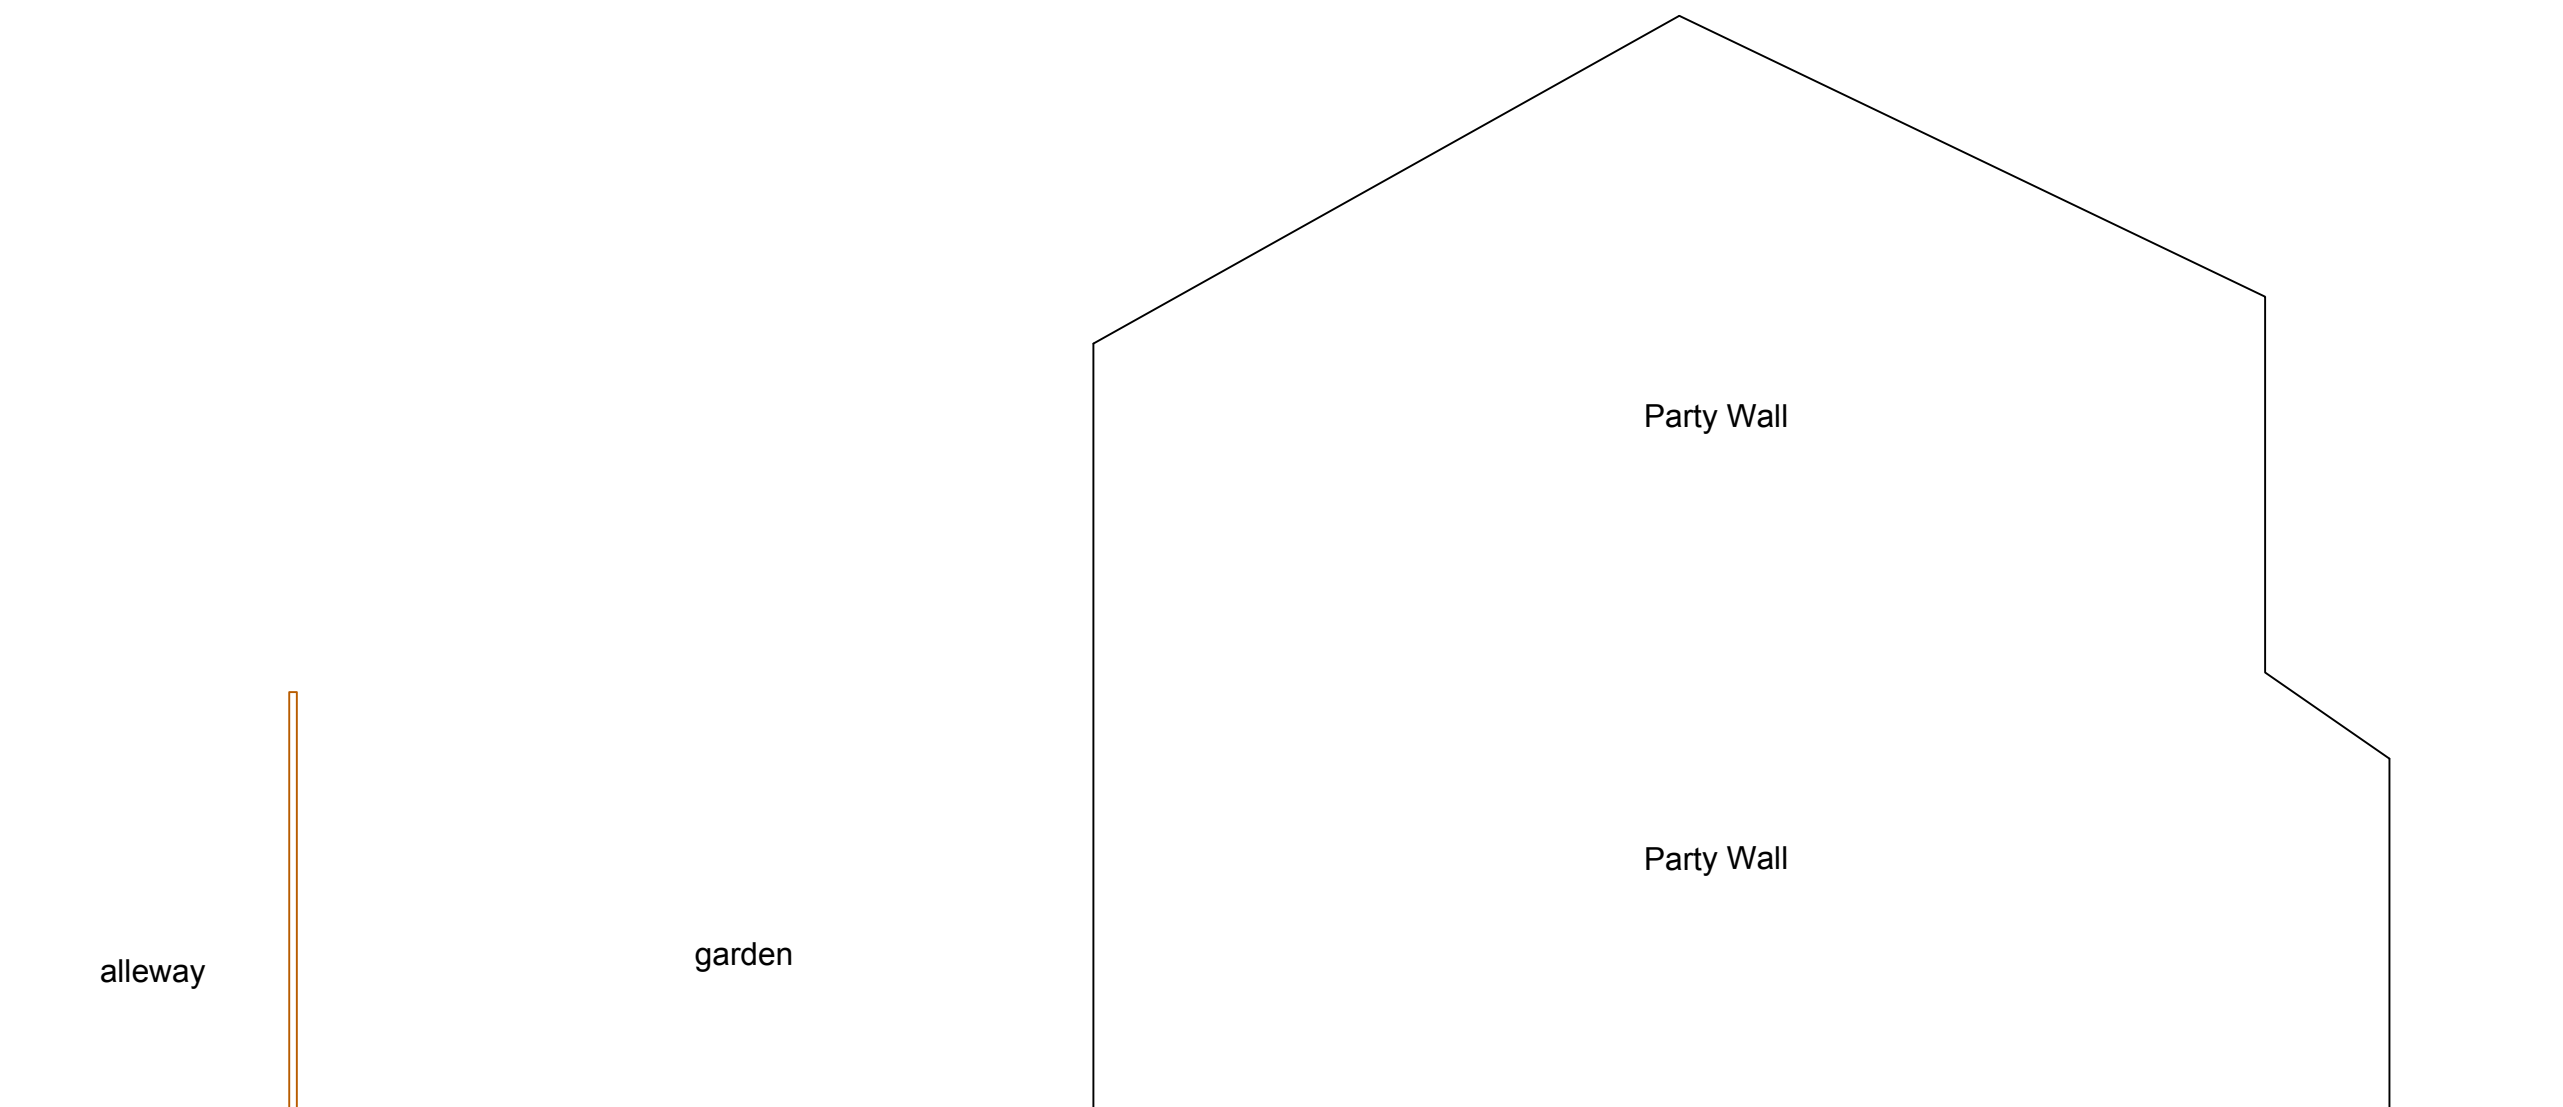


EXISTING SIDE ELEVATION A
1:50 @ A1

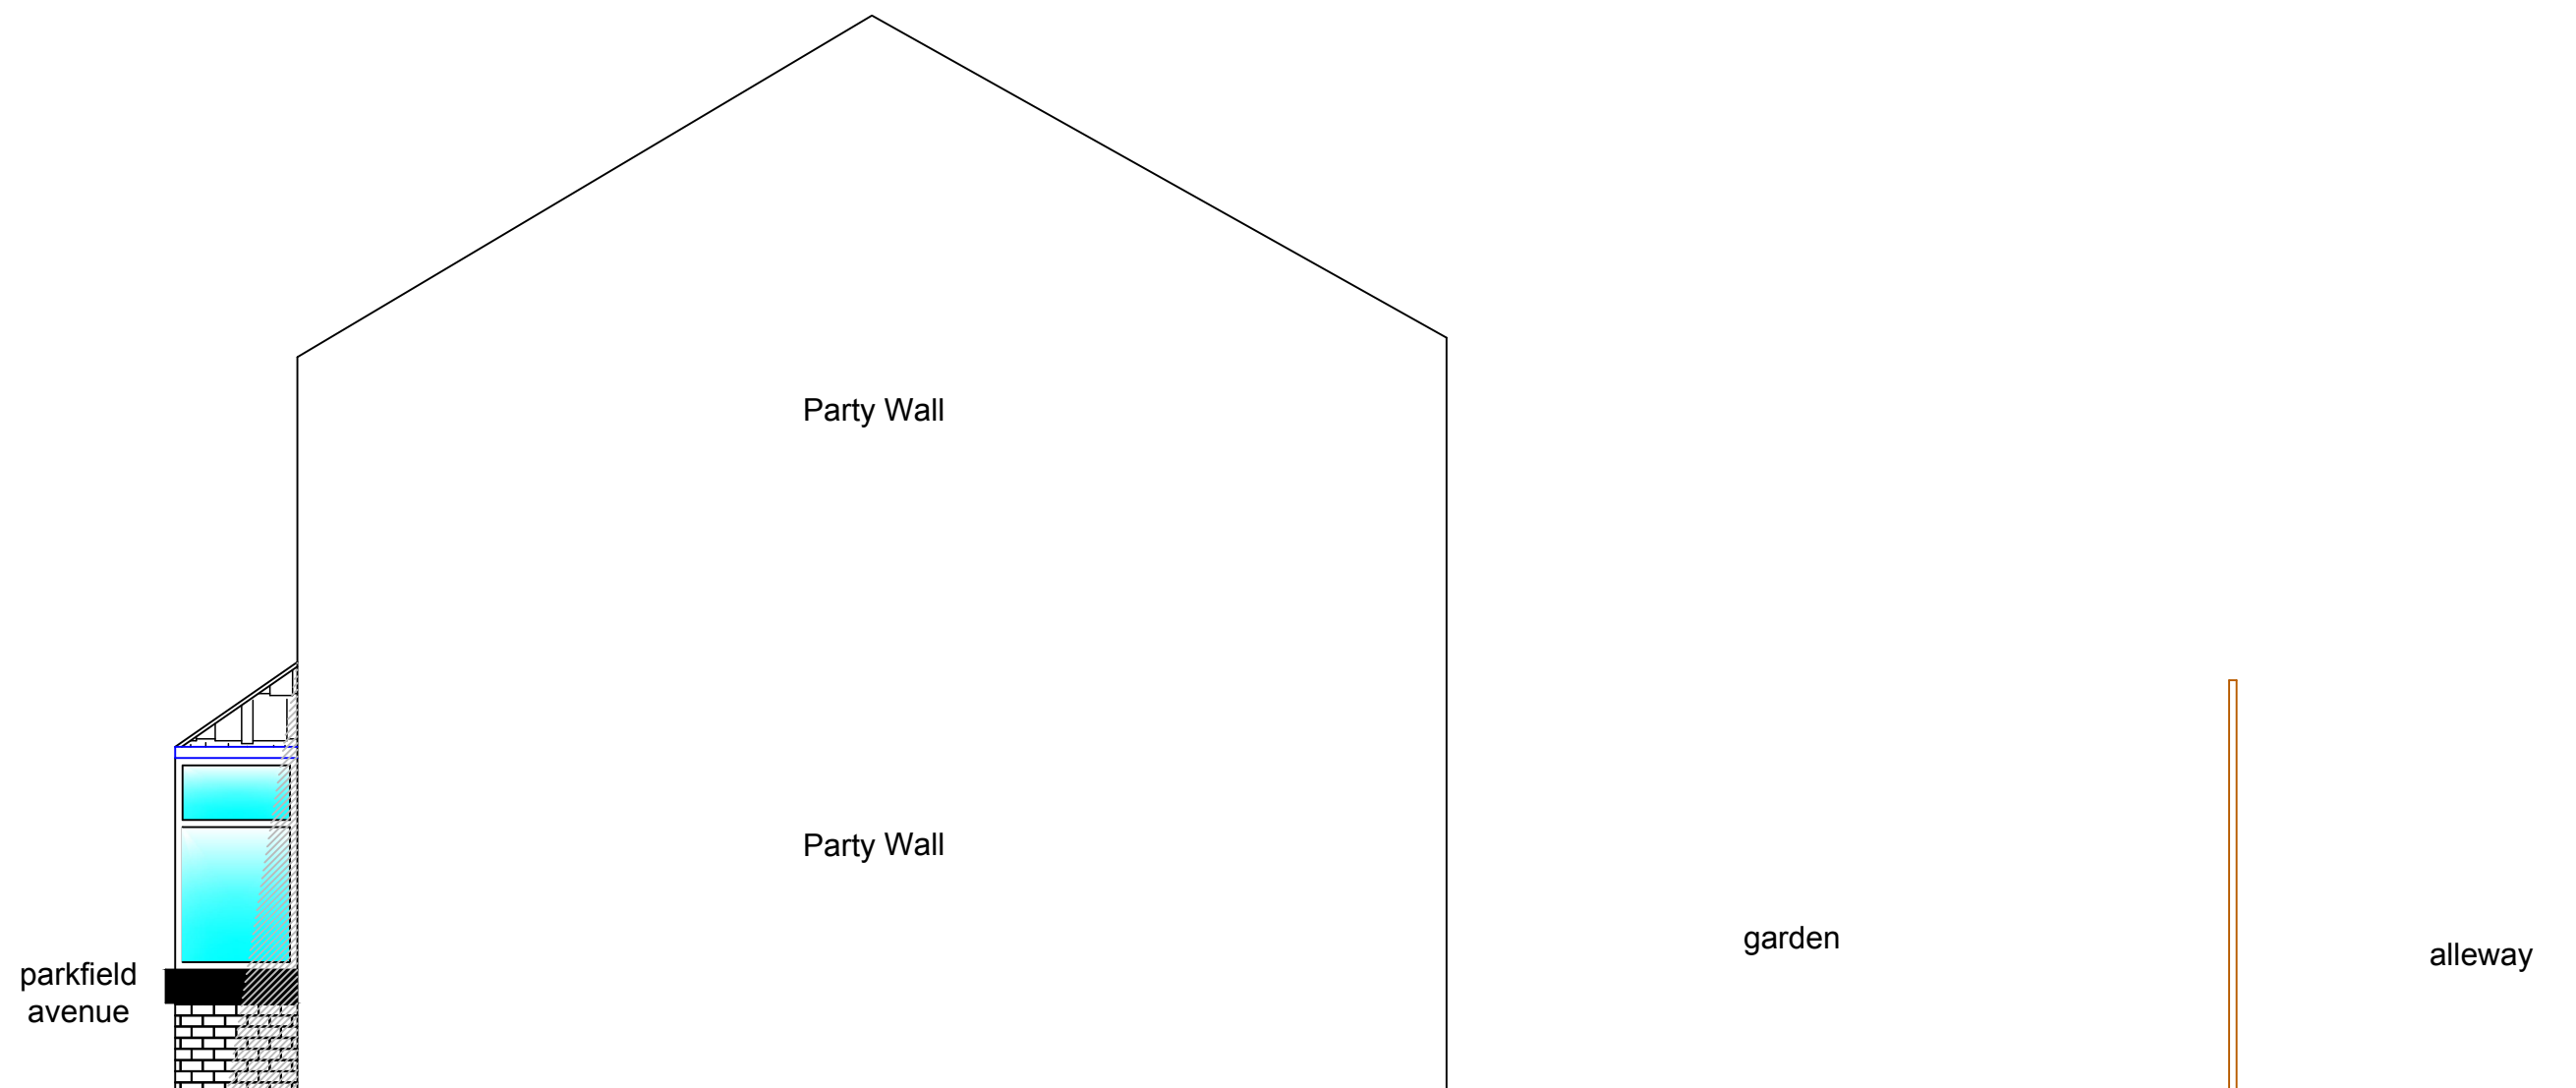

EXISTING SIDE ELEVATION B
1:50 @ A1

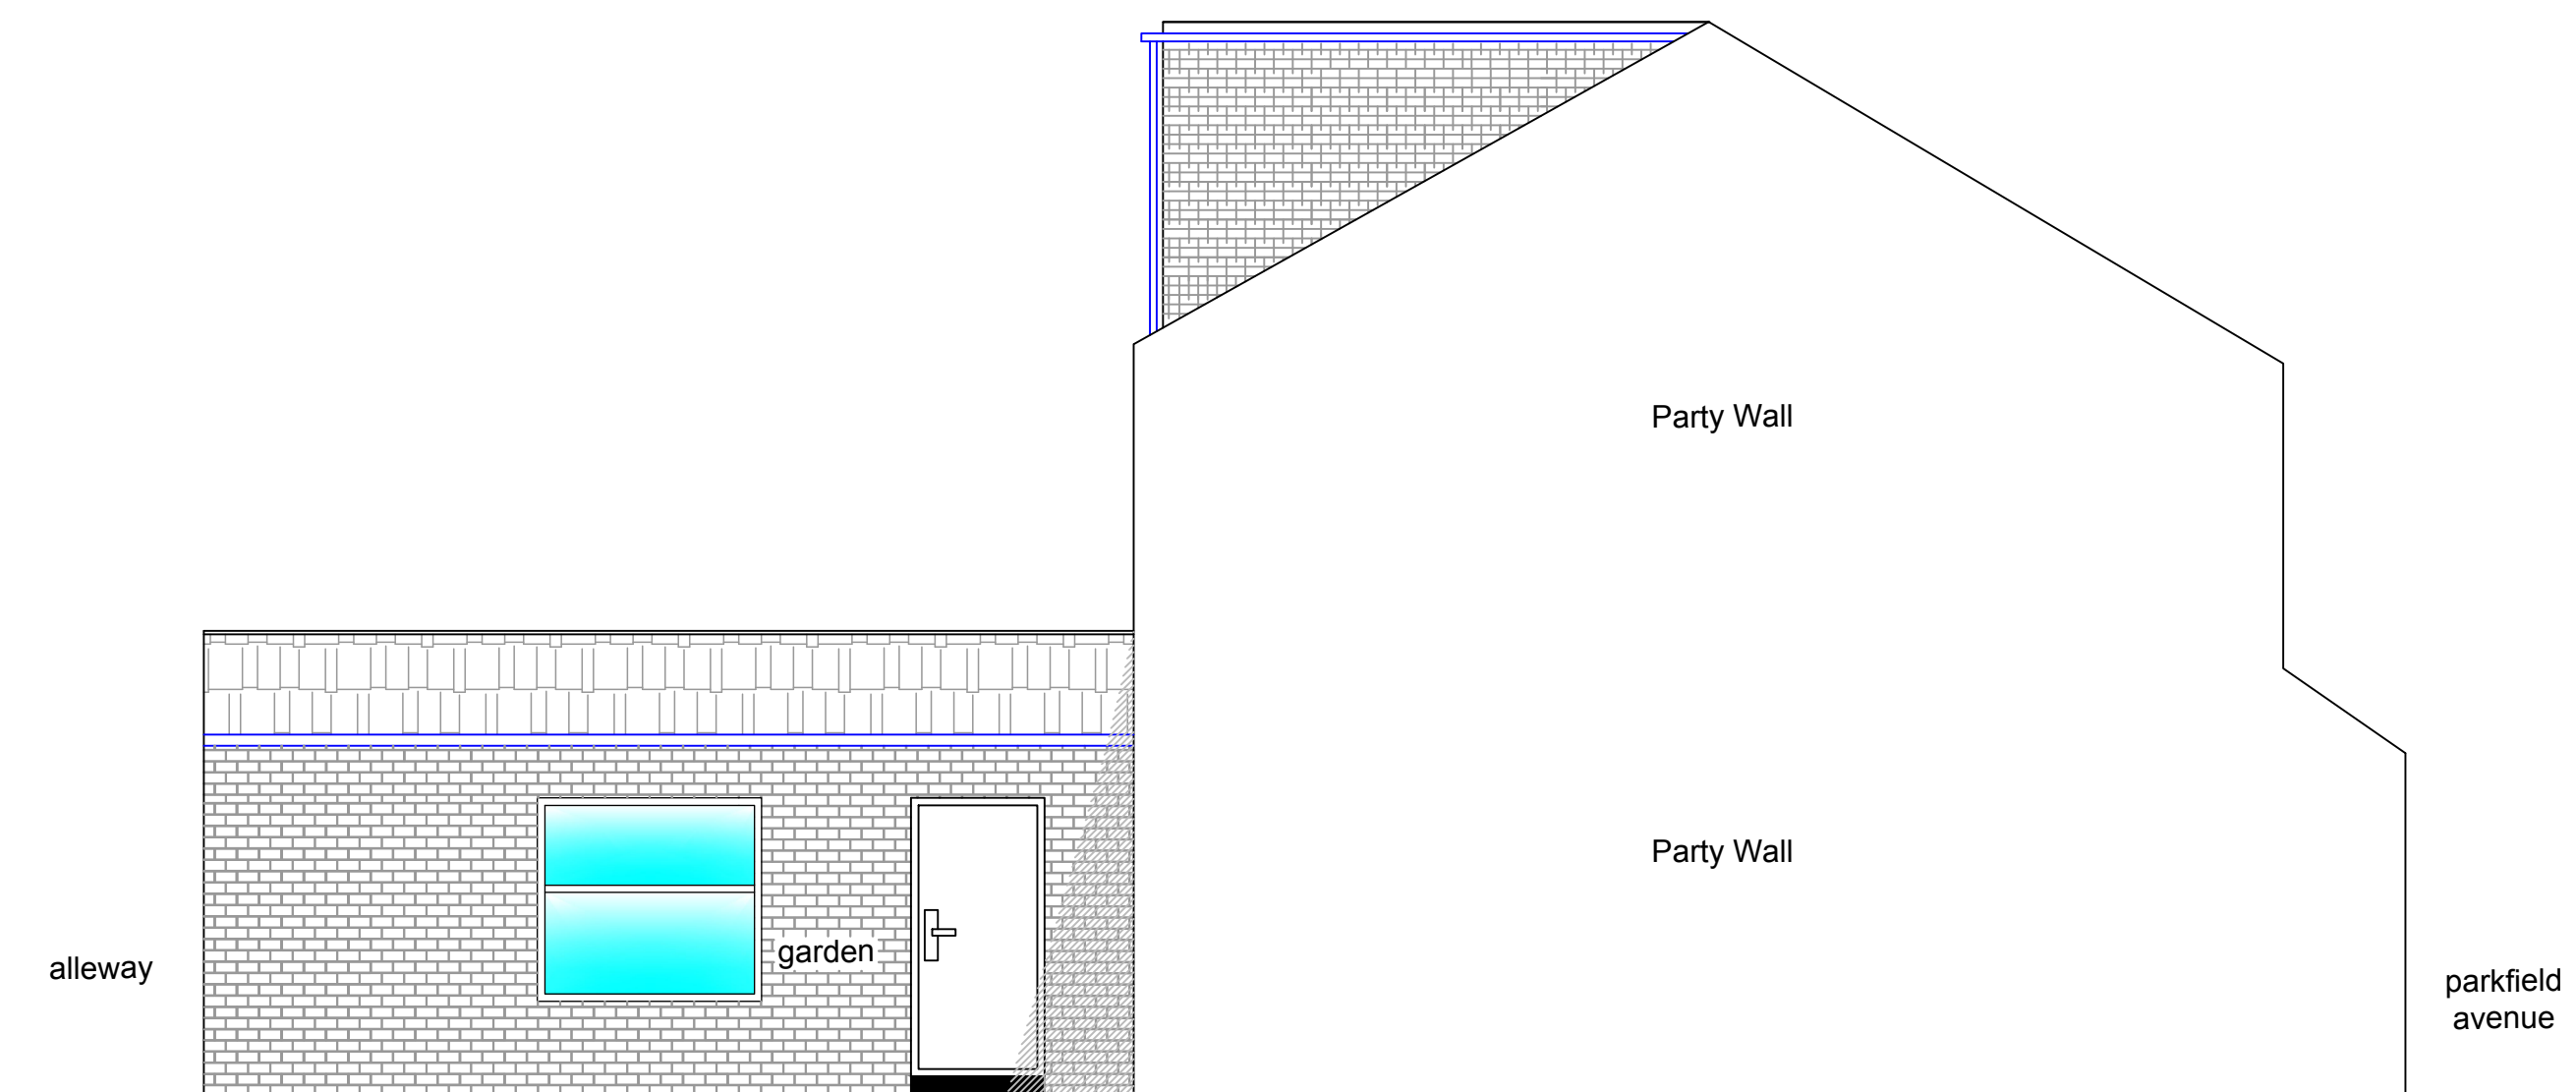

PROPOSED SIDE ELEVATION A
1:50 @ A1

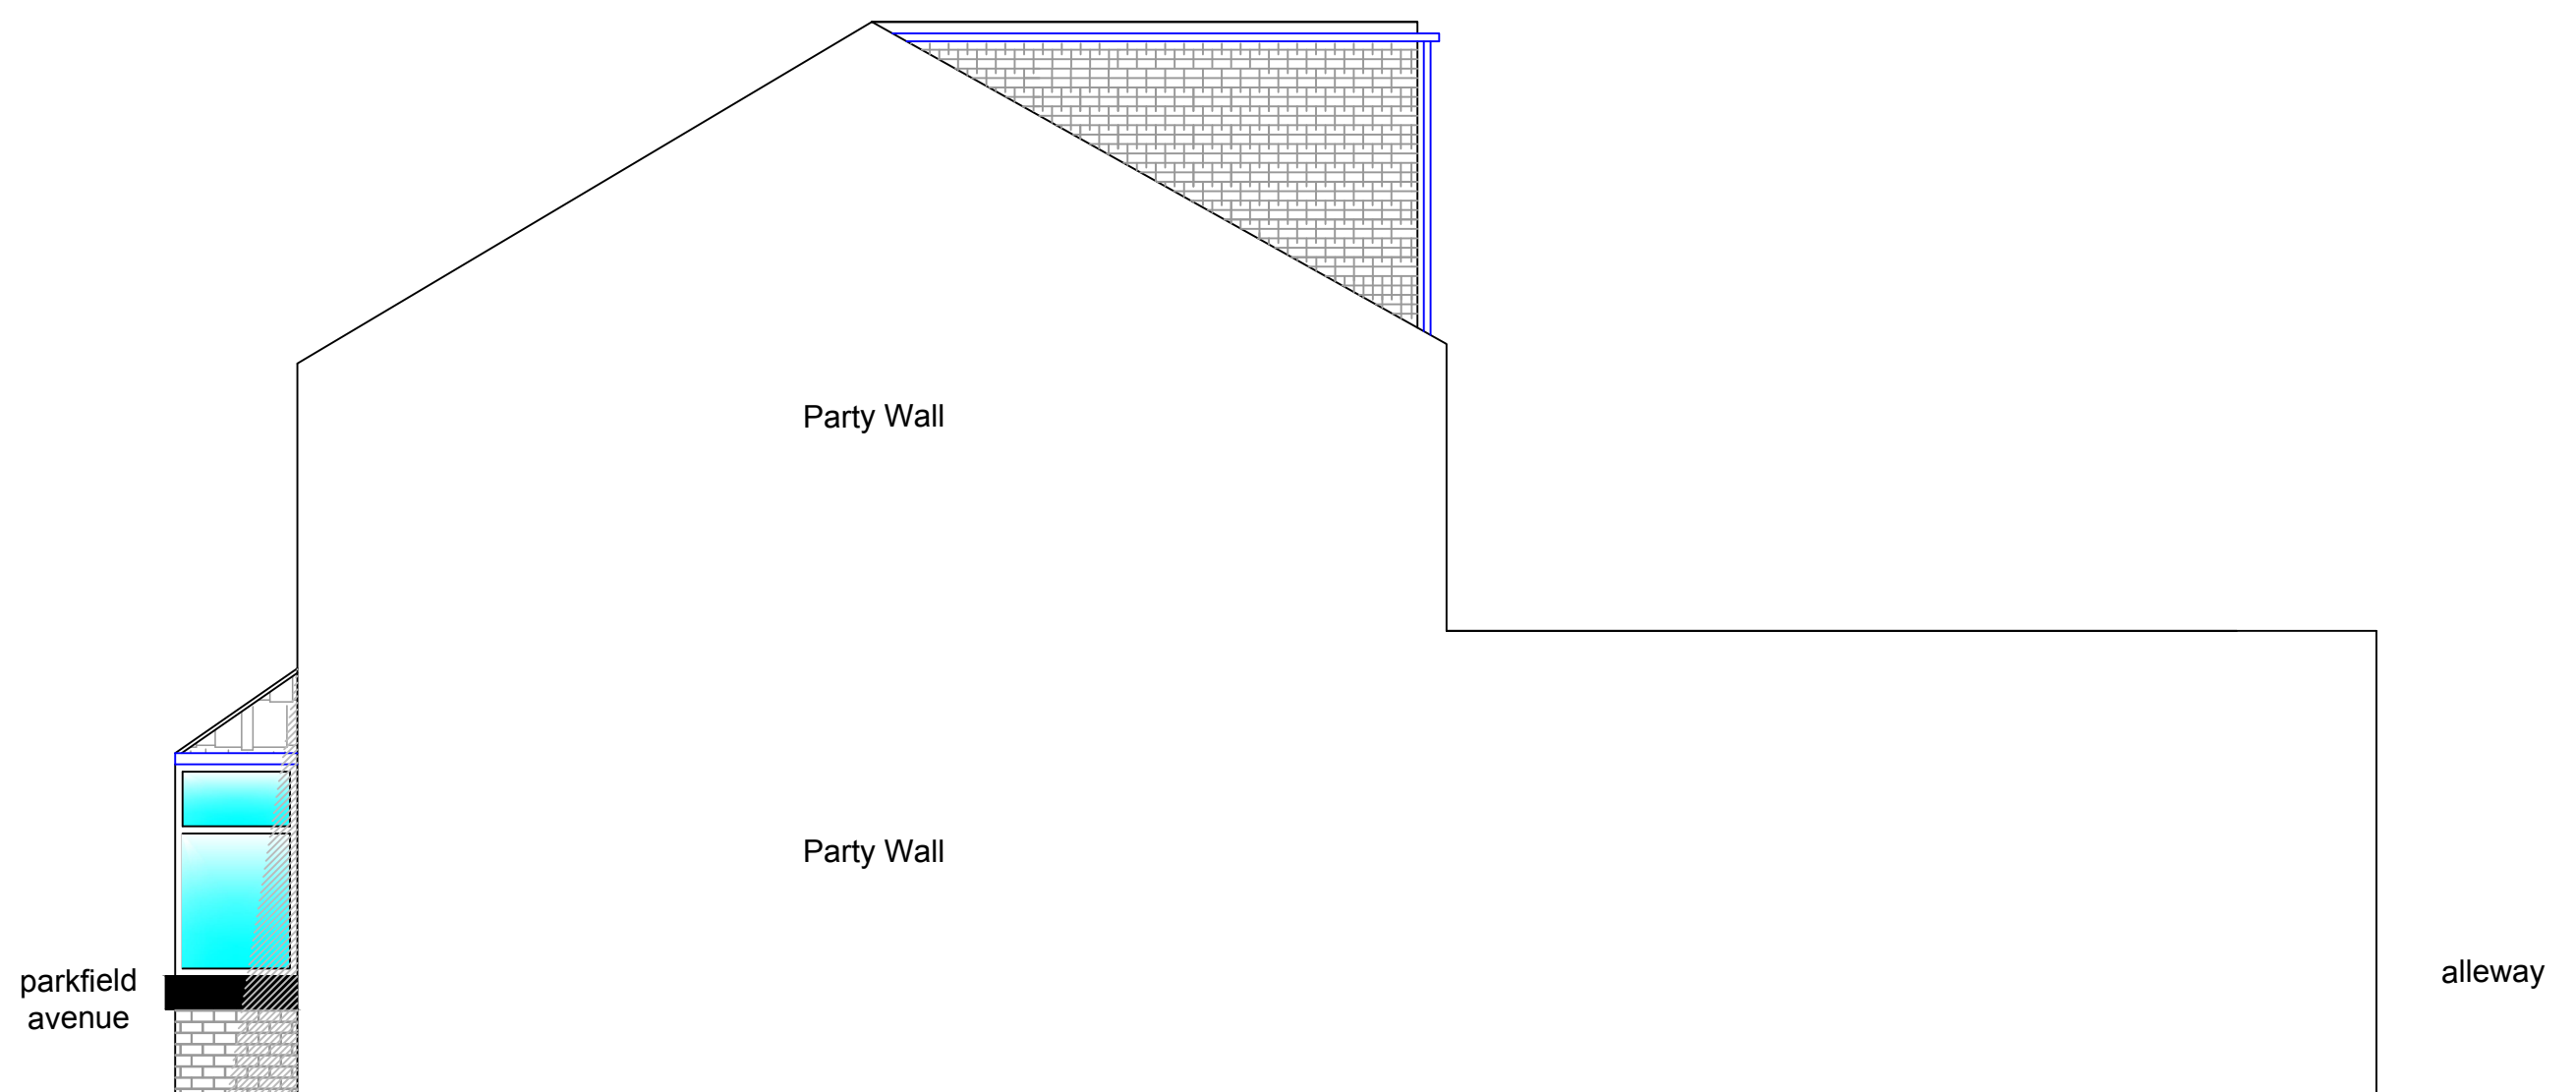

PROPOSED SIDE ELEVATION B
1:50 @ A1

ADDRESS	
22 PARKFIELD AVE, M14 7EW	
PROJECT	
single storey rear extension incl. rear dormer	
REV.	REVISION DETAILS