

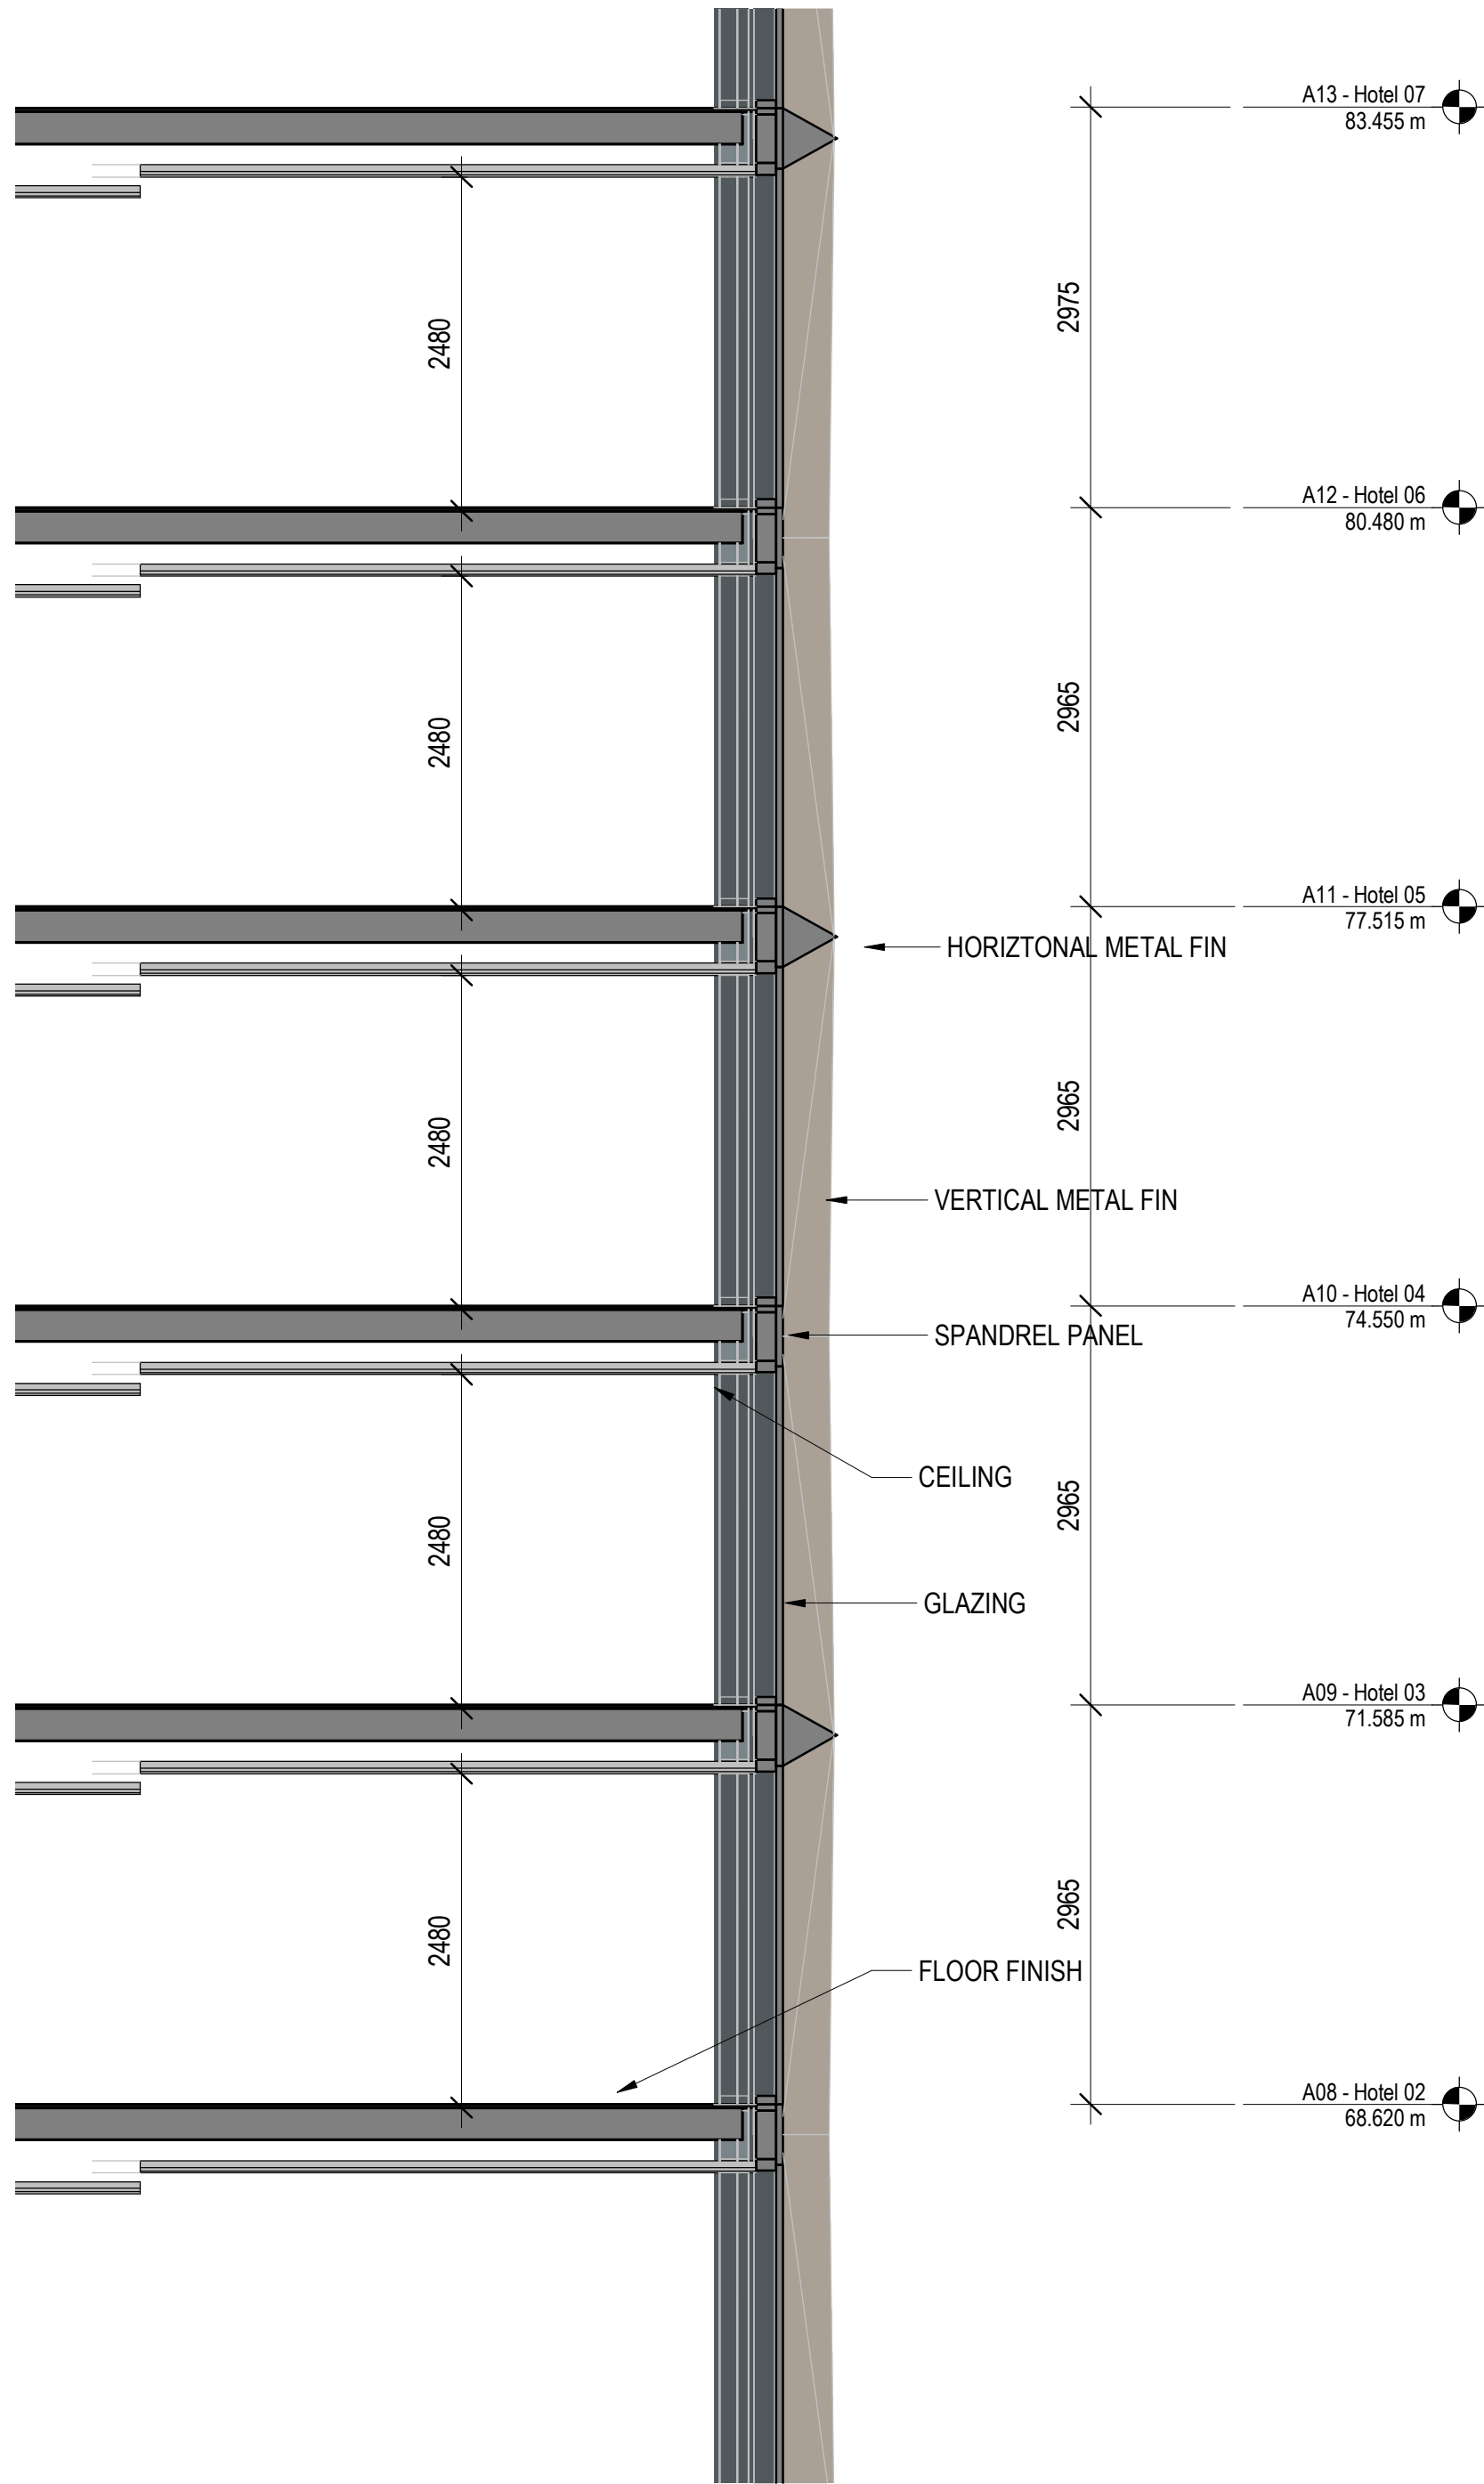
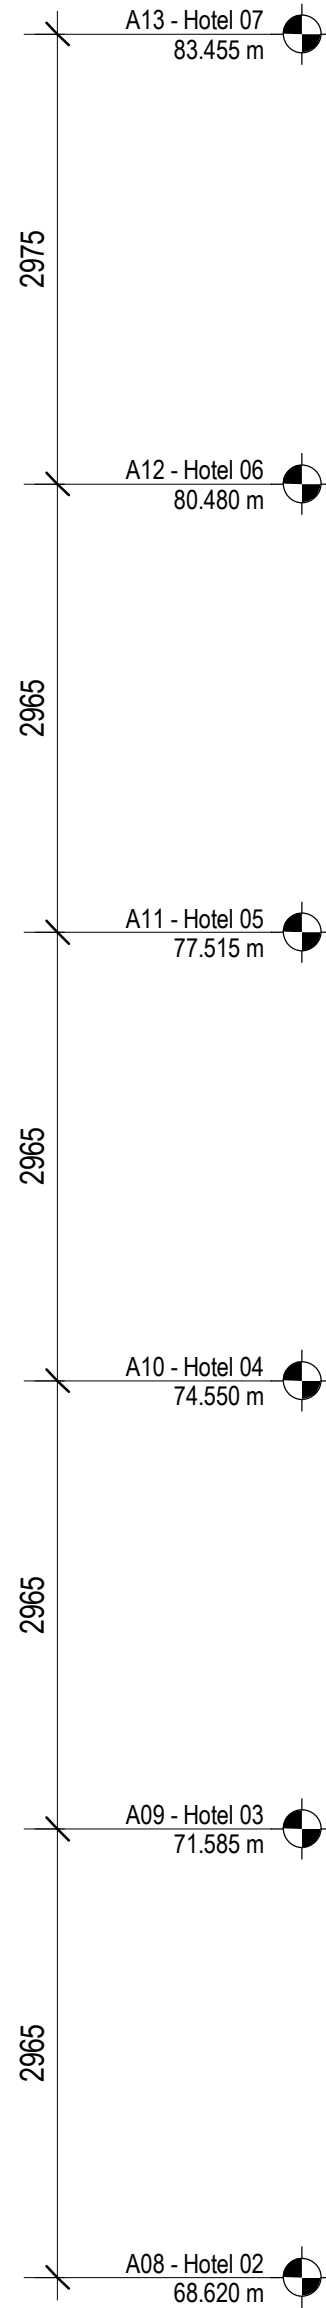


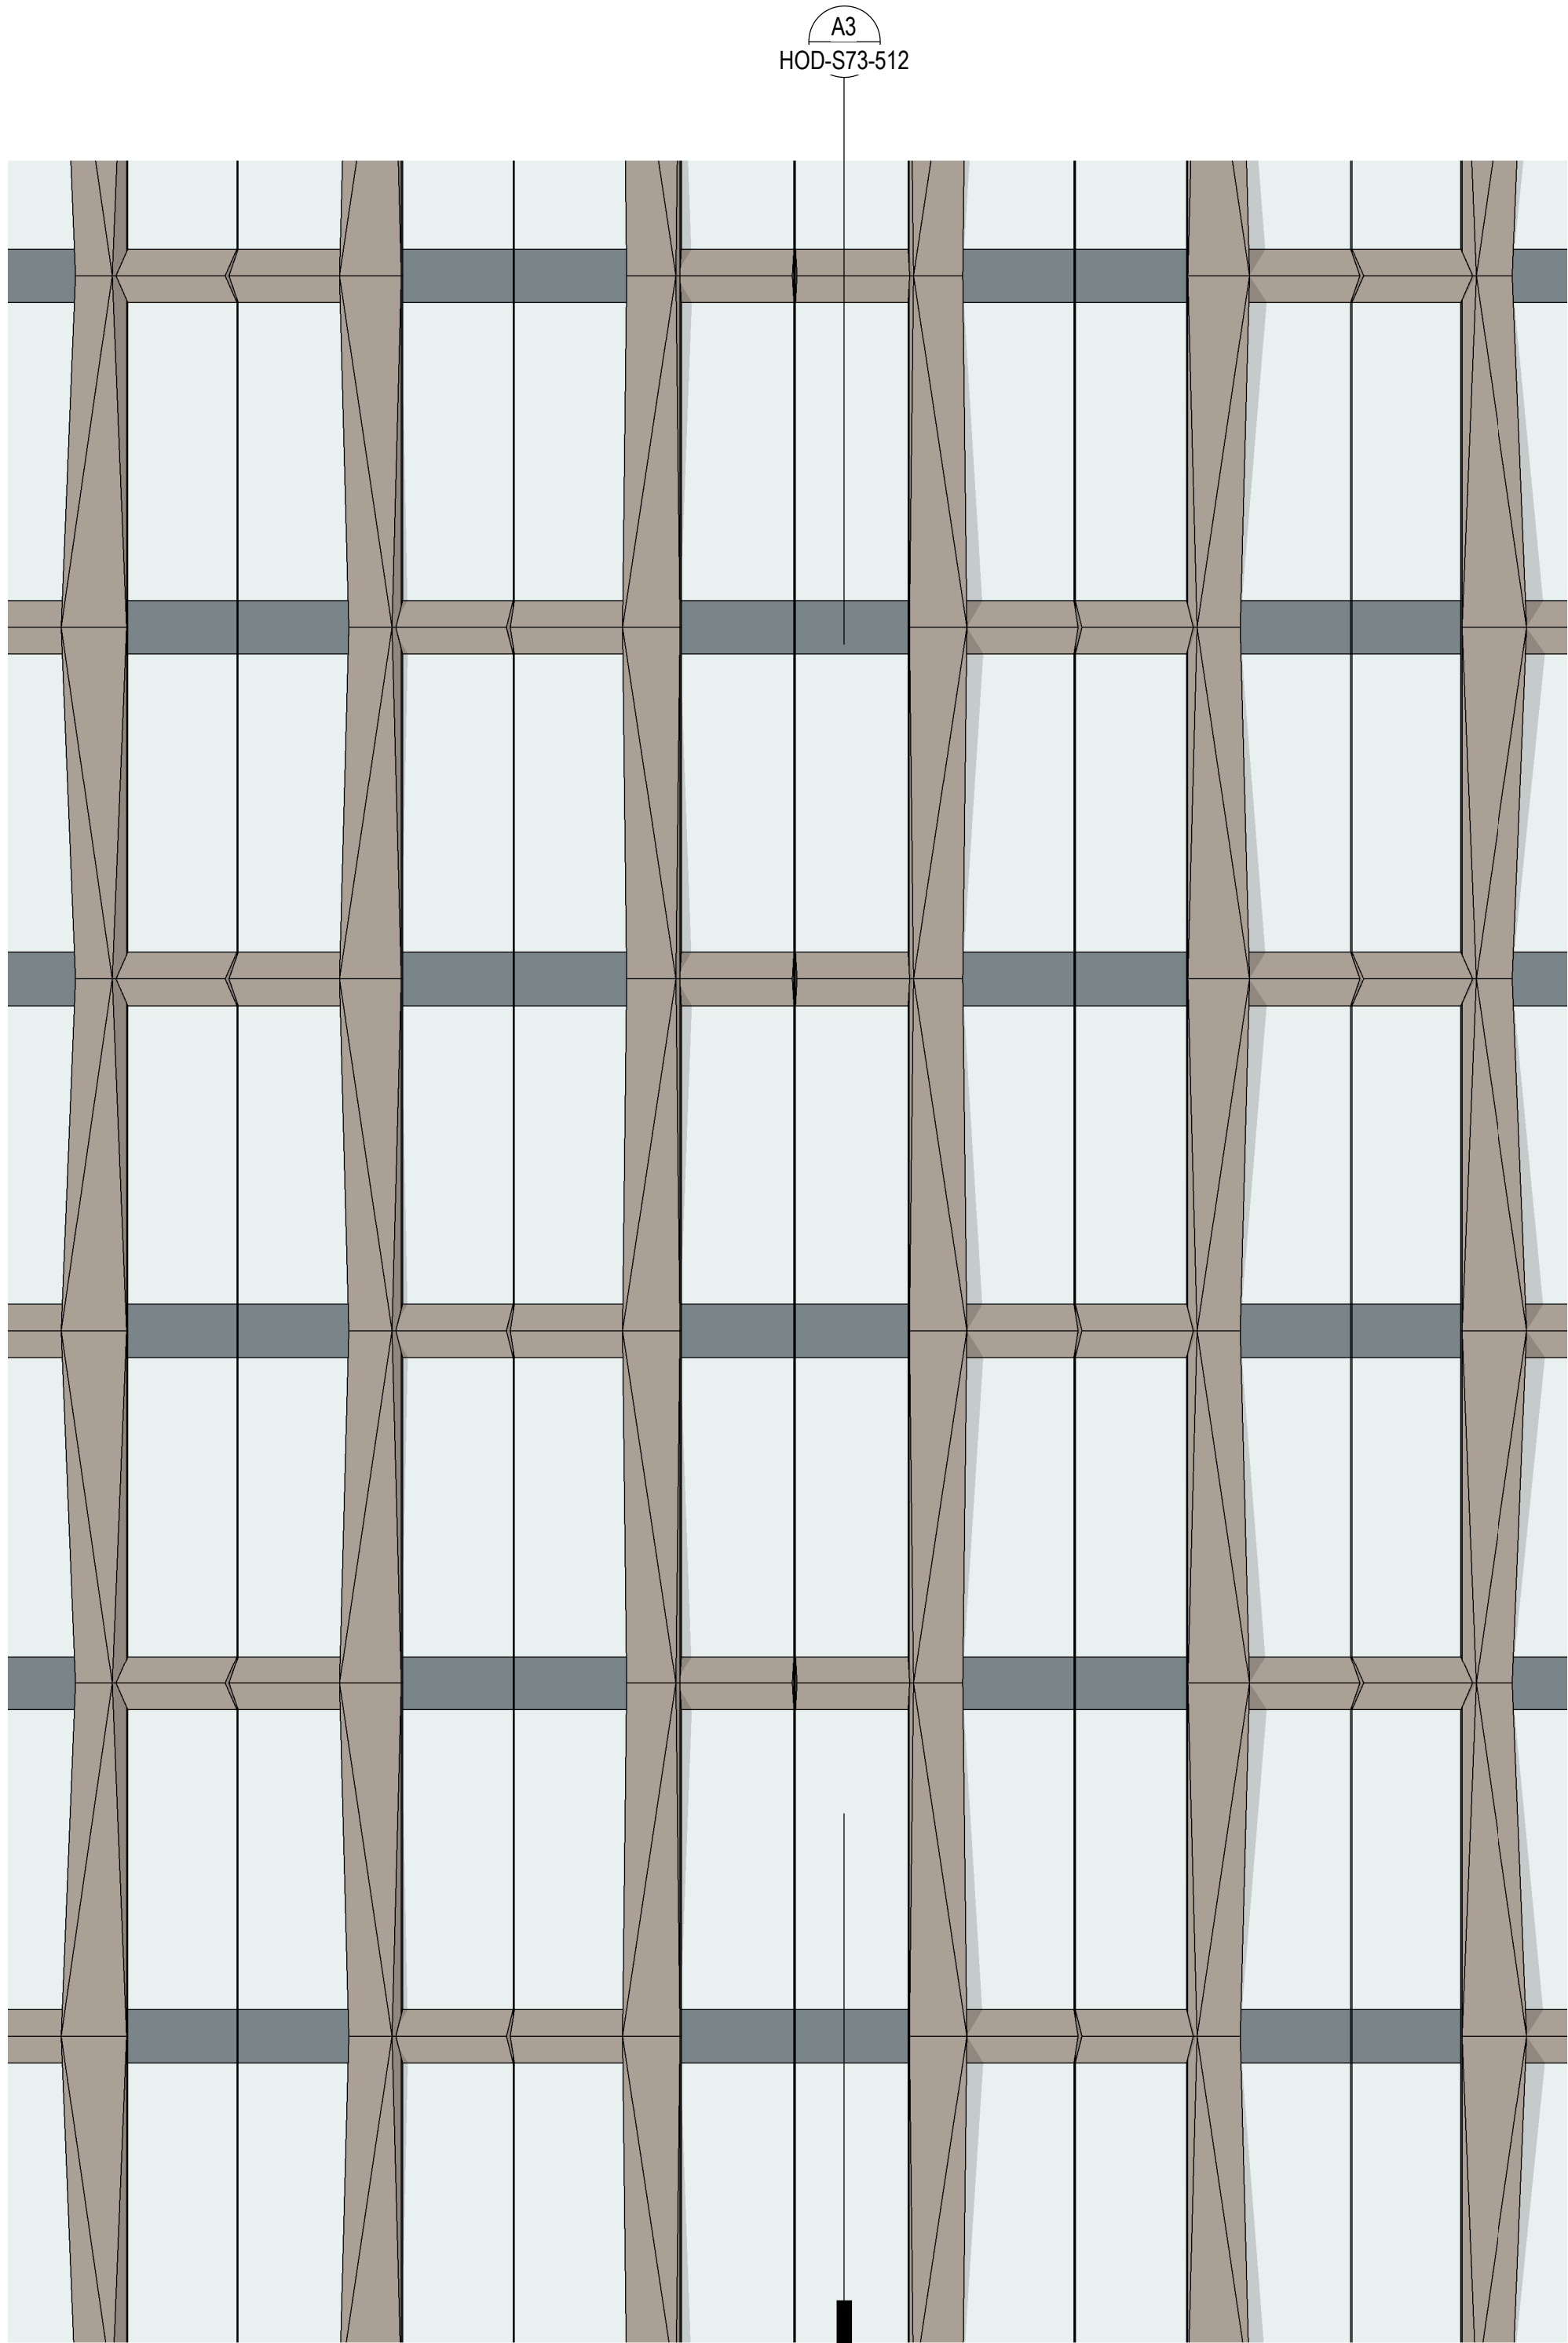


DO NOT SCALE
Work to annotated dimensions only. Read drawings in conjunction with relevant specification, Structural Engineers' and Services Engineers' drawings. Confirm all dimensions before commencement of any work on site or fabrication.

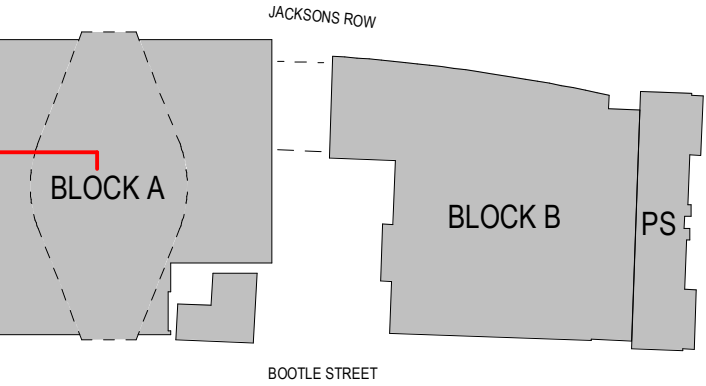

B7 TYP ENCLOSURE ELEVATION - HOTEL TOWER
1 : 50

A3 TYP ENCLOSURE SECTION - HOTEL TOWER
1 : 50

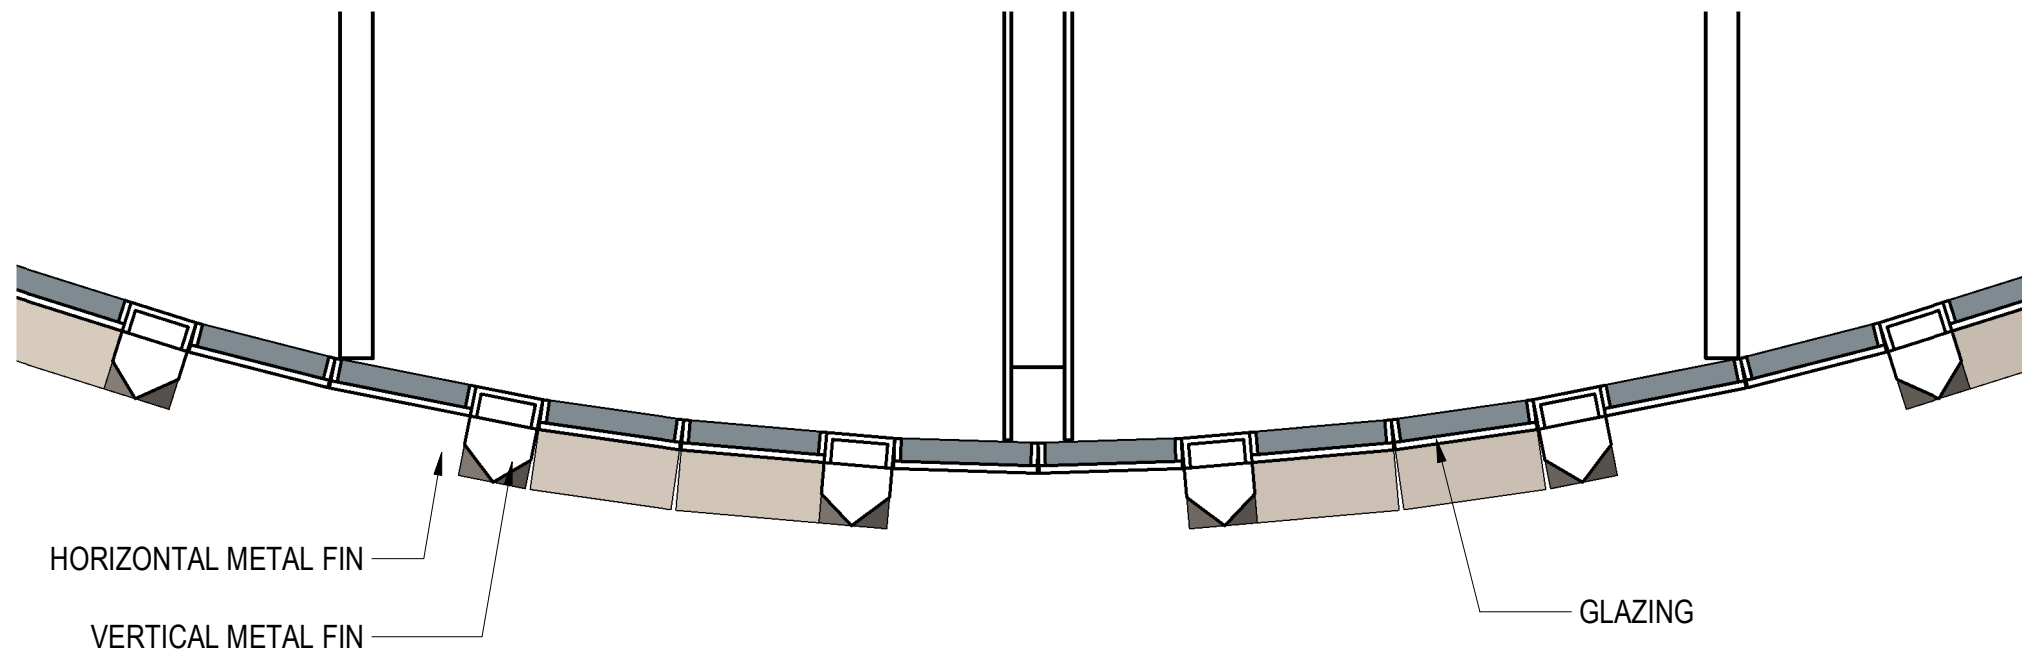

A7 TYP ENCLOSURE PLAN - HOTEL TOWER
1 : 50

P01 Oct 22 - S73 First Issue
Rev: Details: 14/10/22
Date:

client:
S.T.M.
project:
ST. MICHAEL'S
job number:
0643
status:
PLANNING

title:
BUILDING ENCLOSURE - HOTEL TOWER
scale:
As indicated
@ A1
drawing number:
HOD-S73-512

current revision date:
14/10/22
revision:
P01

SGI Studios
1 Kelso Place
Marine Parade, M15 4LE
t: +44(0)161 832 9842
e: mail@hodderandpartners.com
w: www.hodderandpartners.com

hodder+partners