




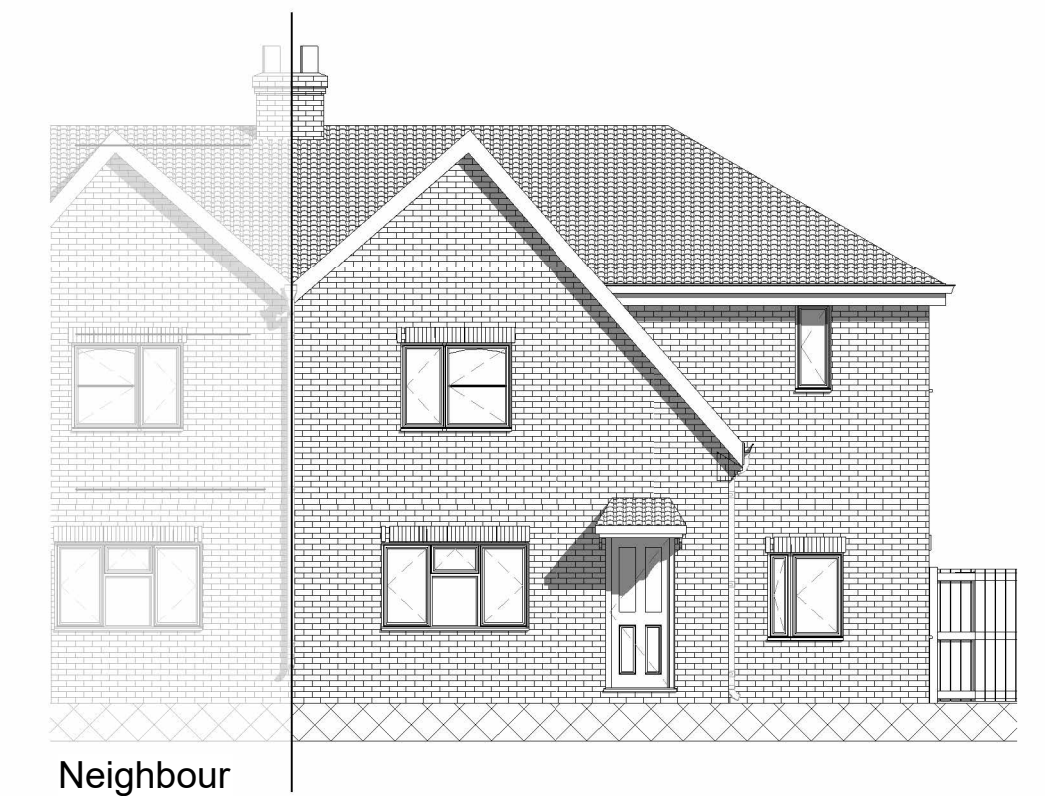


Existing Front Elevation

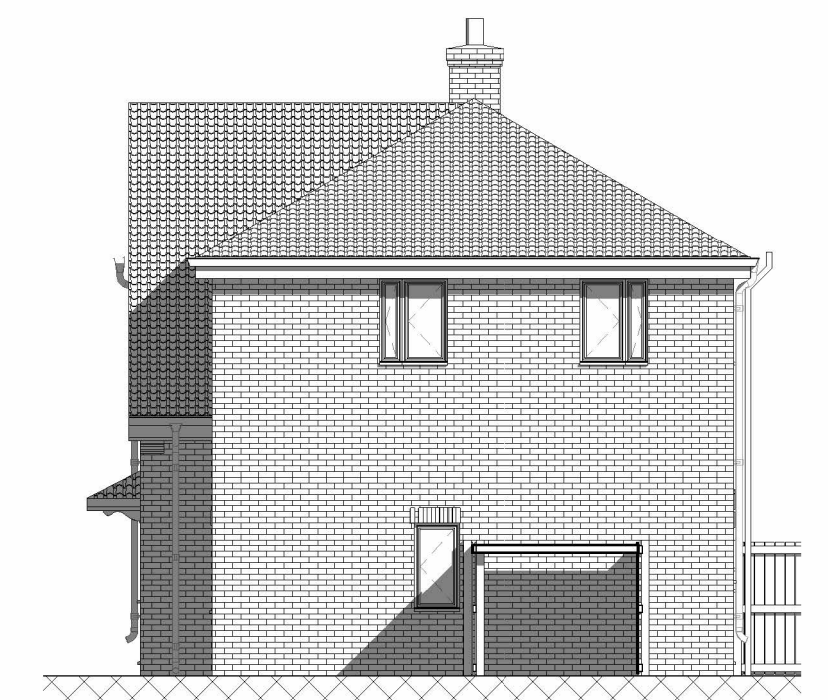

Existing Side Elevation 1

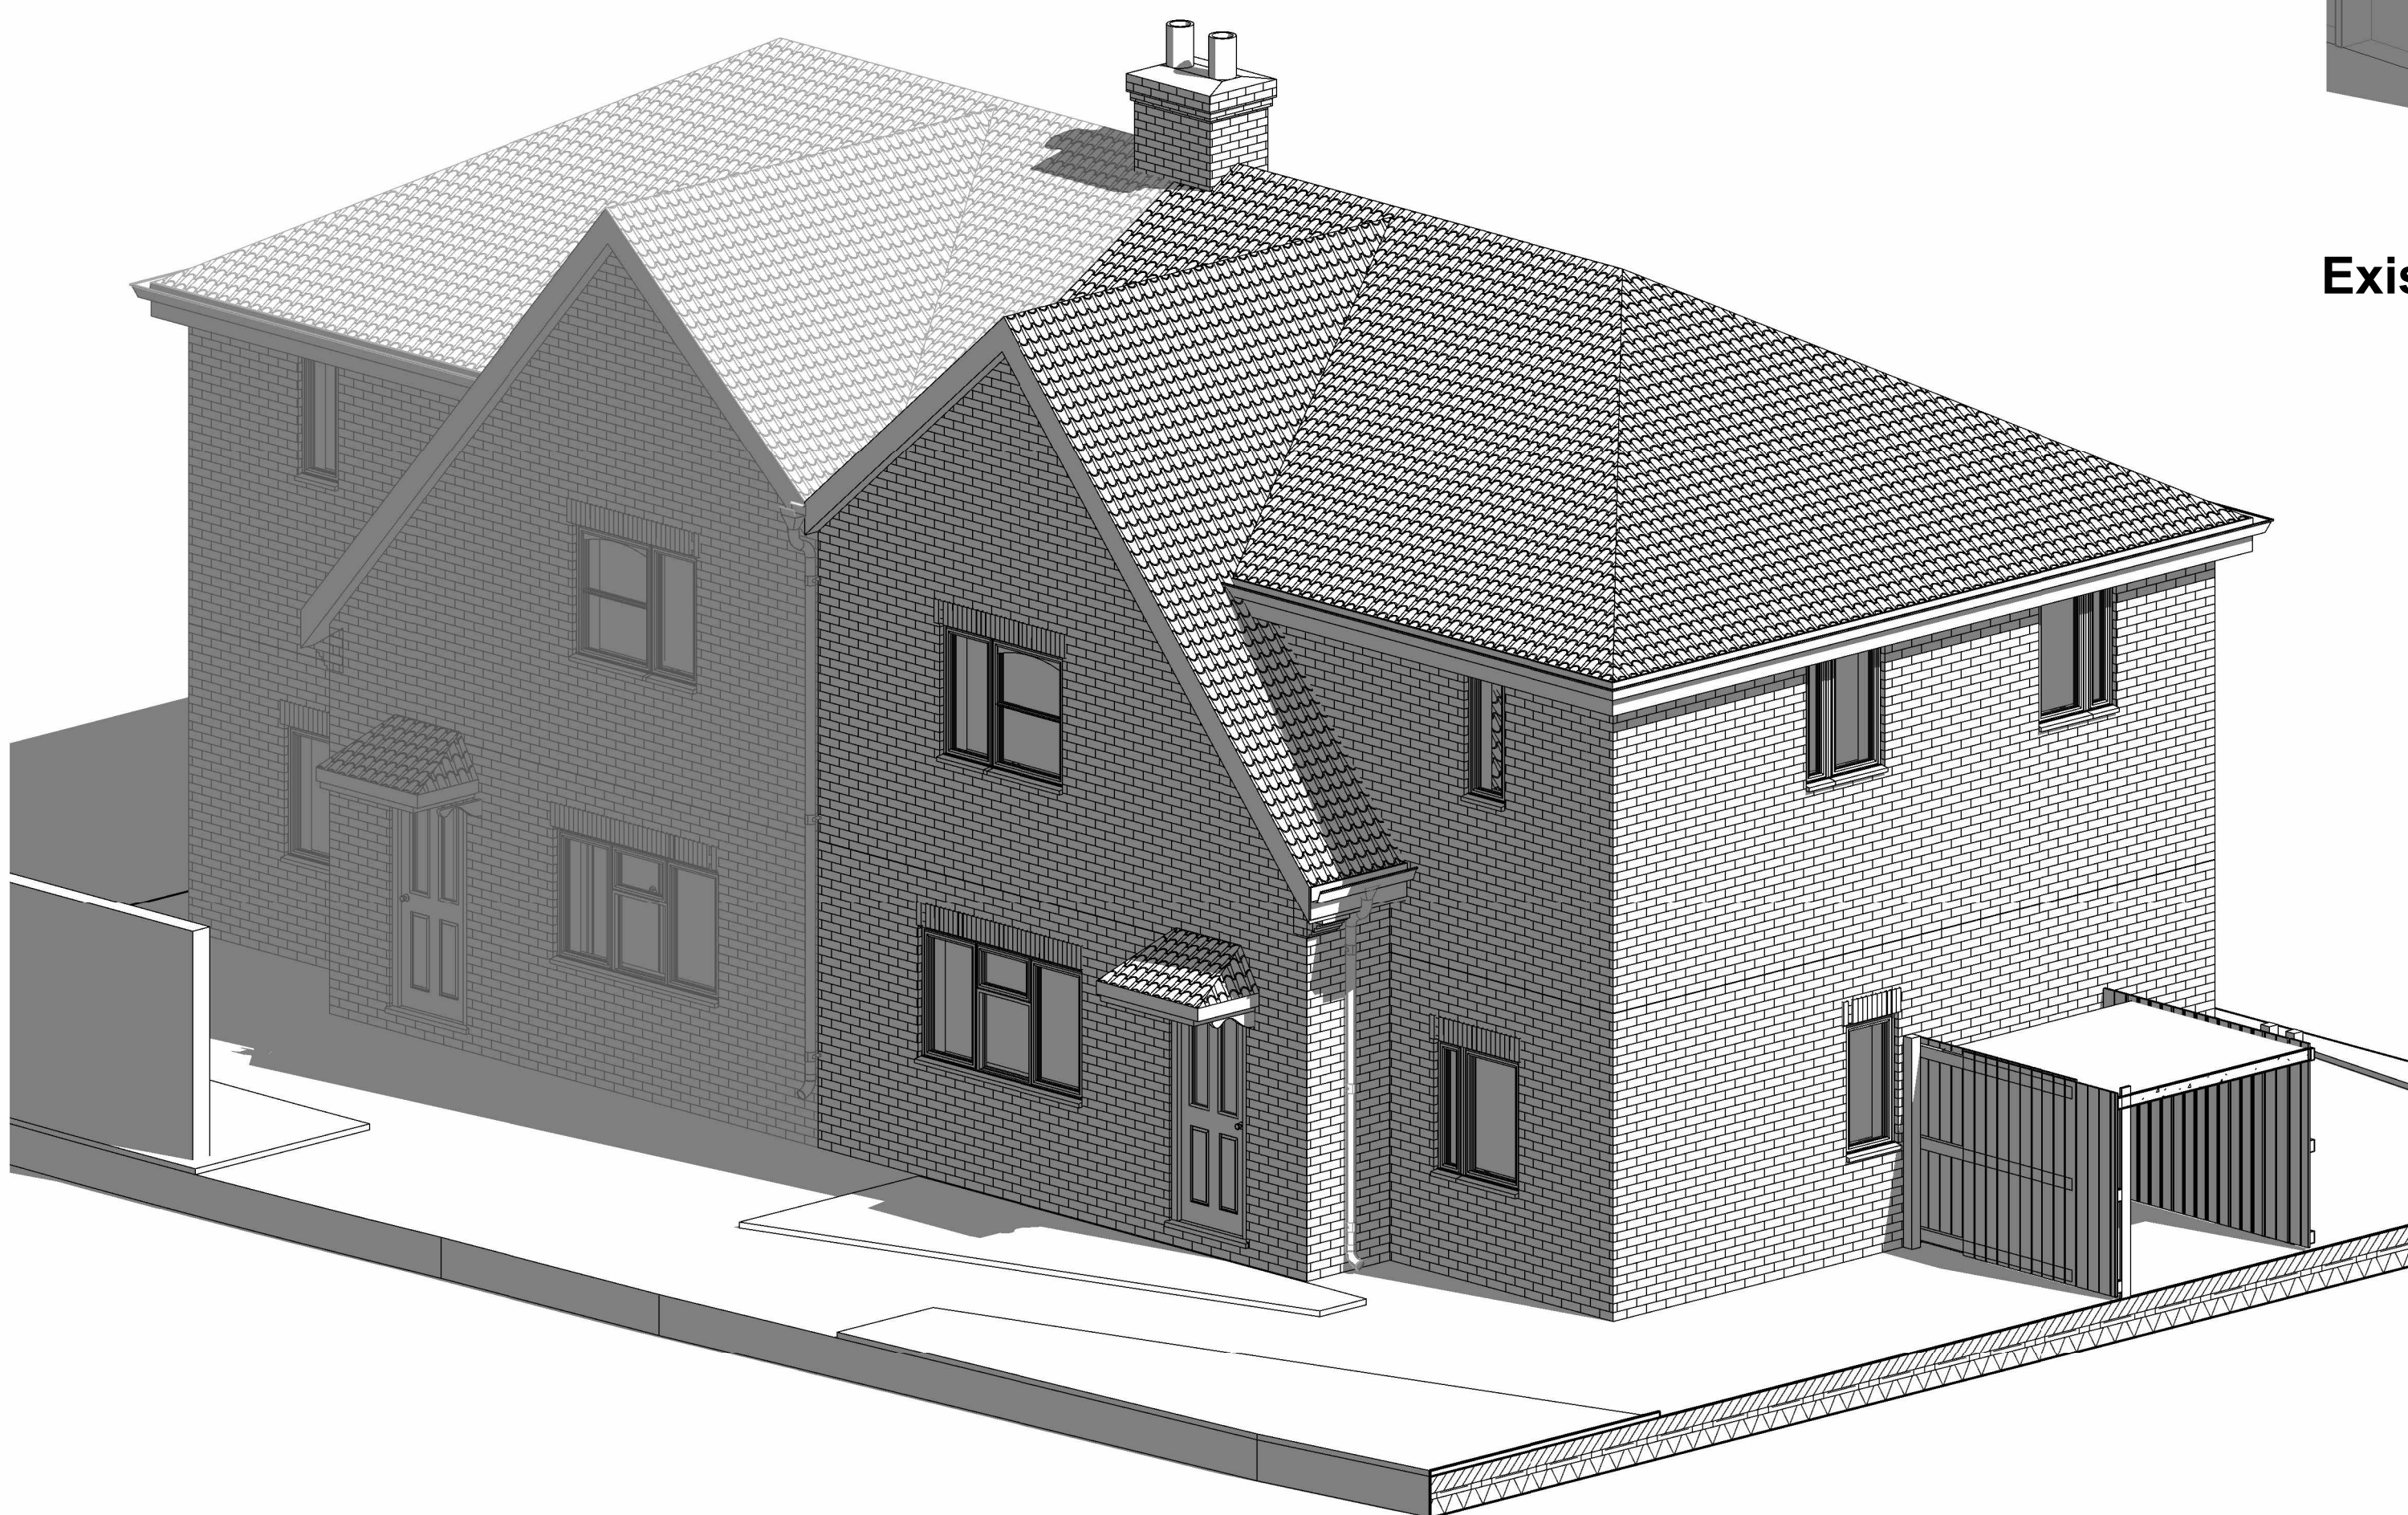

Existing External View 1

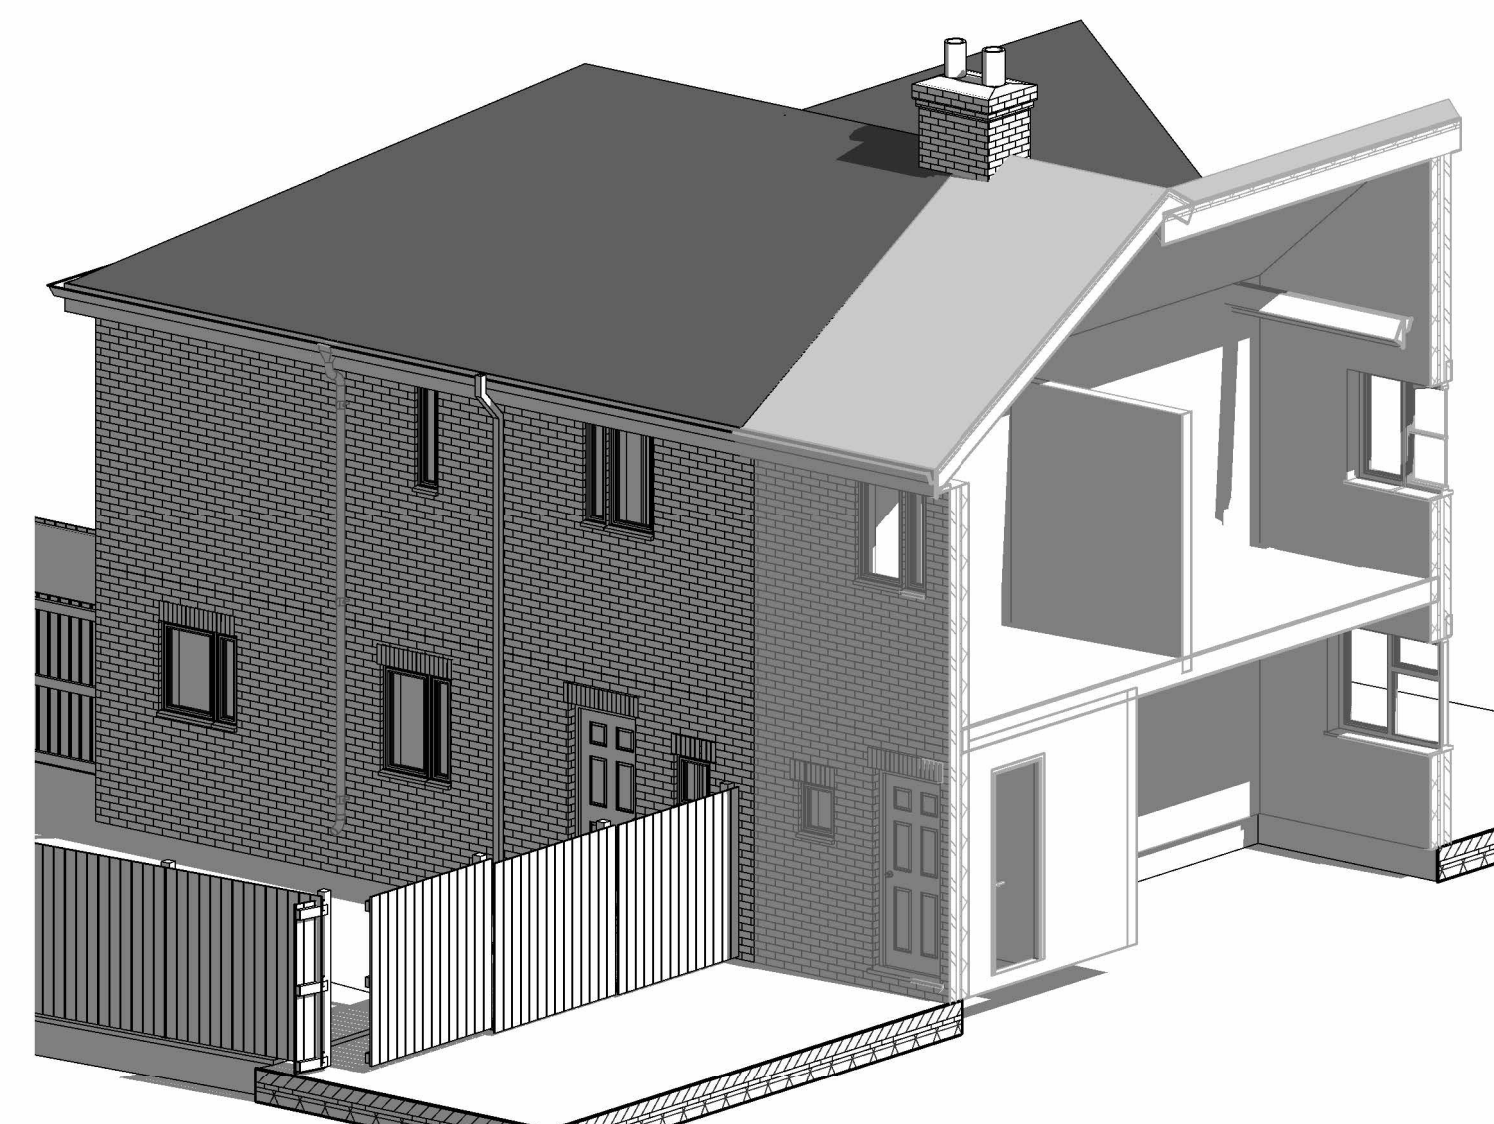

Existing External View 3

[illegible]

Rev	Description	Issued	Dwn	Chk
-----	-------------	--------	-----	-----

Adil Ali

Project
2 Copthorne Crescent
M130GZ


Drawing

Existing Plans & Elevations & External Views

Scale	Date	US	US
As	Dec '22		



Home Extension Advisory Service
Suite 318, Broadstone Mill, Broadstone Road, Stockport SK5 7DL
Email: info@heas.co.uk
Tel: 0161 443 4117

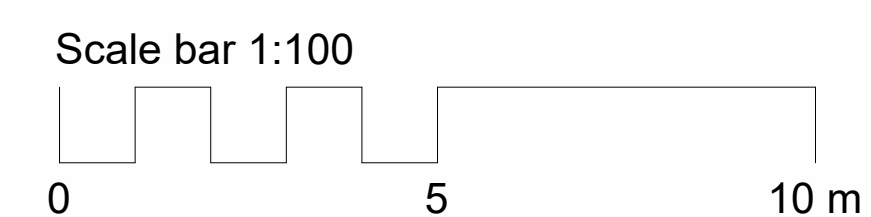

0014 | 3 | 02 Rev. No.