


KEY PLAN

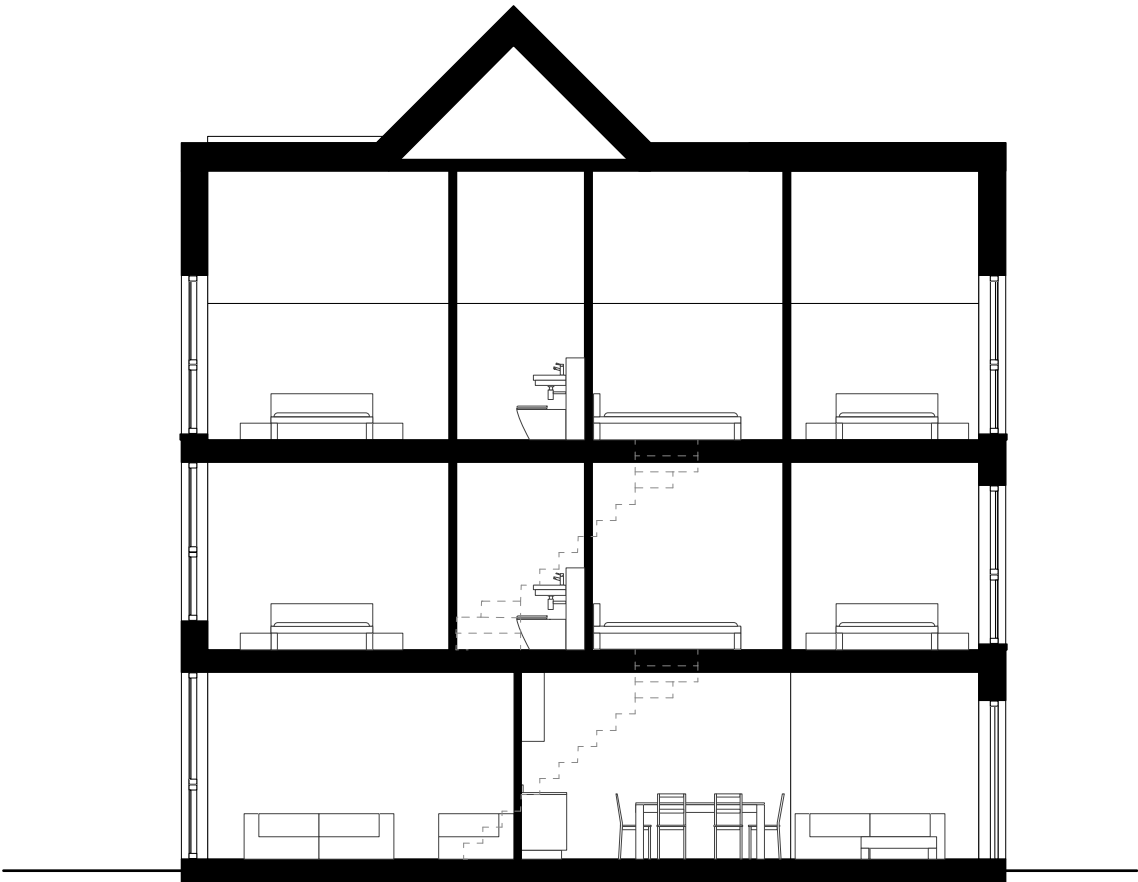

SECTION A-A

HOUSE TYPE 6A SECTION
1:100@A3

PLANNING

REVISION	DATE	DESCRIPTION

CLIENT: BRITTANIA GROUP	
PROJECT: PROPOSED RESIDENTIAL DEVELOPMENT	
ADDRESS: VICTORIA PARK PROBATION CENTRE	
DRAWING TITLE: HOUSE TYPE 6A SECTION	
SCALE: 1:100@A3	DATE: JUNE 2022
DRAWING NO: A662_P_175	

OLLIER SMURTHWAITE ARCHITECTS
40 King Street, Manchester, M2 6BA
T 0161 883 0838
F 0161 883 0839
E mail@olliersmurthwaite.com