

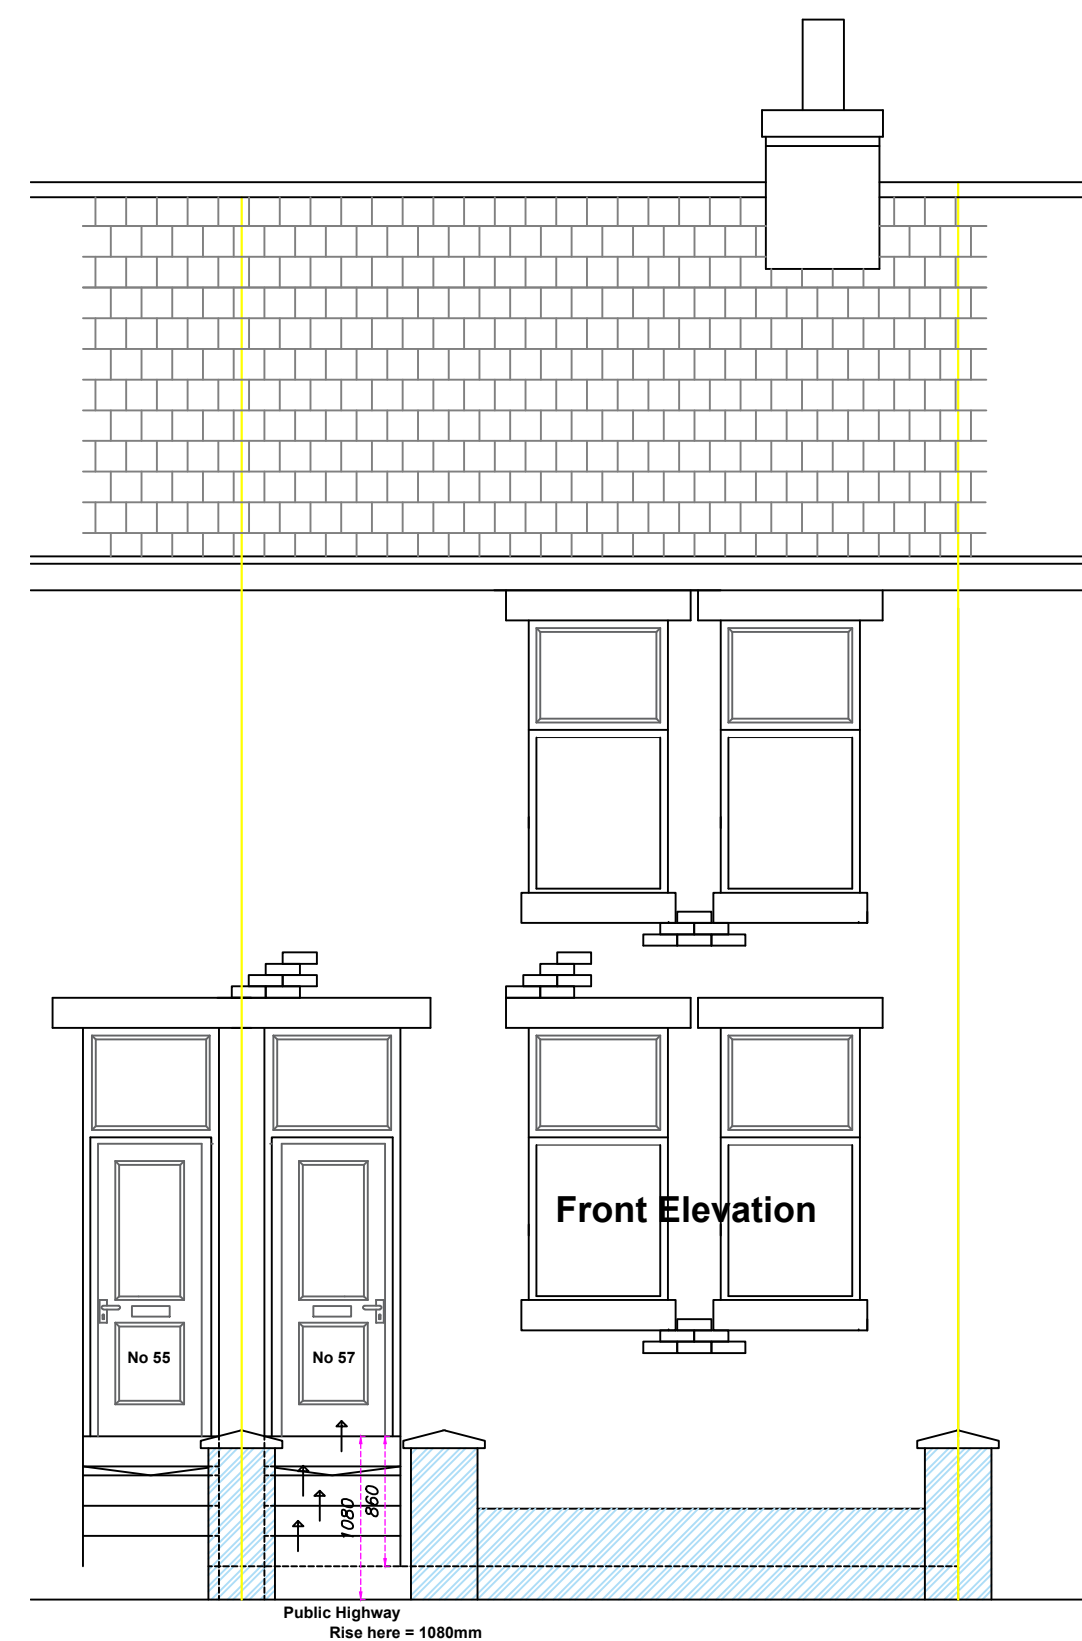


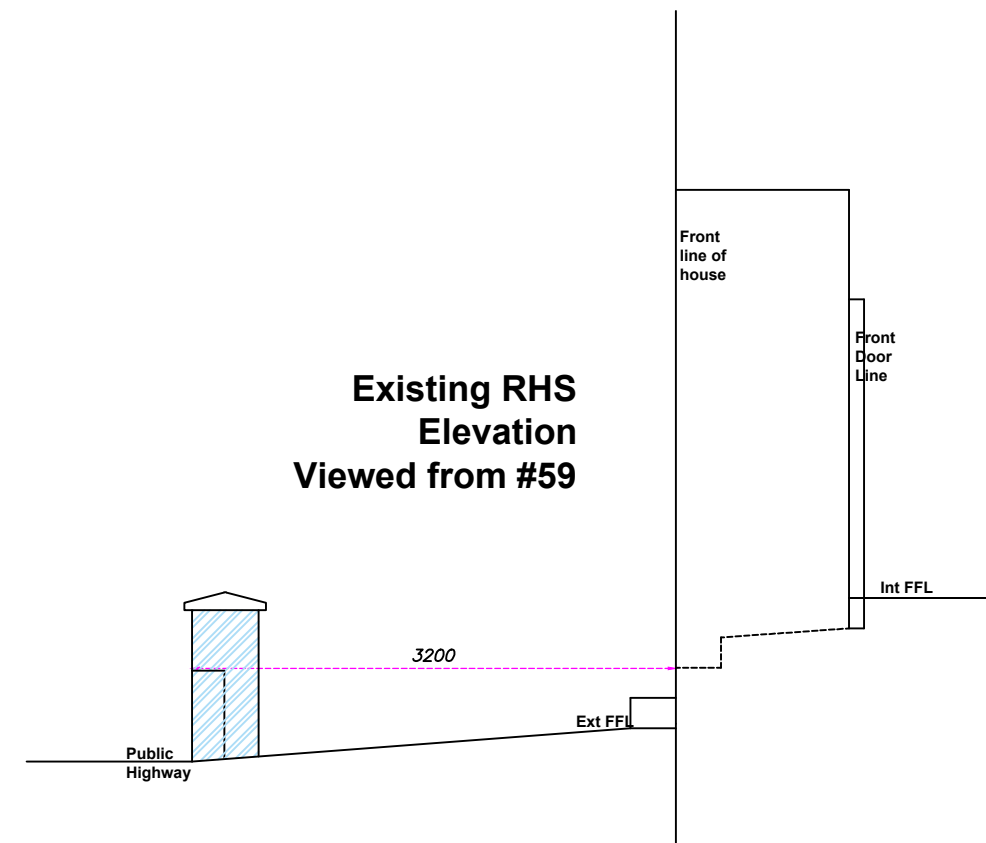

I agree to M.L.C.O.'s proposed plans

Signed

Date

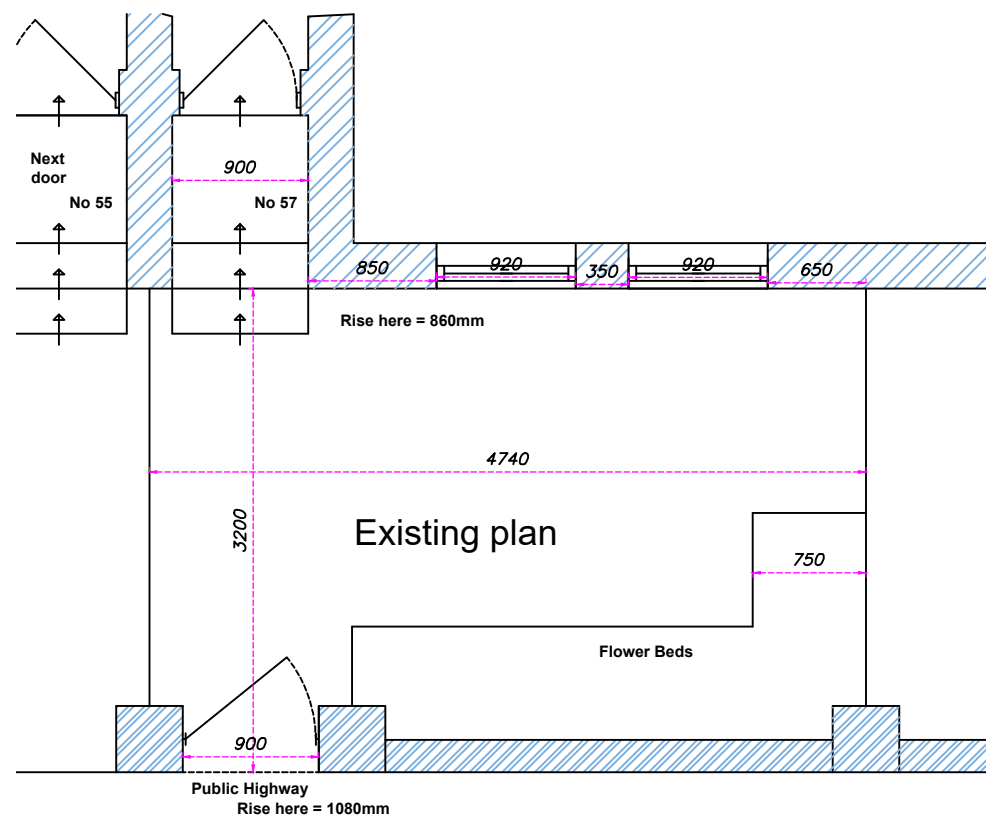

Neil Brickles - Technical Officer.
 Manchester Local Care Organisation.
 Directorate for Children and Families.
 Unit 1, 29 Poland St. Ancoats.
 Manchester.
 M4 6AZ
 neil.brickles@manchester.gov.uk
 Tel No : 0161 277 1704 - 07903 244482

Date:
 21/12/2022

Scale / Paper:
 1 : 50 @ A3

Revisions / Options		
No.	Date.	Sig.

Project - Step Lift to Front Elevation.

June Prouse
 57 Barnhill Street
 Manchester
 M14 4SX