


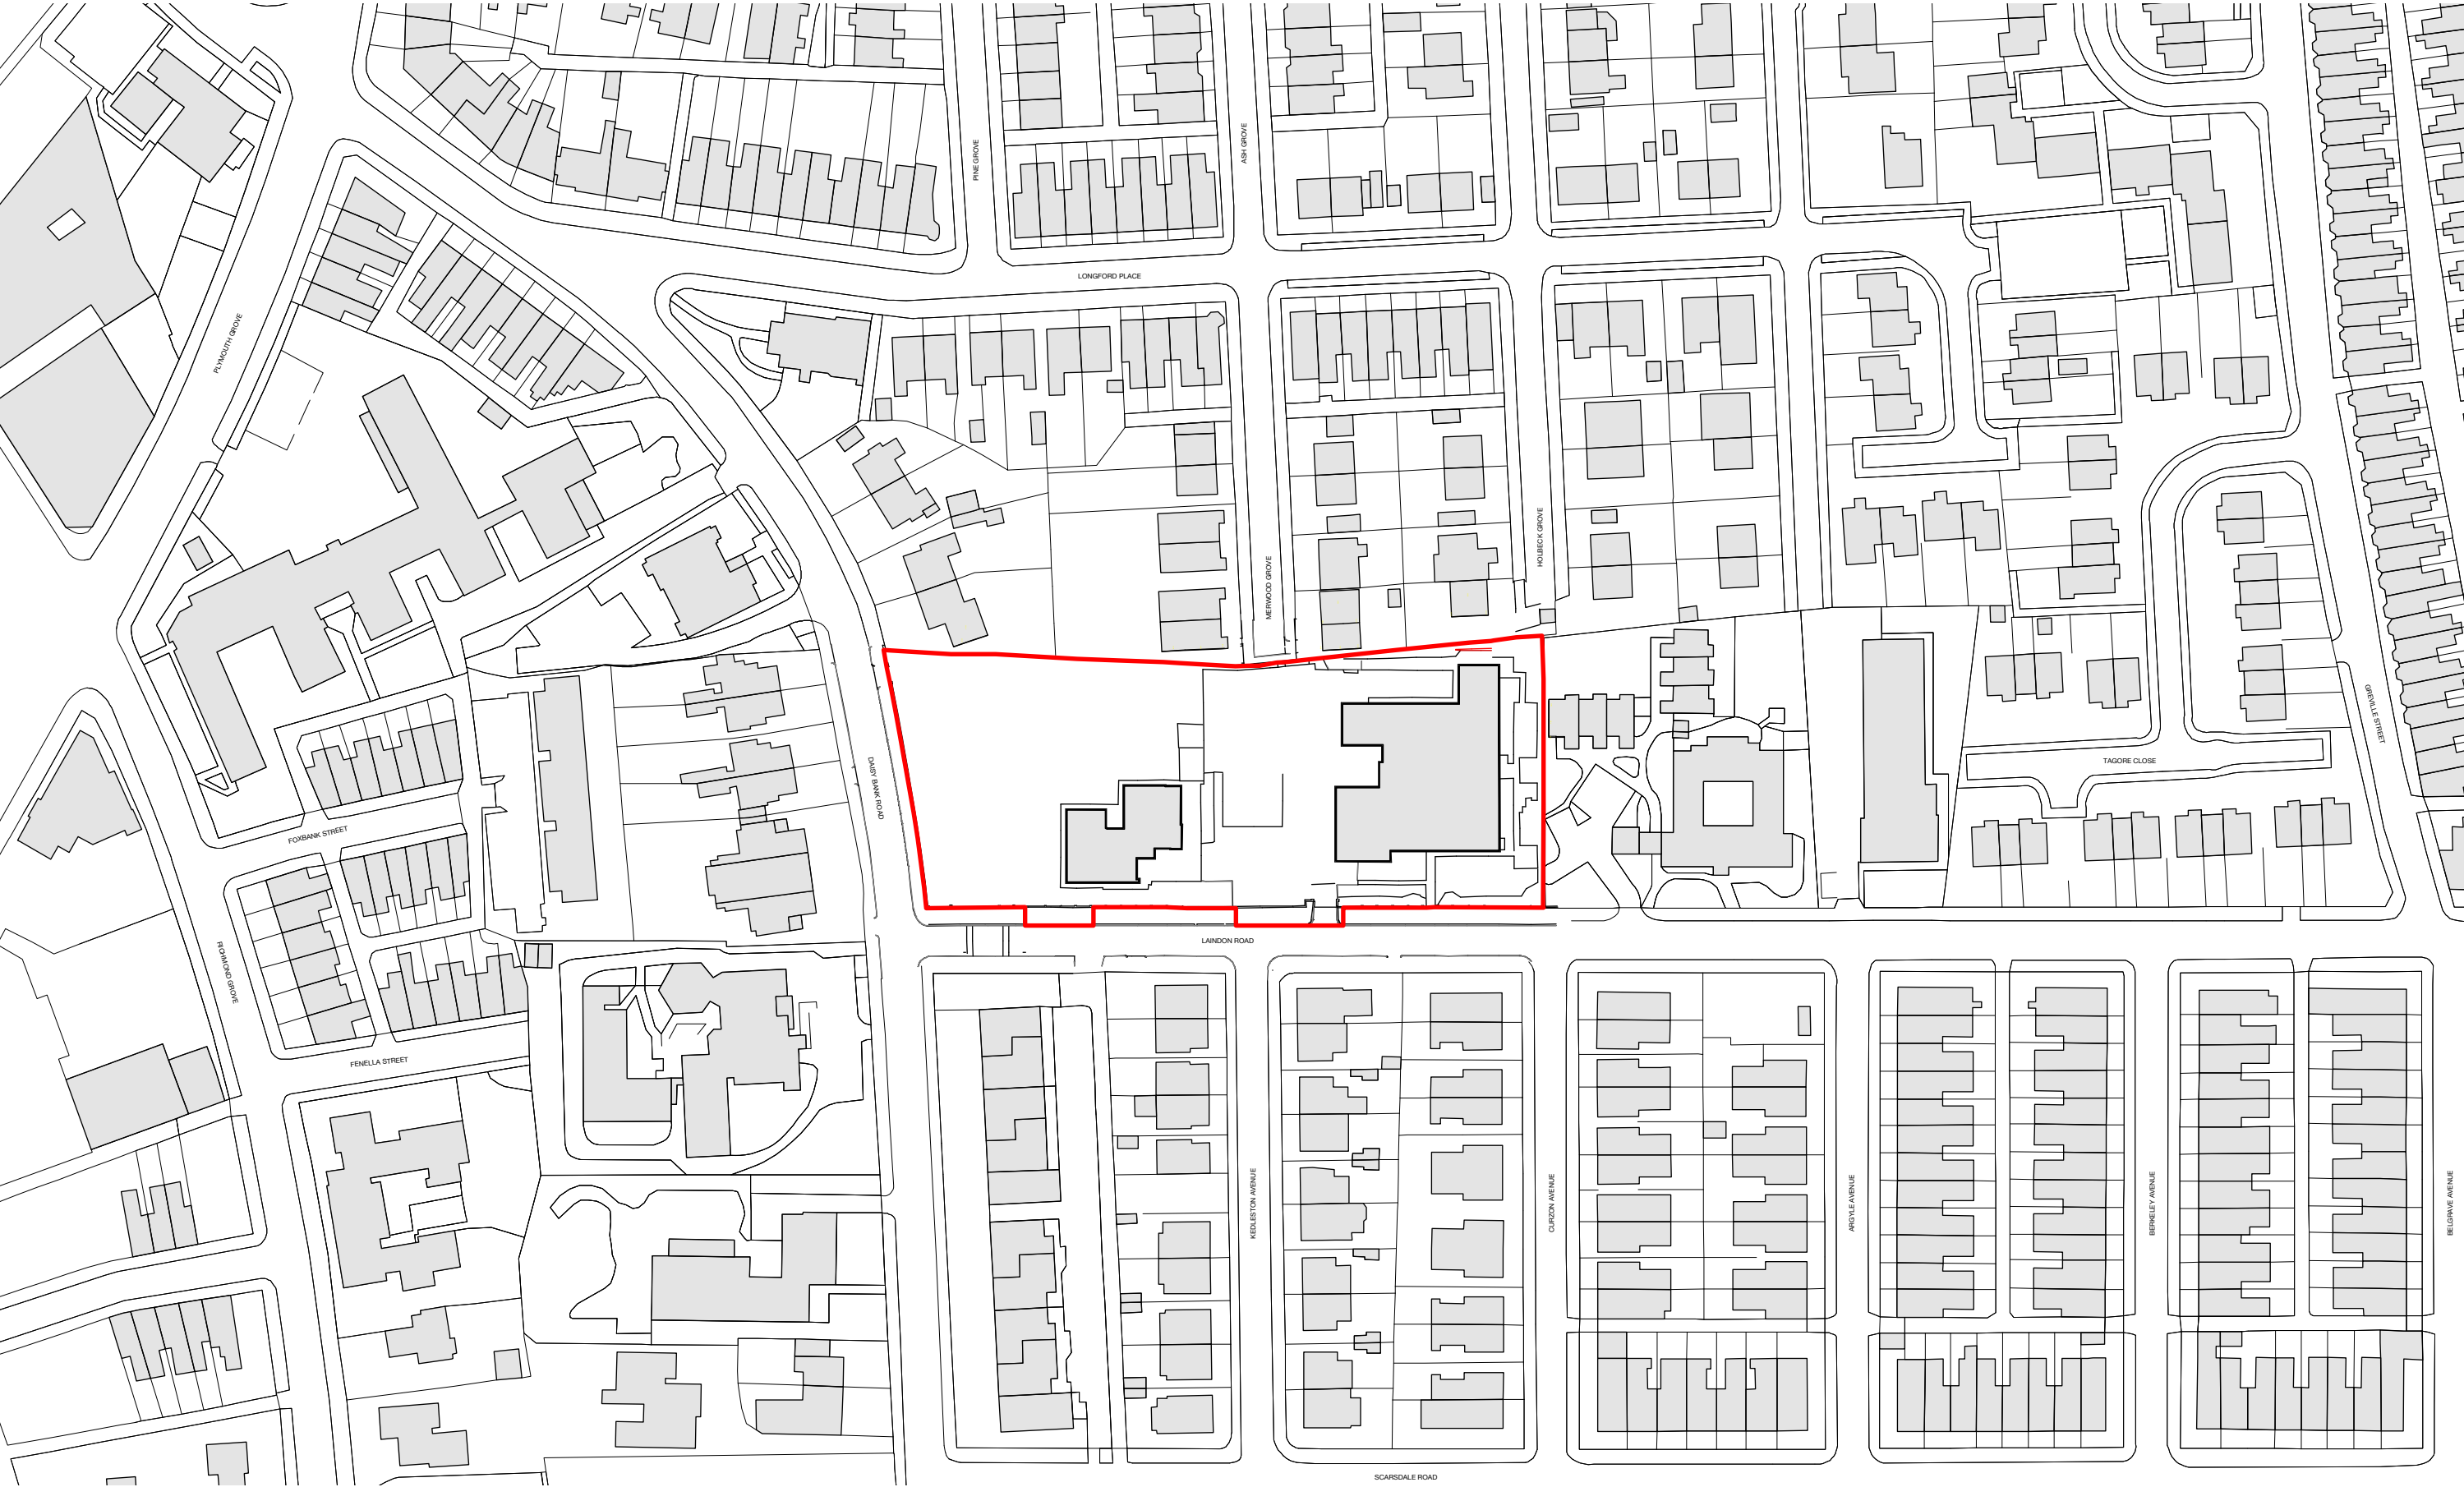

LOCATION PLAN

1:1250@A3

N

0

20

40

60

80

100 M

© Copyright Ollier Smurthwaite Architects

PLANNING

A	25/10/22	ADDED ROAD NAMES
REVISION	DATE	DESCRIPTION

CLIENT: BRITTANIA GROUP	
PROJECT: PROPOSED RESIDENTIAL DEVELOPMENT	
ADDRESS: VICORIA PARK PROBATION CENTRE	
DRAWING TITLE: LOCATION PLAN	
SCALE: 1:1250@A3	DATE: JULY 2022
DRAWING NO: A662_P_001A	

Ollier Smurthwaite Architects

40 King Street, Manchester, M2 6BA

T 0161 883 0838

F 0161 883 0839

E mail@olliersmurthwaite.com