





LOCATION PLAN (1:1250)

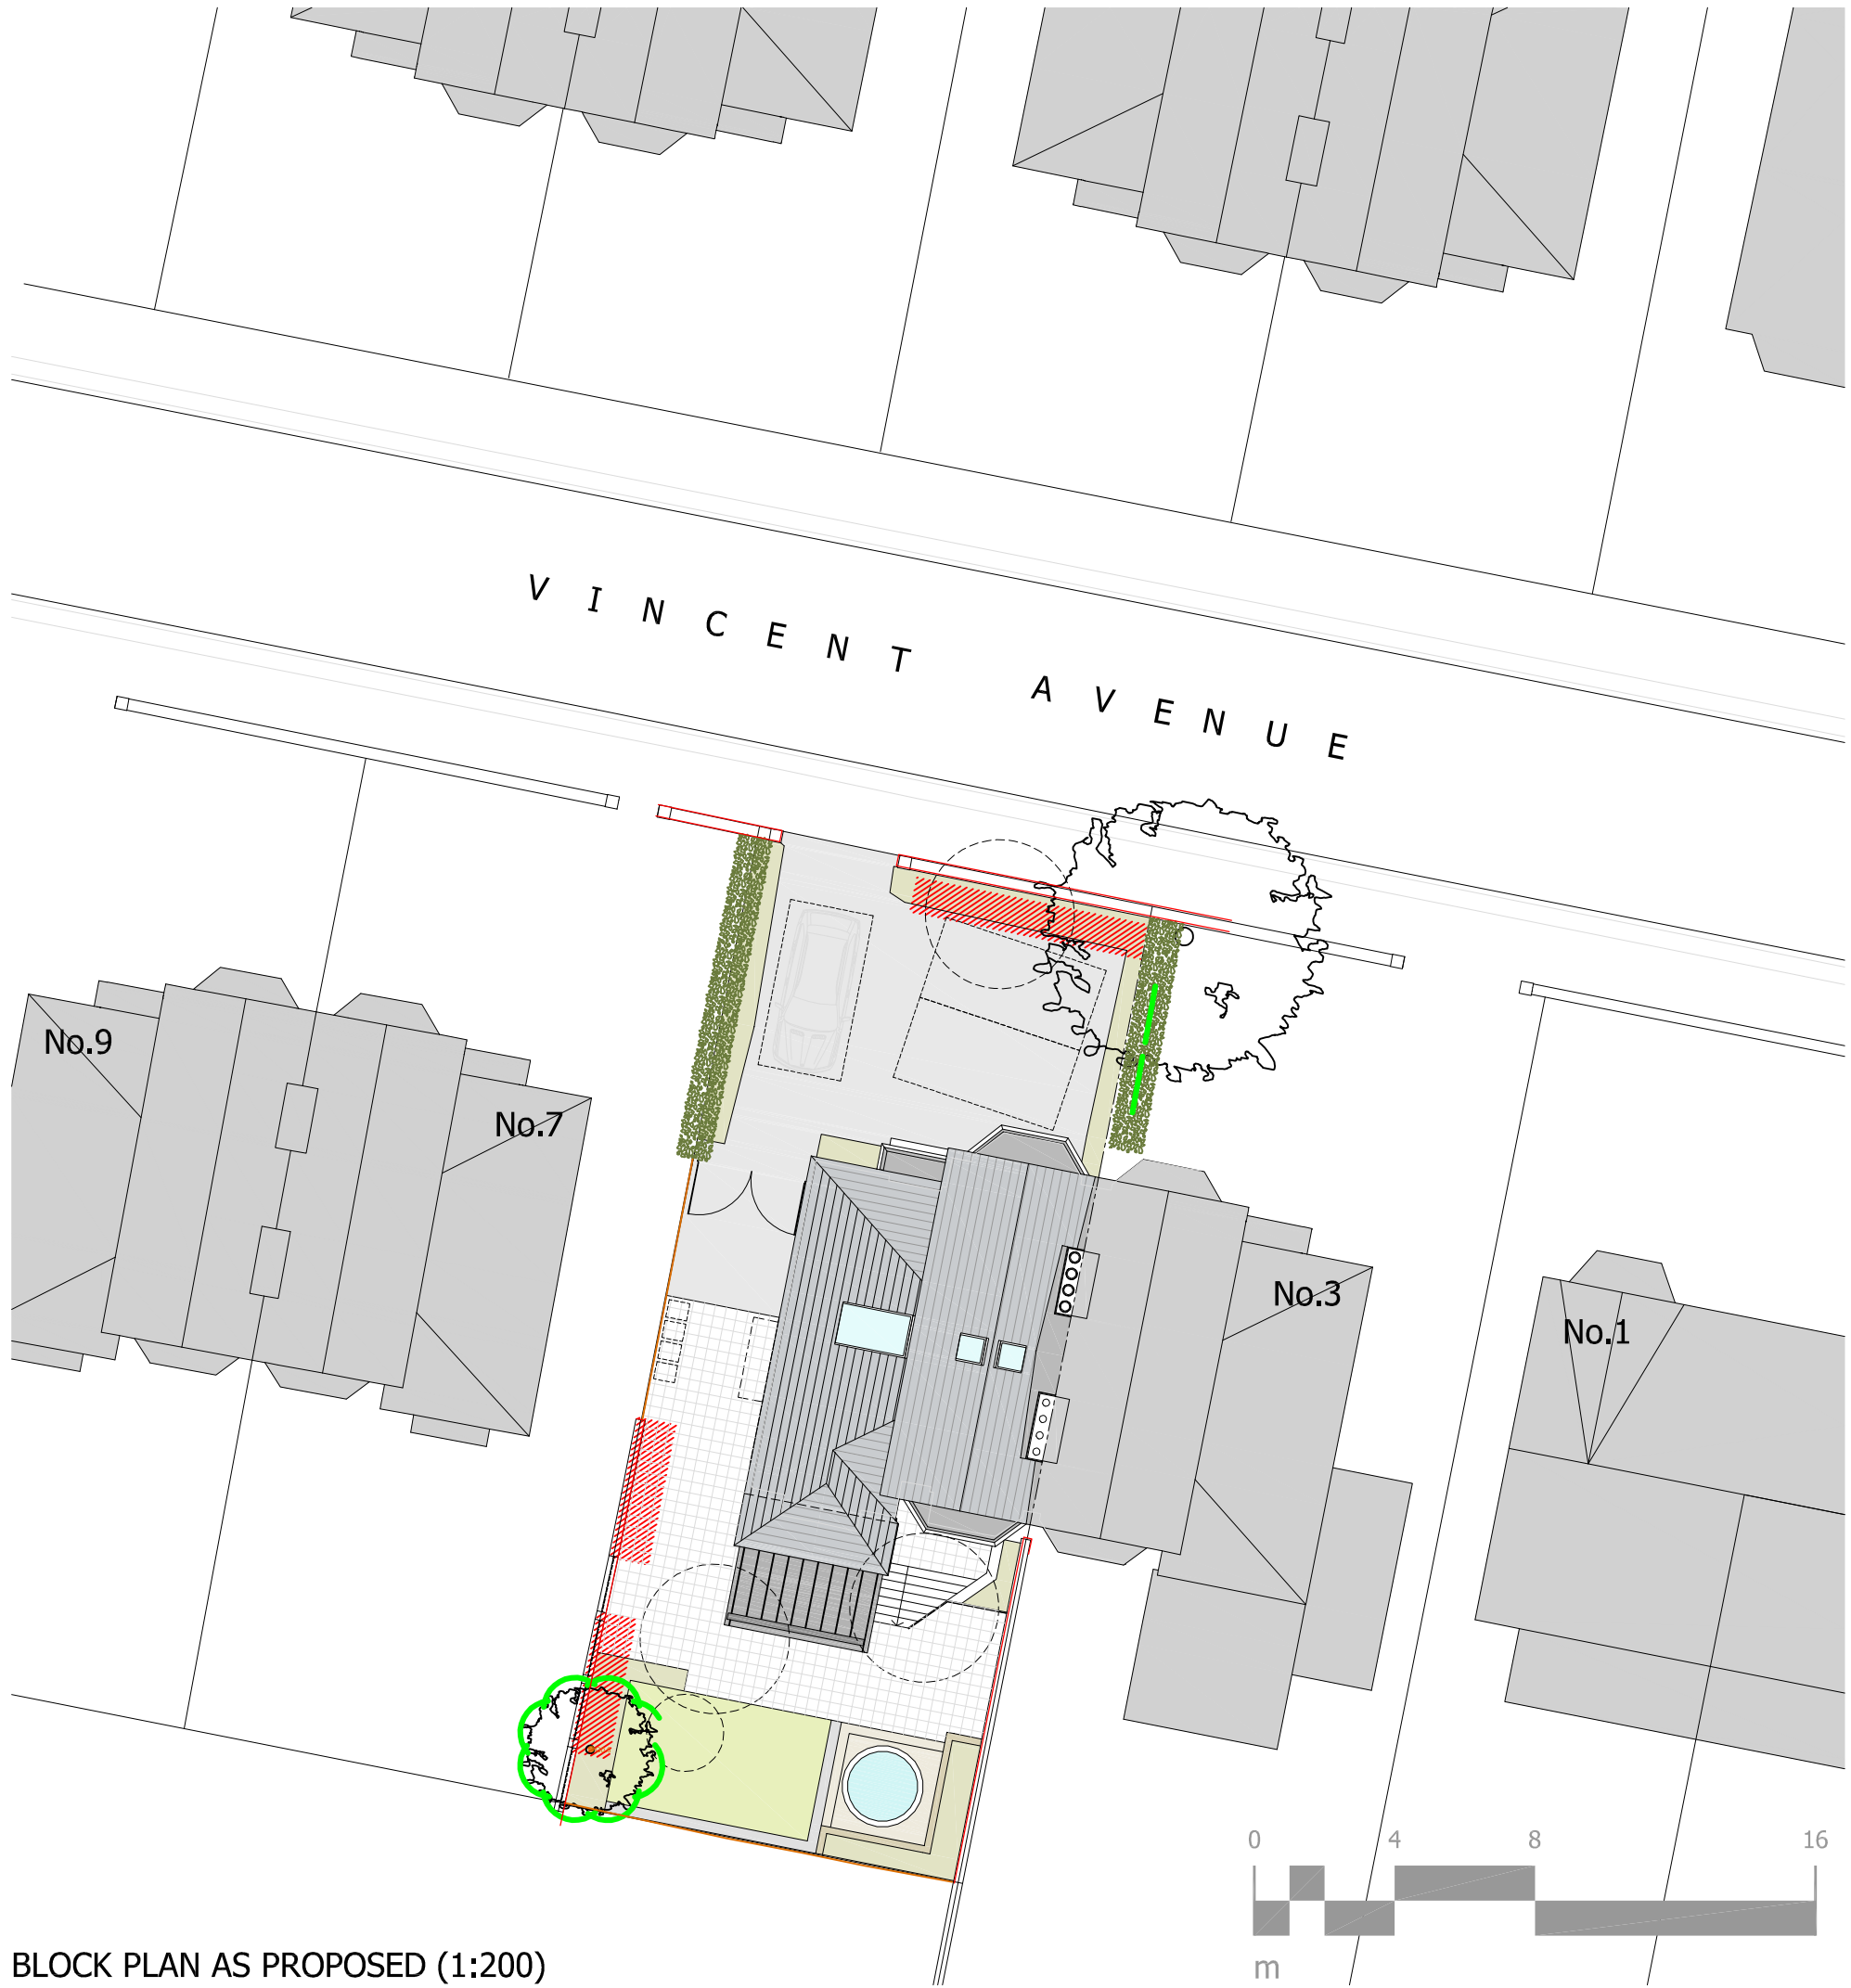

BLOCK PLAN AS PROPOSED (1:200)

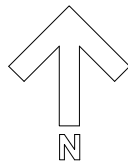

FoxleyArchitect

PAUL FOXLEY
BA (Hons) Dipl Arch (Oxford) RIBA

BROMPTON HOUSE
Keighley Rd, Laneshaw Bridge
COLNE BB8 7HR

T 01282 867137
E paul@foxleyarchitect.co.uk
www.foxleyarchitect.co.uk

© Paul Foxley 2022

REVISIONS

A: planning issue
27.06.22
B: amended planning
proposals 13.12.22

Kyle Lovett-Blackwell
Refurbishment +
Extension
5 Vincent Avenue
Chorlton-cum-Hardy

**LOCATION + BLOCK
PLANS**

DO NOT SCALE FROM DRAWINGS
SCALE 1:1250/1:200@A3

DATE JUNE 2022

JOBNO A205

DRGNO 11

REVISION B