



The use of this data by the recipient acts as an agreement of the following statements. Do not use this data if you do not agree with any of the following statements:-

All drawings are based upon site information supplied by third parties and as such their accuracy cannot be guaranteed. All features are approximate and subject to clarification by a detailed topographical survey, statutory service enquiries and confirmation of the legal boundaries.

The controlled version of this drawing should be viewed in DWF or PDF format not DWG or other formats. All prints of this drawing must be made in full colour.


Where this drawing has been based upon Ordnance Survey data, it has been reproduced under the terms of Ryder Licence No. 100000144. Reproduction of this drawing in whole or in part is prohibited without the prior permission of Ordnance Survey.

Do not scale the drawing. Use figured dimensions in all cases. Check all dimensions on site. Report any discrepancies in writing to Ryder before proceeding.

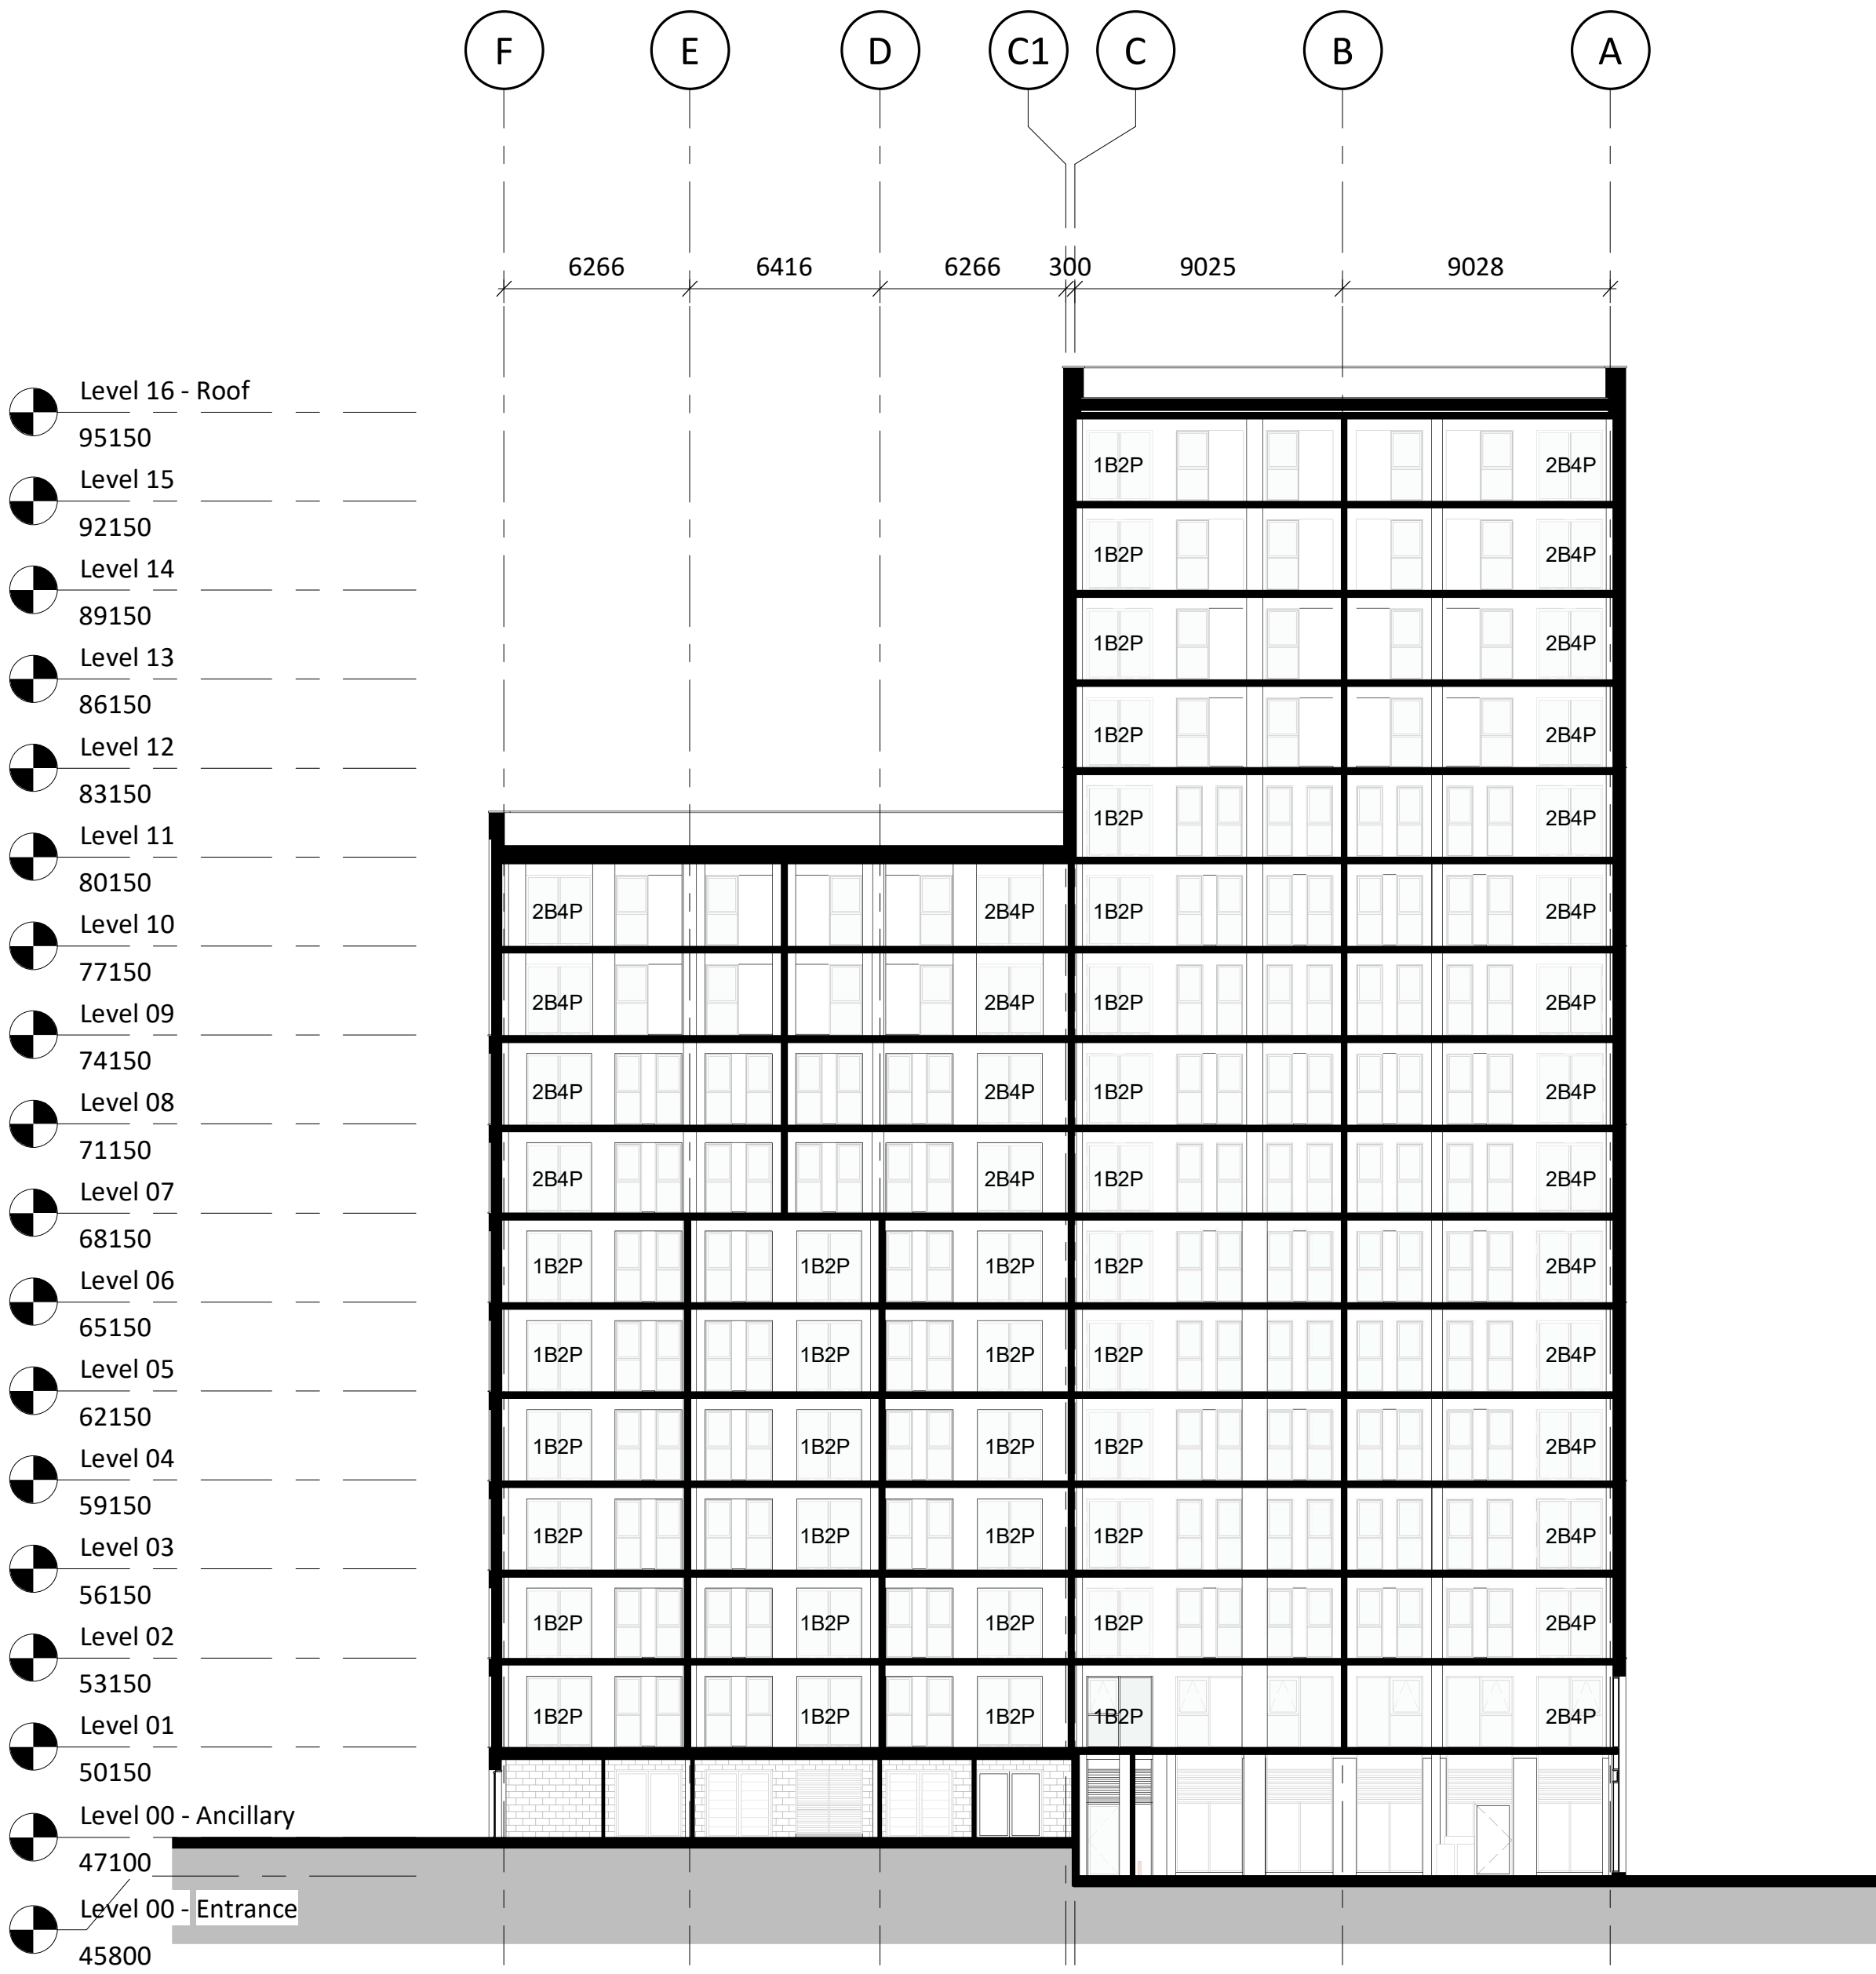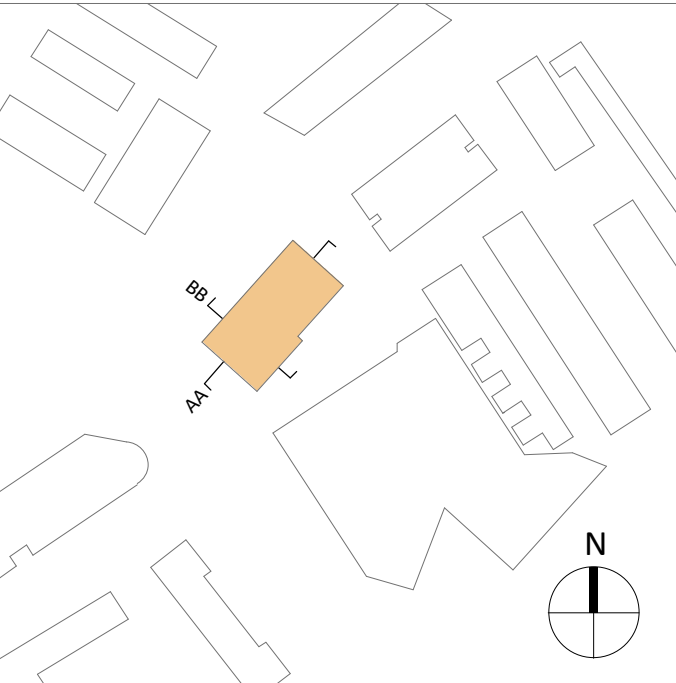

Section AA

1 : 200

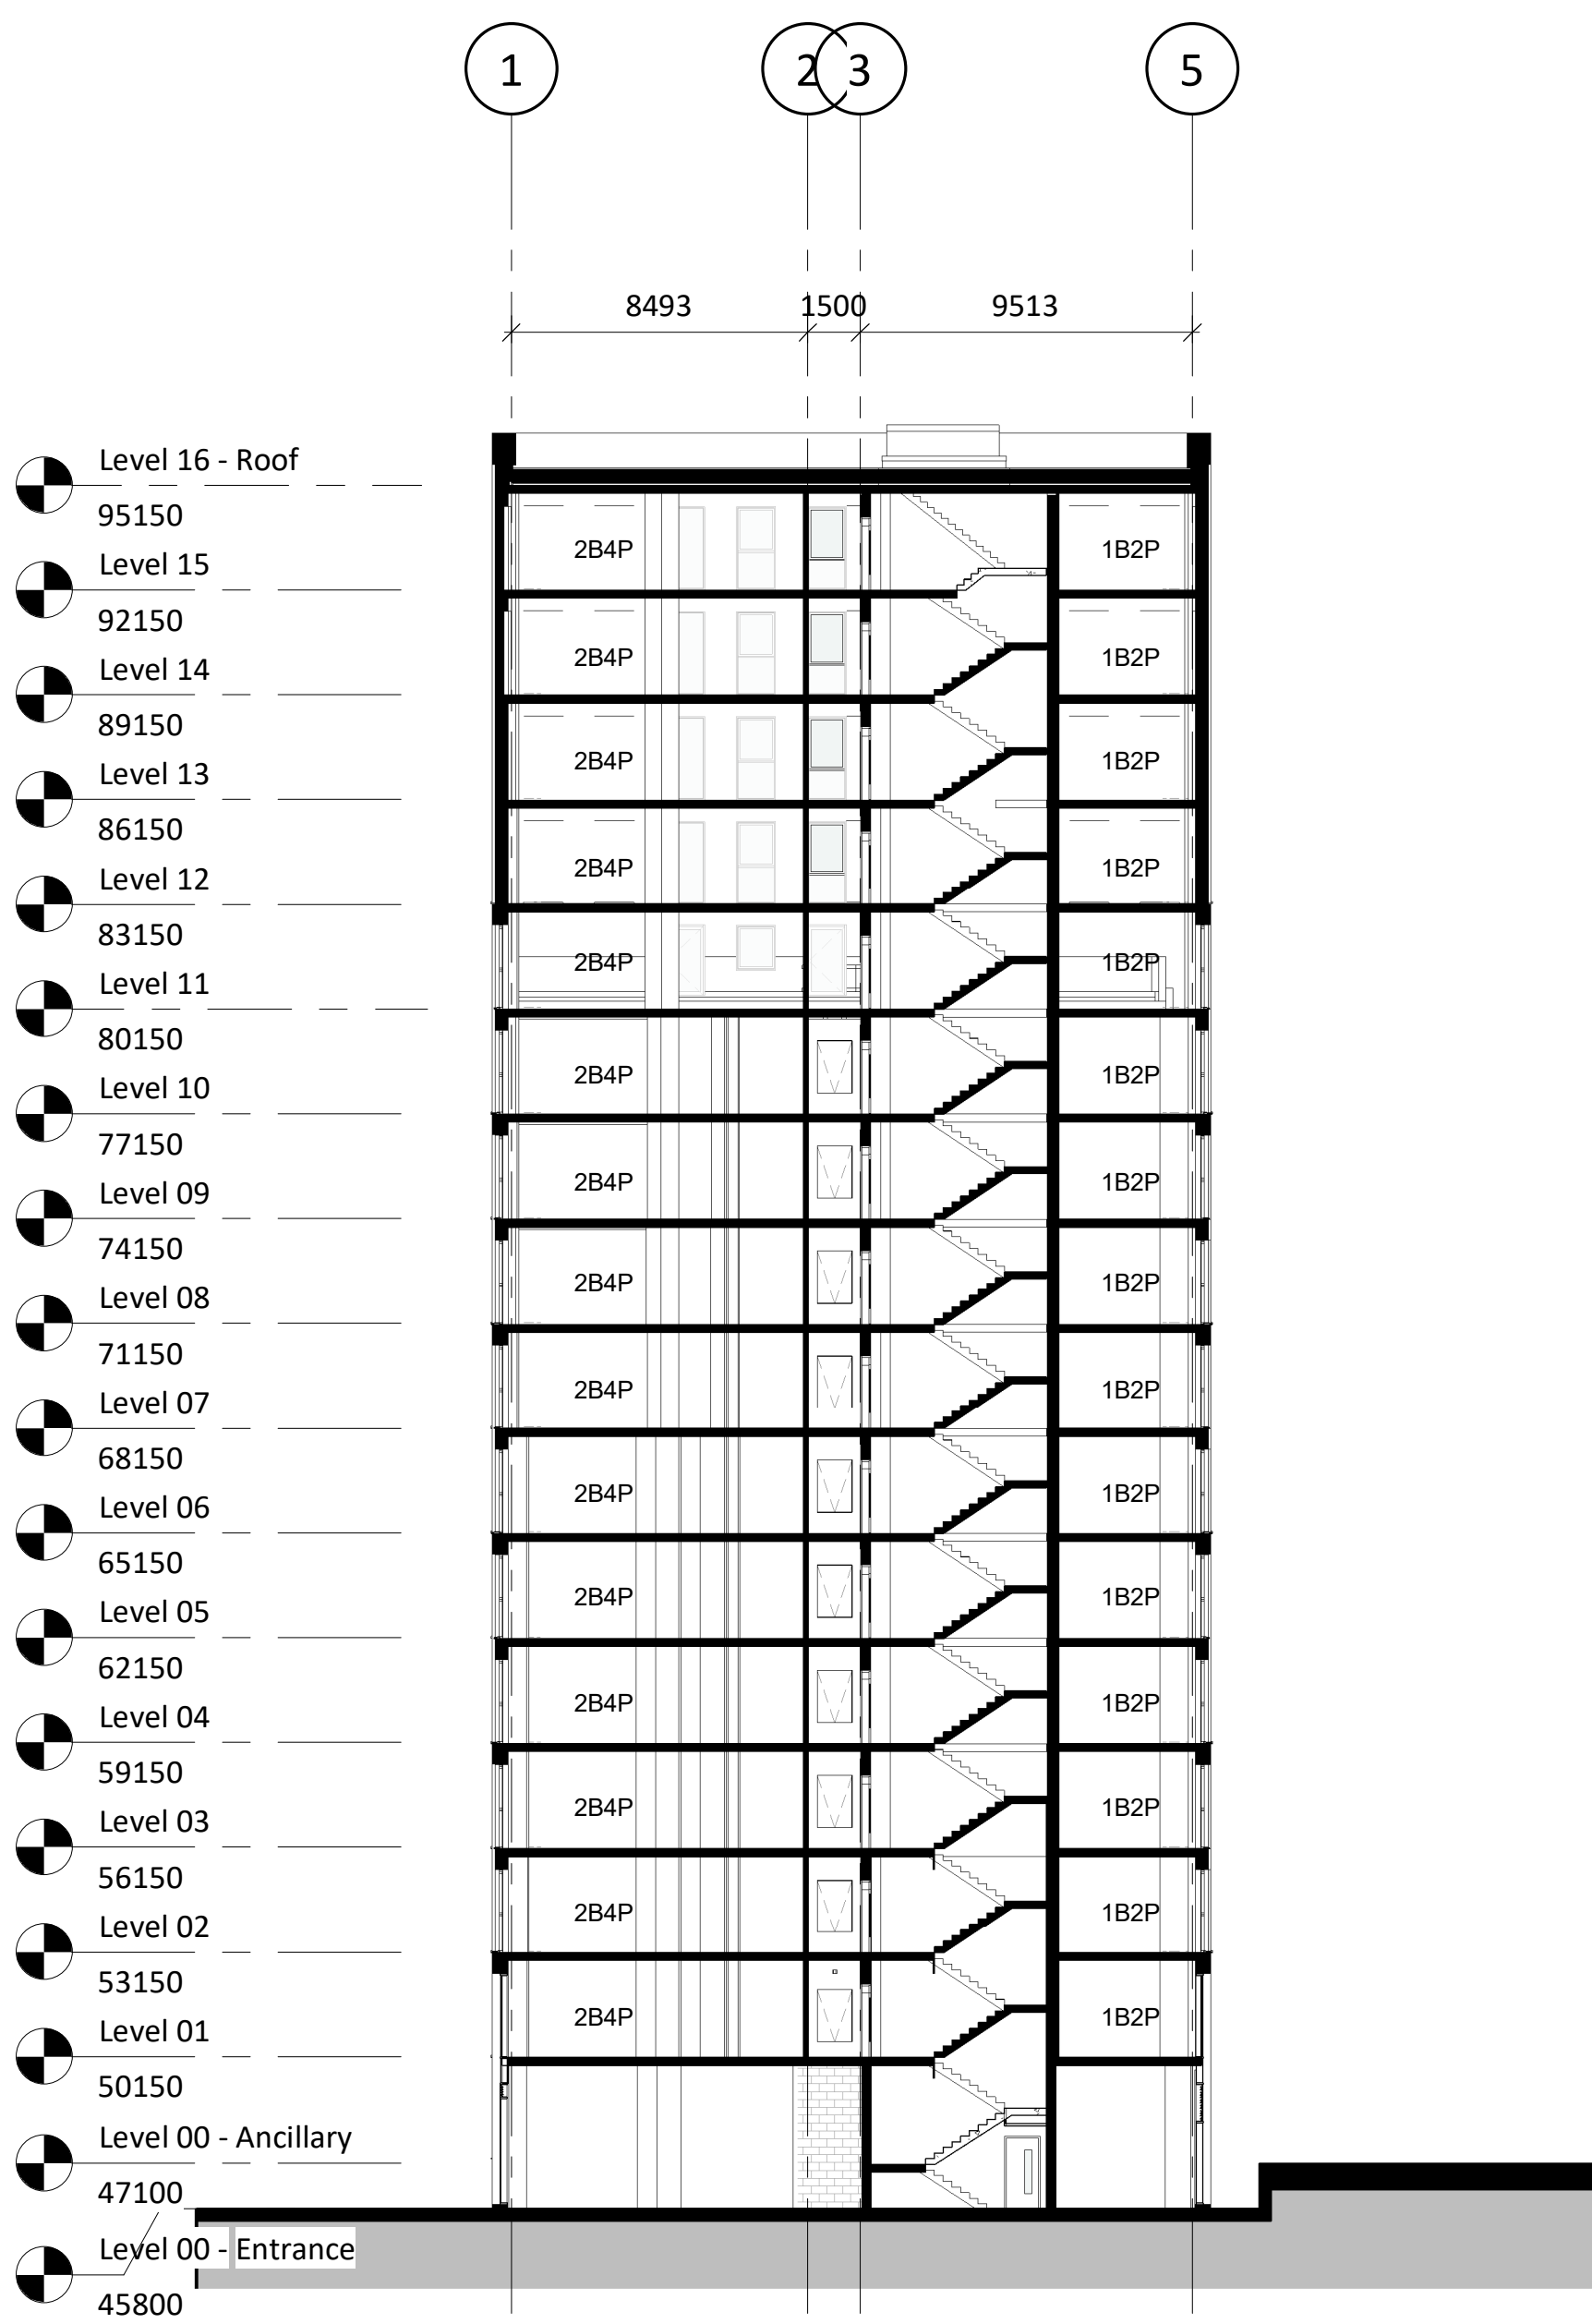

Section BB

1 : 200

Revision	Date	Drawn by	Checked by
C01	23/07/21	JST	AAL
Issued for construction			
Revision	Date	Drawn by	Checked by
P03	28/10/20	AAI	SFr
Updated in line with client comments and design development			
Revision	Date	Drawn by	Checked by
P02	19/06/20	AAI	MSm
Level dimensions amended to be consistent with ASL datum			
Revision	Date	Drawn by	Checked by
P01	05/03/20	AAI	MSm
First Issue			

Amendment
Purpose of Issue
Issued for construction
Project
Waterside Places
Islington Wharf - Phase 4
Manchester
Drawing
GA Sections

Drawing No.						
Project ID	Originator	Zone	Level	Type	Role	Number
IW4	- RYD	-00	-XX	-DR-	A	-3800
Ryder Project No.	Scale at A1	Drawn By	Status	Revision		
2791-00	1 : 200	AAI	PD	C01		