


Planting Mix									
Qty	Code	Species - Latin	Common Name	Size: Pot (Ltr)	Height (cm)	Spread (cm)	Spacing (m2)	Habit	Native?
5	Amo	<i>Acanthus mollis</i>	Bears breeches	C 10L	120	90	As shown	* Full pot, fully rooted pot	No
13	Ami	<i>Achillea millefolium</i>	White Yarrow	C 3L	90	50	As shown	* Full pot, fully rooted pot	Yes
9	As	<i>Asplenium scolopendrium</i>	Hart's Tongue Fern	C 3L	50	50	As shown	* Full pot, fully rooted pot	Yes
9	Am'R'	<i>Astrantia major 'Rubra'</i>	Great Black Masterwort	C 3L	90	60	As shown	* Full pot, fully rooted pot	No
18	Dc	<i>Deschampsia cespitosa</i>	Tufted Hair Grass	C 3L	75	75	As shown	* Full pot, fully rooted pot	Yes
12	Dp	<i>Digitalis purpurea</i>	Foxglove	C 3L	120	45	As shown	* Full pot, fully rooted pot	Yes
8	Ln	<i>Luzula nivea</i>	Snowy Wood-rush	C 3L	60	40	As shown	* Full pot, fully rooted pot	No
8	So	<i>Sanguisorba officinalis</i>	Great Burnet	C 1L	90	70	As shown	* Full pot, fully rooted pot	Yes
6	Ss	<i>Sedum spectabile 'Purple Emperor'</i>	Stonecrop	C 3L	45	45	As shown	* Full pot, fully rooted pot	No


Bulbs					
Qty	Code	Species - Latin	Common Name	Size	Native?
24	Asp	<i>Allium sphaerocephalon</i>	Round headed garlic	Grade 12+	Yes
31	Fm	<i>Fritillaria meleagris</i>	Snakes Head Fritillary	Grade 5/6	Yes
20	Ge	<i>Galanthus elwesii</i>	Giant snowdrop	Grade 6/7	No
19	Au	<i>Allium ursinum</i>	Wild Garlic	9cm pot	Yes

LOCATION PLAN

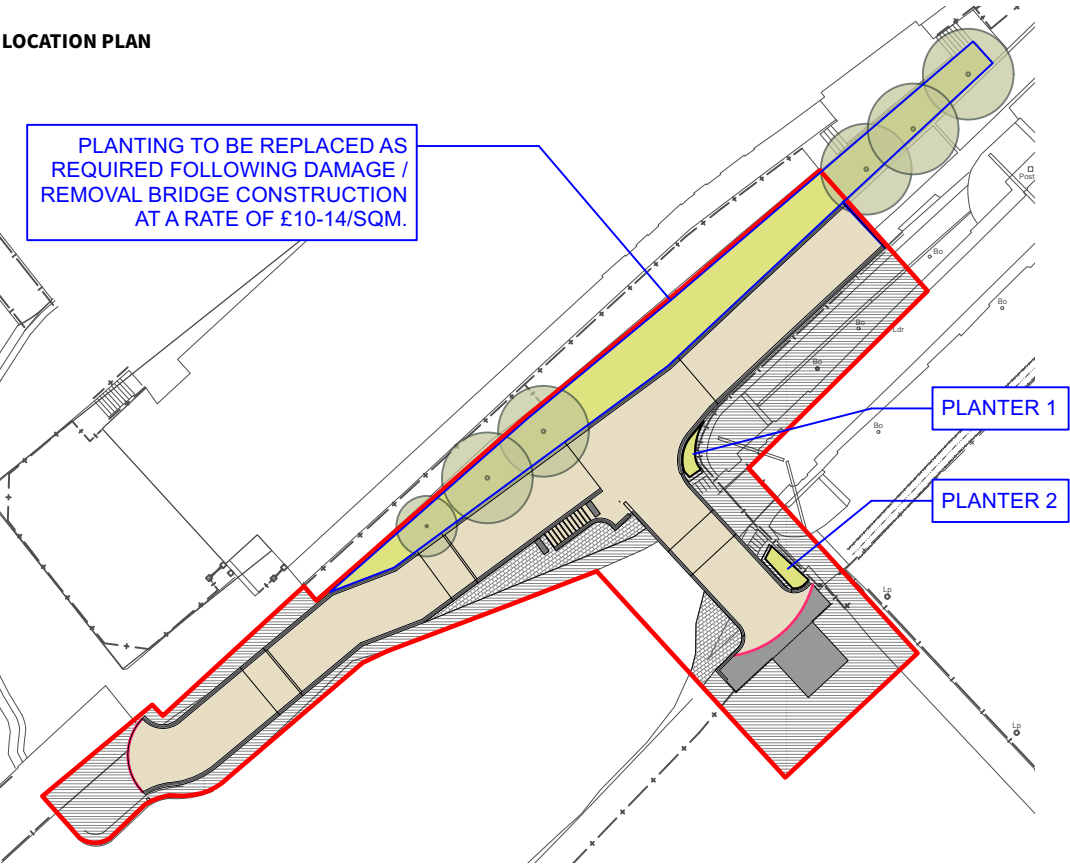


THIS DRAWING IS COPYRIGHT PROTECTED AND MAY NOT BE REPRODUCED IN WHOLE OR PART WITHOUT WRITTEN AUTHORITY FROM THE OWNER.

- NOTES:**
1. Do not scale from this drawing.
 2. Always work to noted dimensions.
 3. All dimensions are in millimetres unless otherwise stated.
 4. All setting out, levels and dimensions to be agreed on site.
 5. The dimensions of all materials must be checked on site before being laid out.
 6. This drawing must be read with the relevant specification clauses and detail drawings.
 7. Order of construction and setting out to be agreed on site.

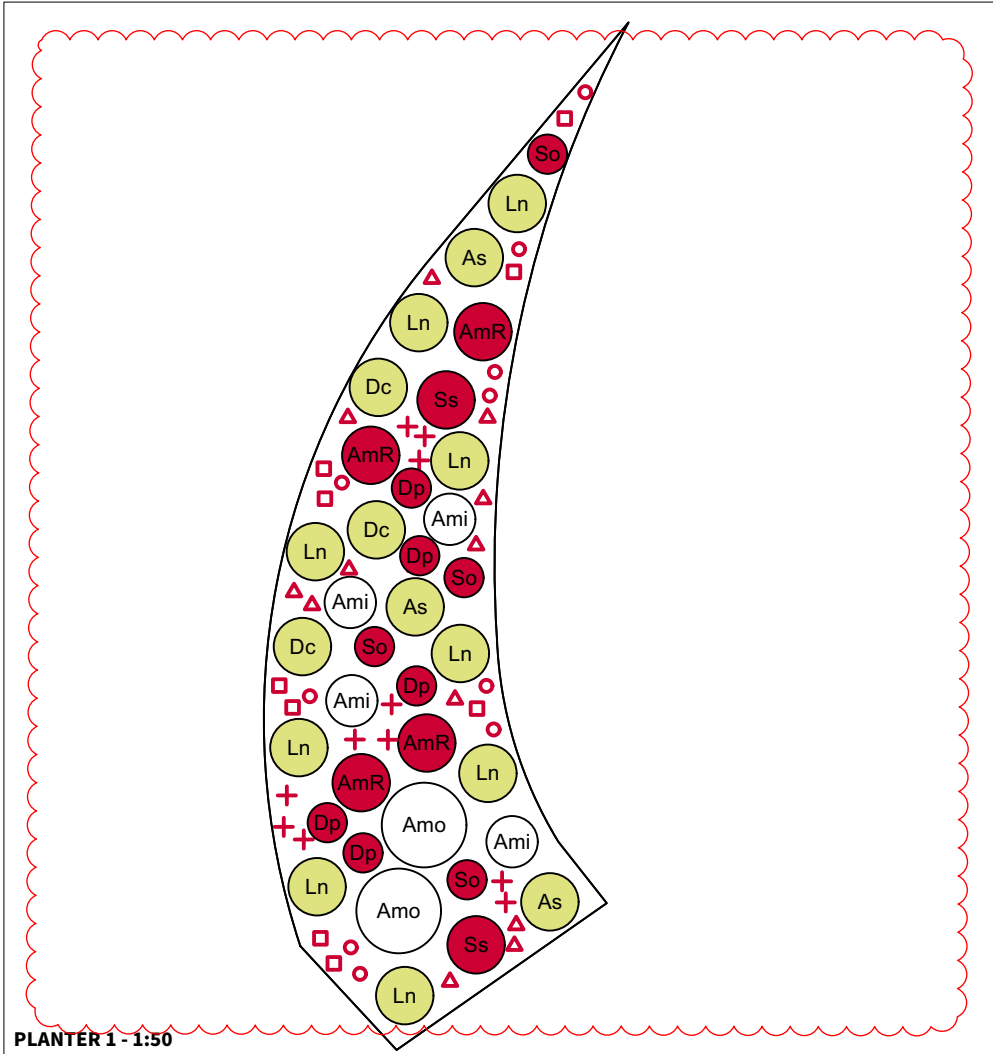

PLANTER 1 - 1:50

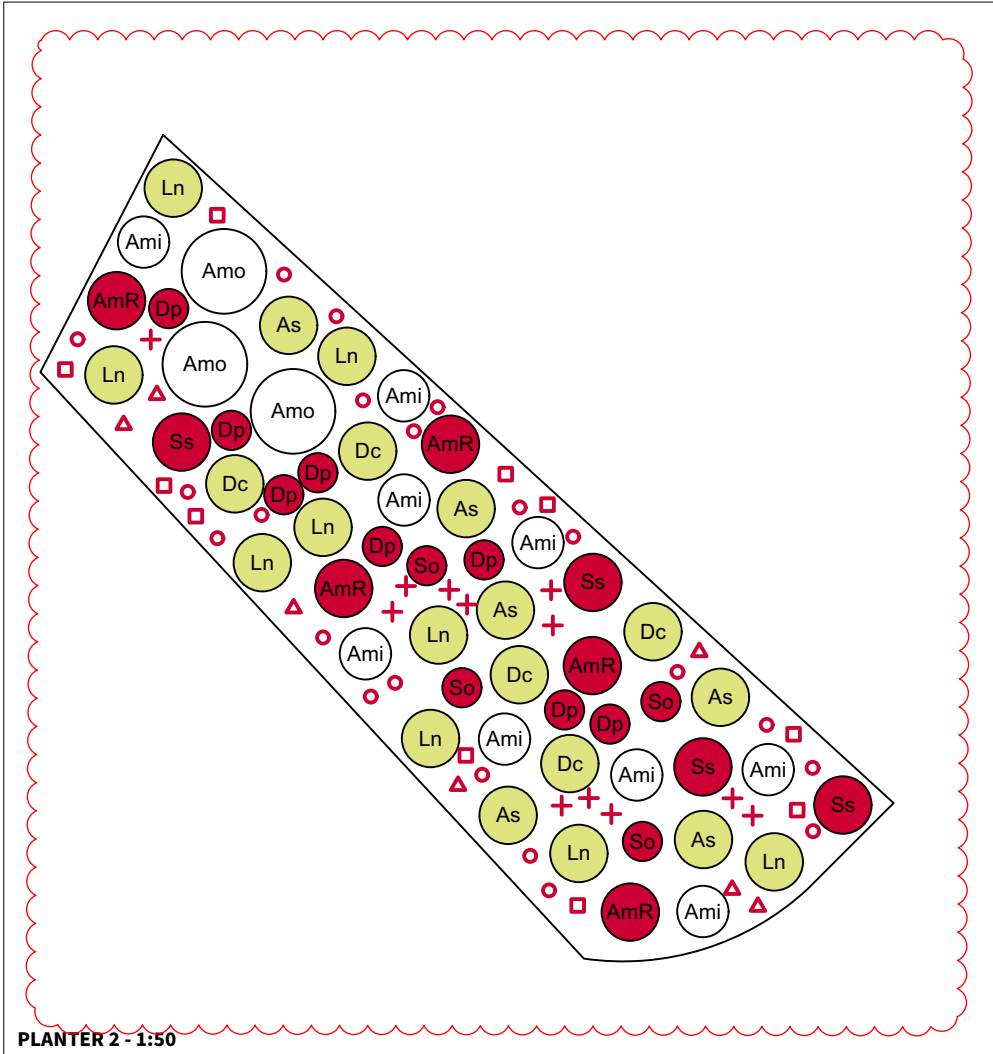

PLANTER 2 - 1:50

KEY

- Perennials**
- Amo *Acanthus mollis*
 - Ami *Achillea millefolium*
 - As *Asplenium scolopendrium*
 - AmR *Astrantia major 'Rubra'*
 - Dc *Deschampsia cespitosa*
 - Dp *Digitalis purpurea*
 - Ln *Luzula nivea*
 - Ss *Sedum spectabile 'Purple Emperor'*
 - So *Sanguisorba officinalis 'Red Thunder'*
- Bulbs**
- + *Allium sphaerocephalon*
 - *Allium ursinum*
 - *Fritillaria meleagris*
 - ▲ *Galanthus elwesii*

D2-P02	08-12-22	Tender update	TF	AM
D2-P01	21-10-22	Tender	TF	AM
Revision	Date	Description	Drawn	Apprvd.

Planit I.E. Limited
E: info@planit-ie.com W: planit-ie.com
MANCHESTER
2 Back Grafton St., Altrincham, WA14 1DY
T: 0161 928 9281
LEEDS
No.1 Aire Street, Leeds Station, Leeds, LS1 4PR
T: 0113 824 6413
LIVERPOOL
Tempest 5.3, 12 Tithebarn Street, Liverpool, L2 2DT
T: 0151 363 1230
LONDON
Unit 6 Waterside, 44-48 Wharf Road, London, N1 7UX
T: 0207 253 5678
STANDISH
Standish Gatehouse, Stonehouse, Gloucestershire, GL10 3BZ
T: 0145 360 7080

Client Manchester City Council

Project Islington Cycle Bridge
Lock No. 3

Drg Title Planting Plan and Schedule

Created on 19-10-22 Created by TF Approved by AM

Scale 1:50 Size A3 Workstage Stage 4

Drg No. ICB-PLA-00-00-DR-L-2001 Suitability D2 Revision P02