


NOTES			
- The creative content/information contained herein is confidential. It is the intellectual property of Jennor UK LTD and any use and/or reproduction is expressly prohibited without our approval. - All dimensions are in millimeters unless otherwise stated. - This drawing shall be read in conjunction with the project specifications and all other contract documentation. - Do not scale this drawing - Check all dimensions on site.			

Site Location

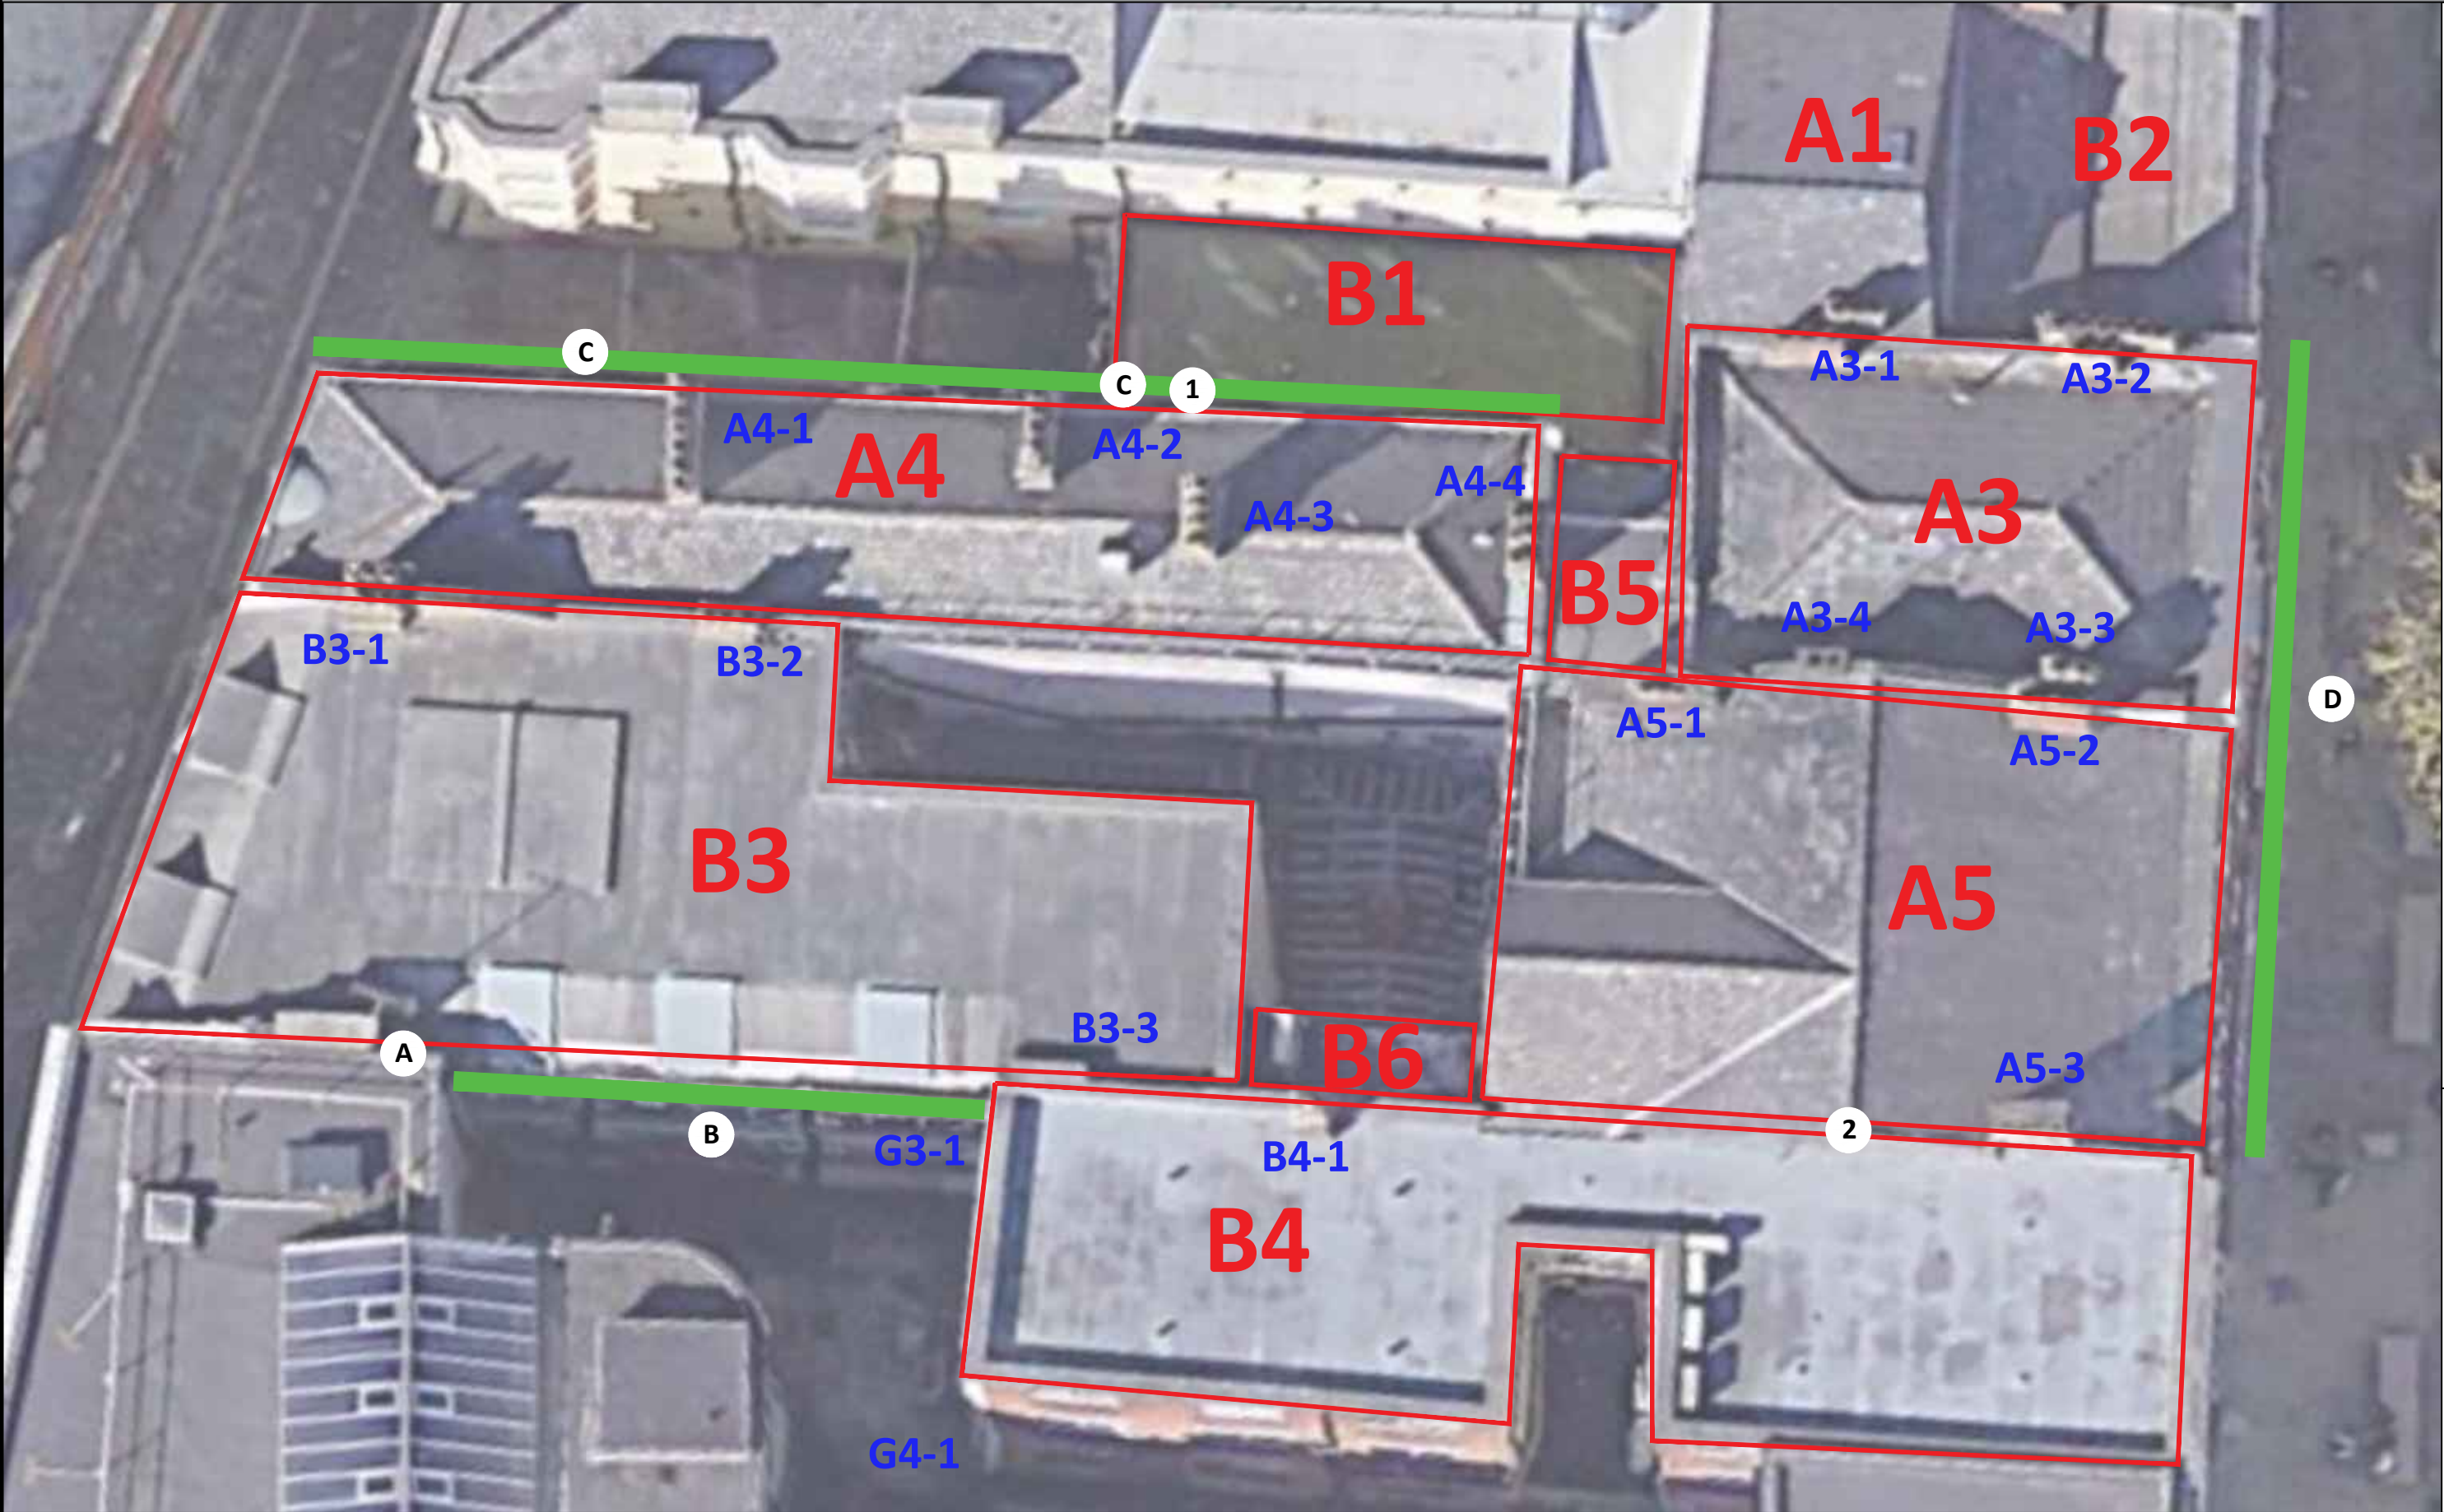



KEY	
	Roofing Works
A1-A5 B1-B5	Roofing Locations
A3-A5 B3-B4	Chimney Locations
	Hatch Opening One - Access onto Roof B1
	Hatch Opening Two - Access through Roof A5 onto B4
	Repoint Brickwork
	Gutter Lining
	Window Replacement
	External Decorations

SPECIFICATION

DOORS: Hardwood Door, Frame and Arcs Painted with Dulux Weathershield

SATIN IRONMONGERY: Mortice lock

Hatch Opening Locations

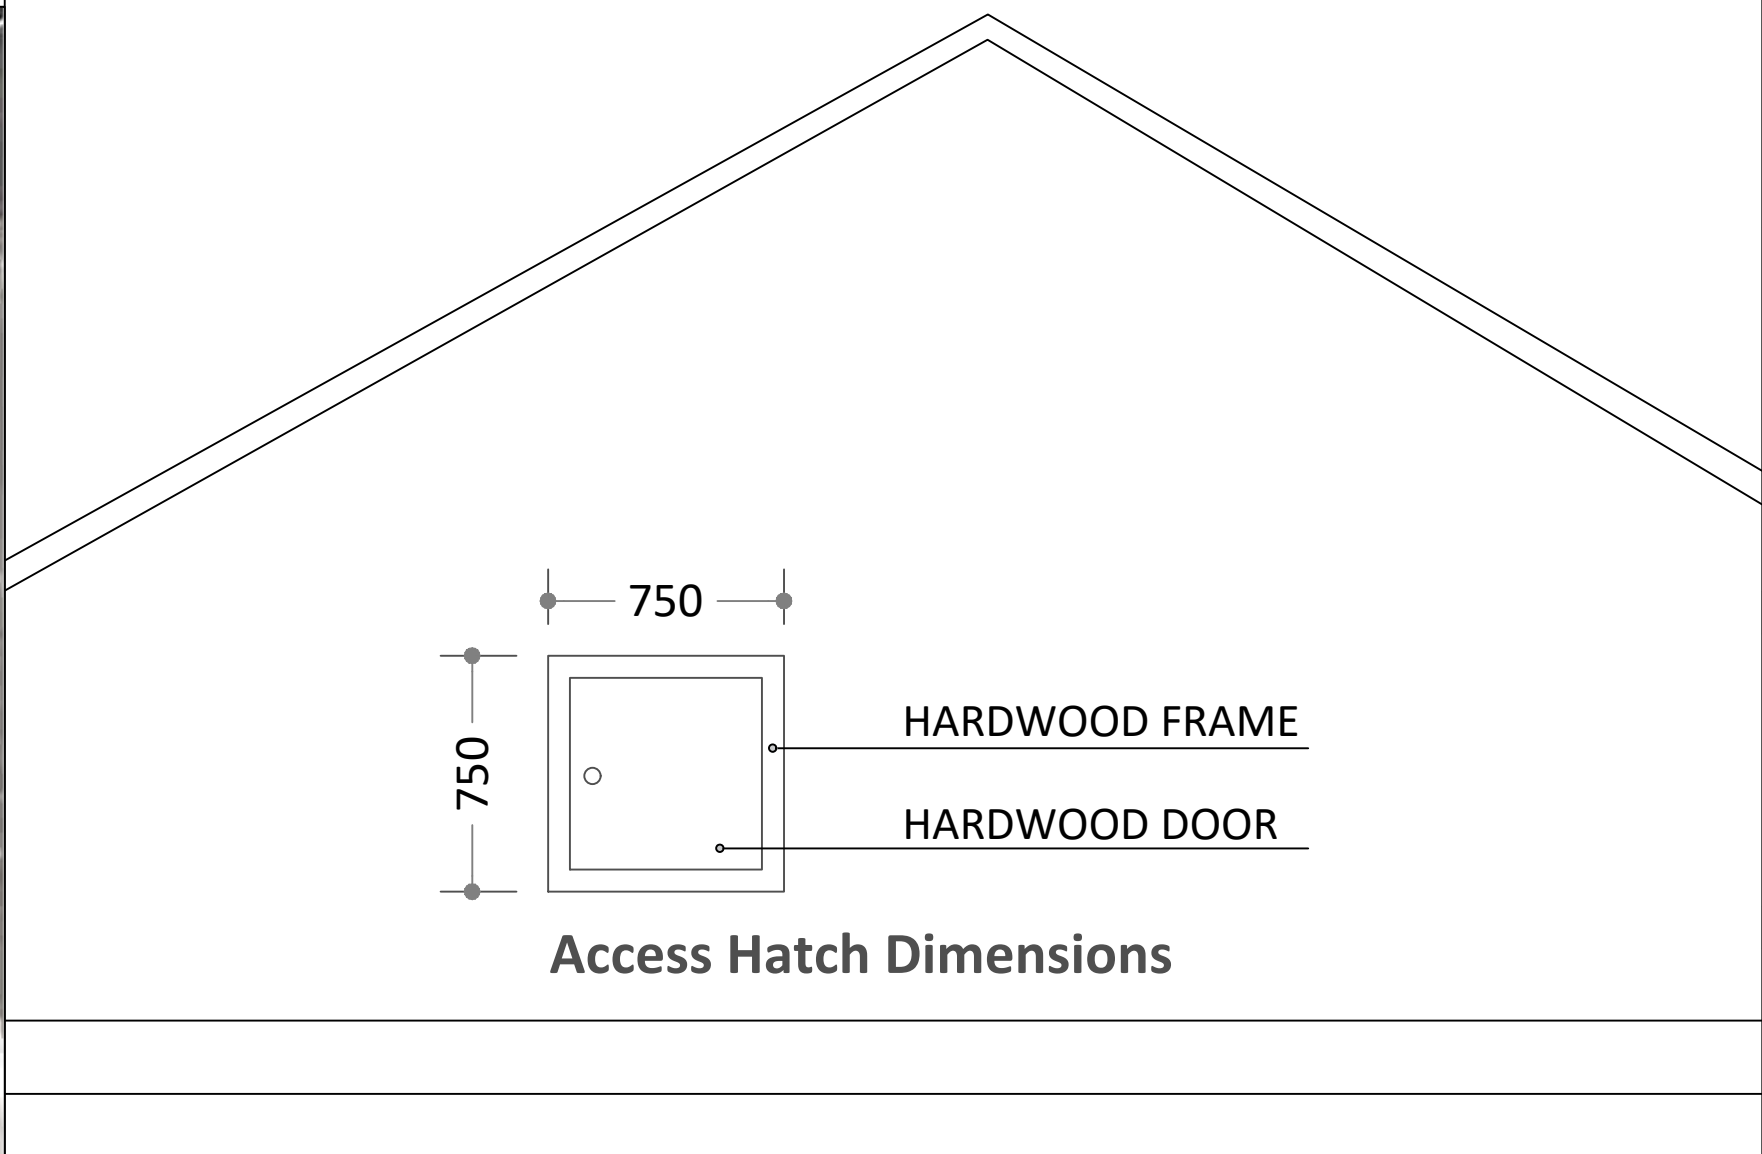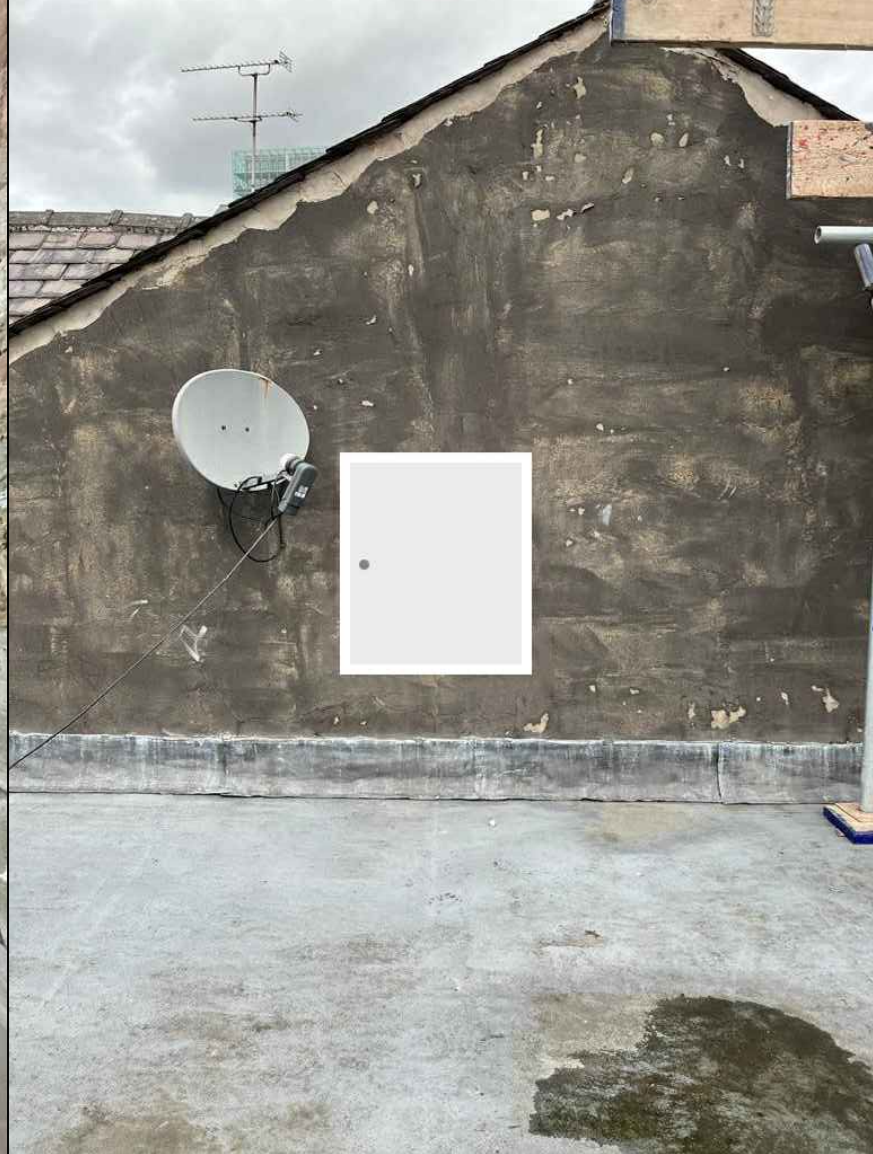

Jennor
Inspiring Workplaces

Jennor UK Ltd
Unit 3 Puma Court, Kings Business Park, Knowsley, L34 1PJ
t 01744 730717 f 01744 759657 www.jennor.co.uk

CLIENT
Cushman & Wakefield

PROJECT
12-20 St Ann's Square Manchester M2 7HG

DRAWING
Roofing Works Drawing

DRAWING NO.	PROJECT NO.	REVISION
100	MM131	---
SCALE	DATE	DRAWN BY
NTS@ A1	15.11.22	KMCK

Opening One -
External View

Opening One -
Internal View -
Access onto Roof B1

Opening Two -
External View

Opening Two -
Internal View -
Access onto Roof A5 to B4

Lintels

1100mm Concrete Length of lintel
100mm x 100mm Thickness