

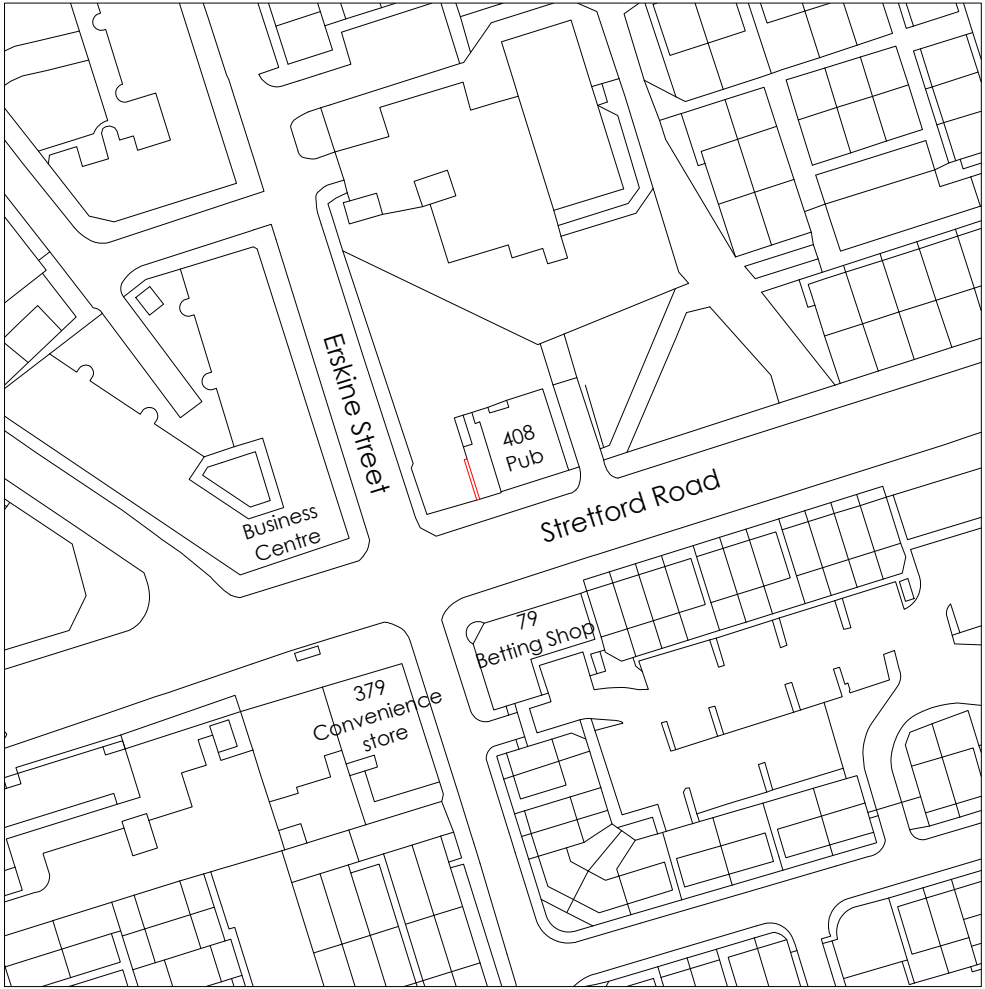


Appendix 2:

Application 135312/AOH/2022 Submission Plans

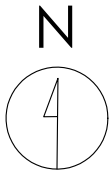

Crown copyright and database rights (2021) OS (100063368)

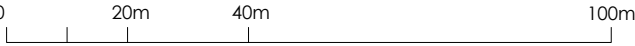

Title
Site Location Plan

Address
408 Stretford Road, Hulme,
Manchester, M15 4AE



Client

Job No.	Issued
011-0203-6622	10/10/22


Scale
1:1250 @ A3

Key
1. Site Boundary

All information is to be checked on site for accuracy and fit. Only drawings with WD status with the most recent revision are to be used for construction.

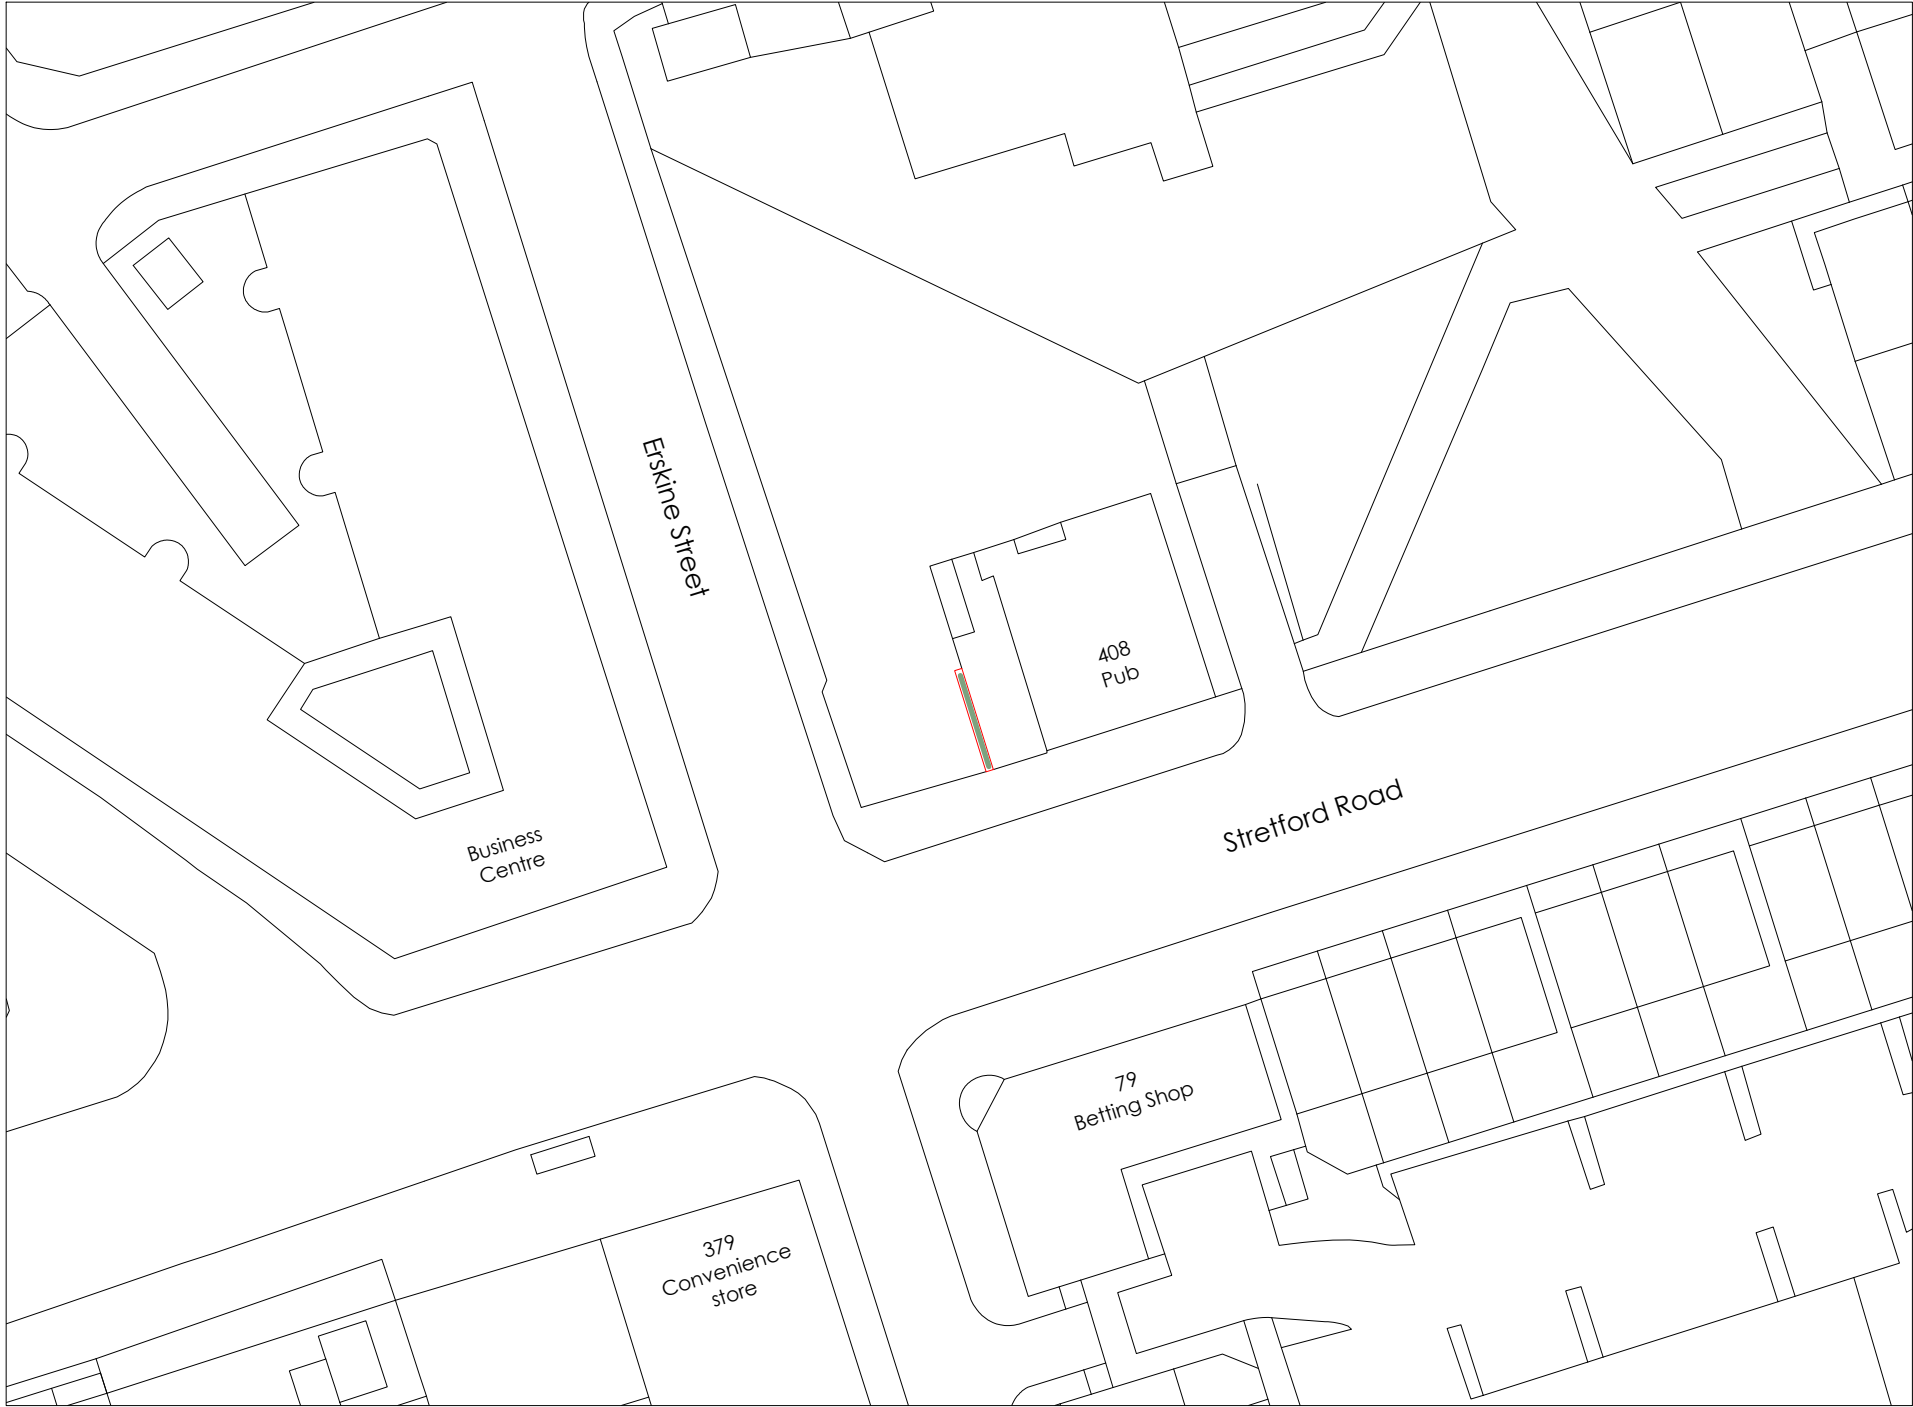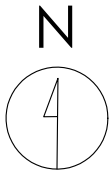

Crown copyright and database rights (2021) OS (100063368)

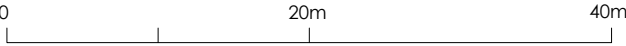

Title
Existing Site Plan

Address
408 Stretford Road, Hulme,
Manchester, M15 4AE

Client



Job No. 011-0203-6622
Issued 10/10/22

Scale
1:500 @ A3


Key

- 1. Site Boundary
- 2. Existing Advertising Panel to be removed

All information is to be checked on site for accuracy and fit. Only drawings with WD status with the most recent revision are to be used for construction.

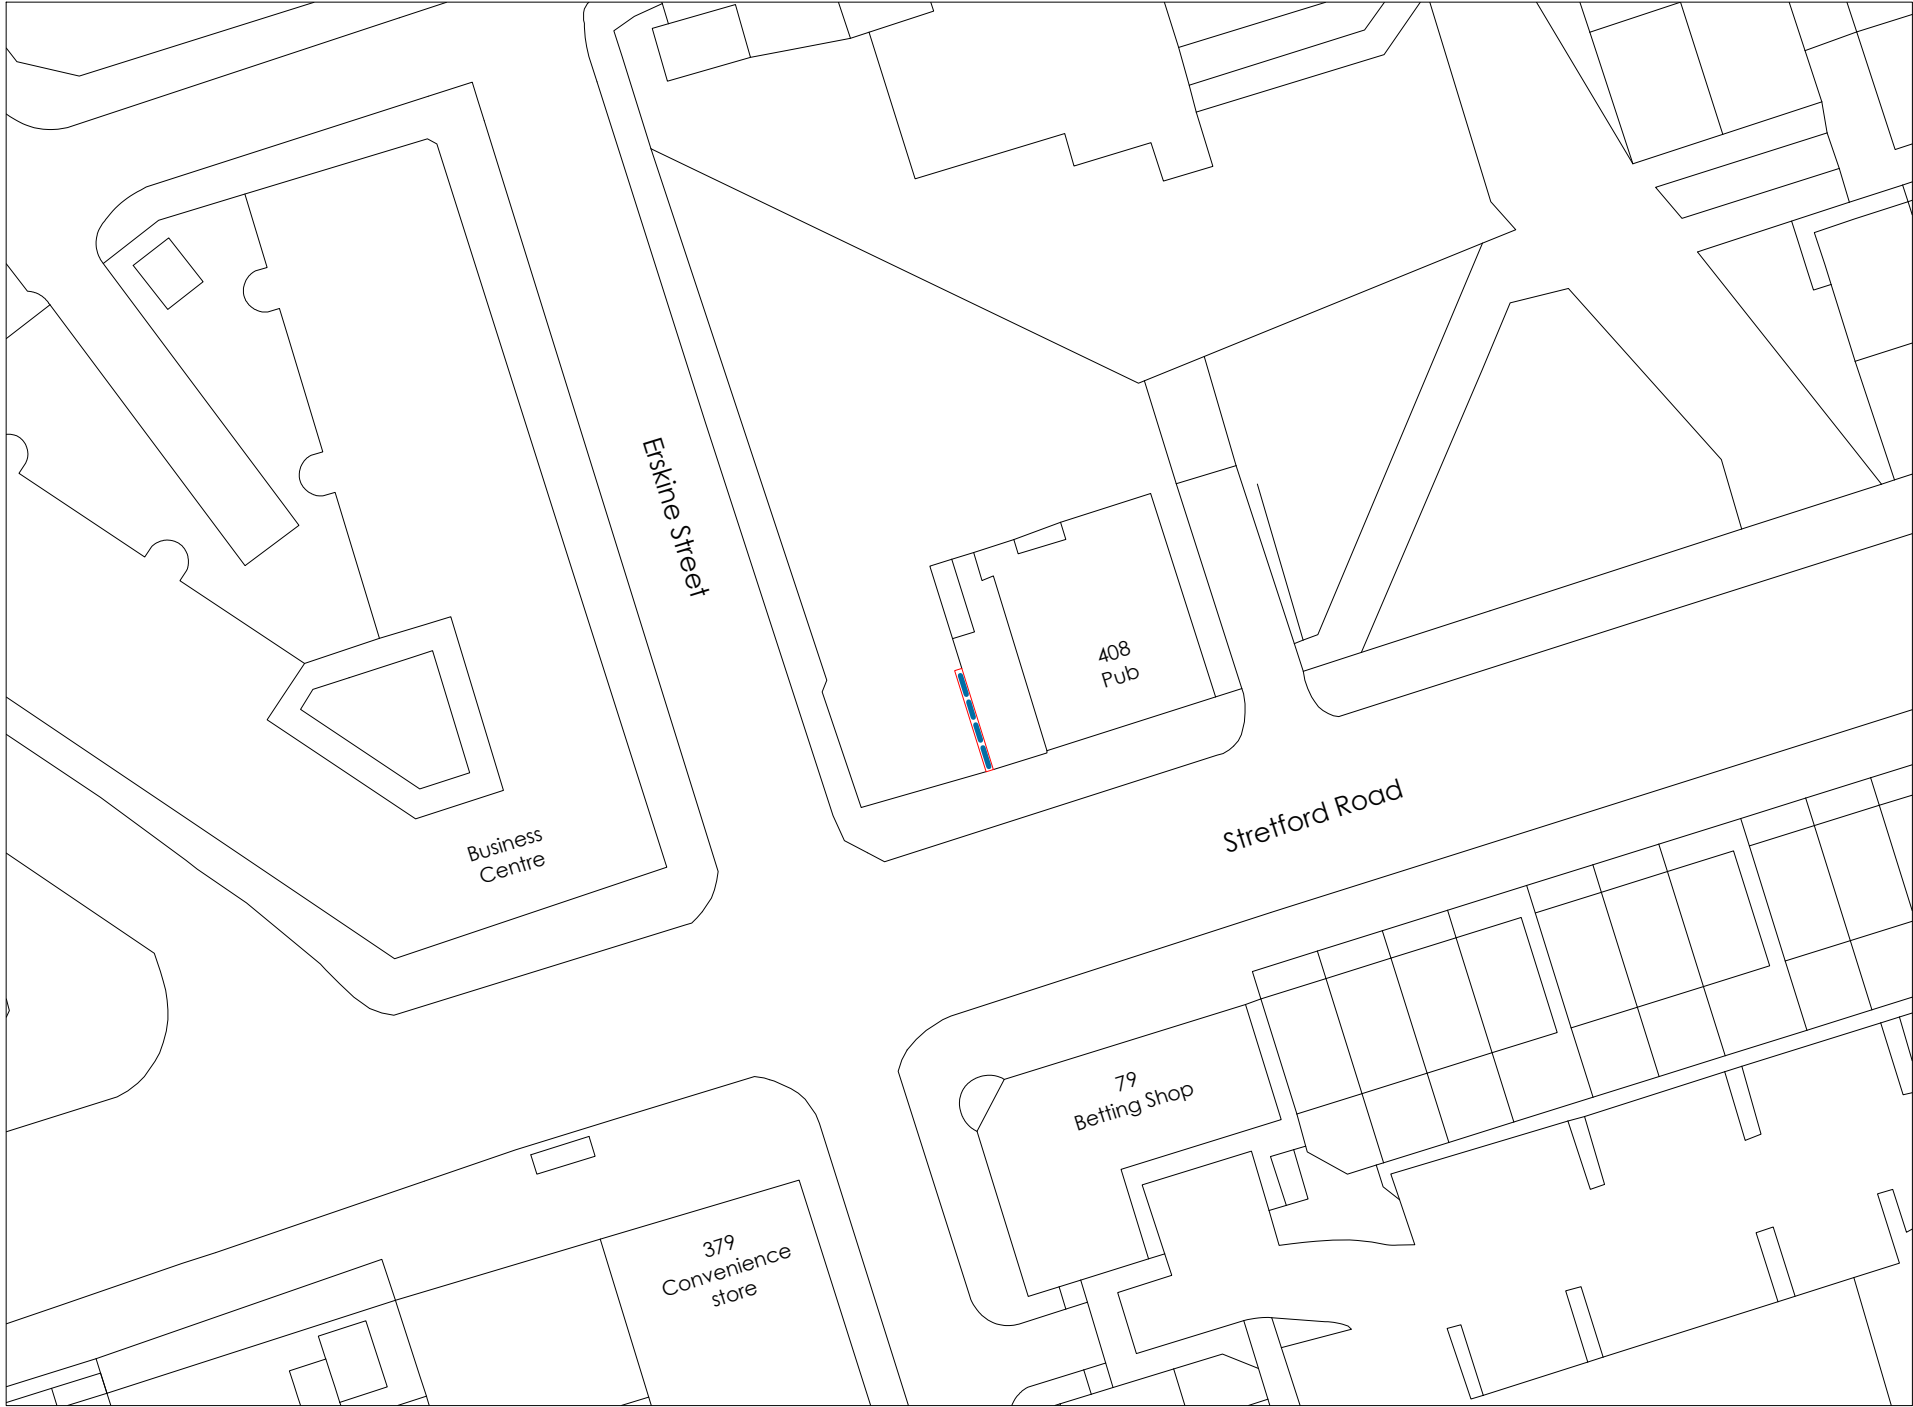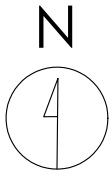

Crown copyright and database rights (2021) OS (100063368)

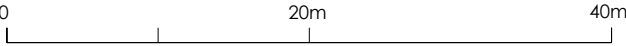

Title
Proposed Site Plan

Address
408 Stretford Road, Hulme,
Manchester, M15 4AE


Client

Job No. 011-0203-6622 **Issued** 10/10/22


Scale
1:500 @ A3

Key
1. Site Boundary
2. Proposed Digital Display

All information is to be checked on site for accuracy and fit. Only drawings with WD status with the most recent revision are to be used for construction.

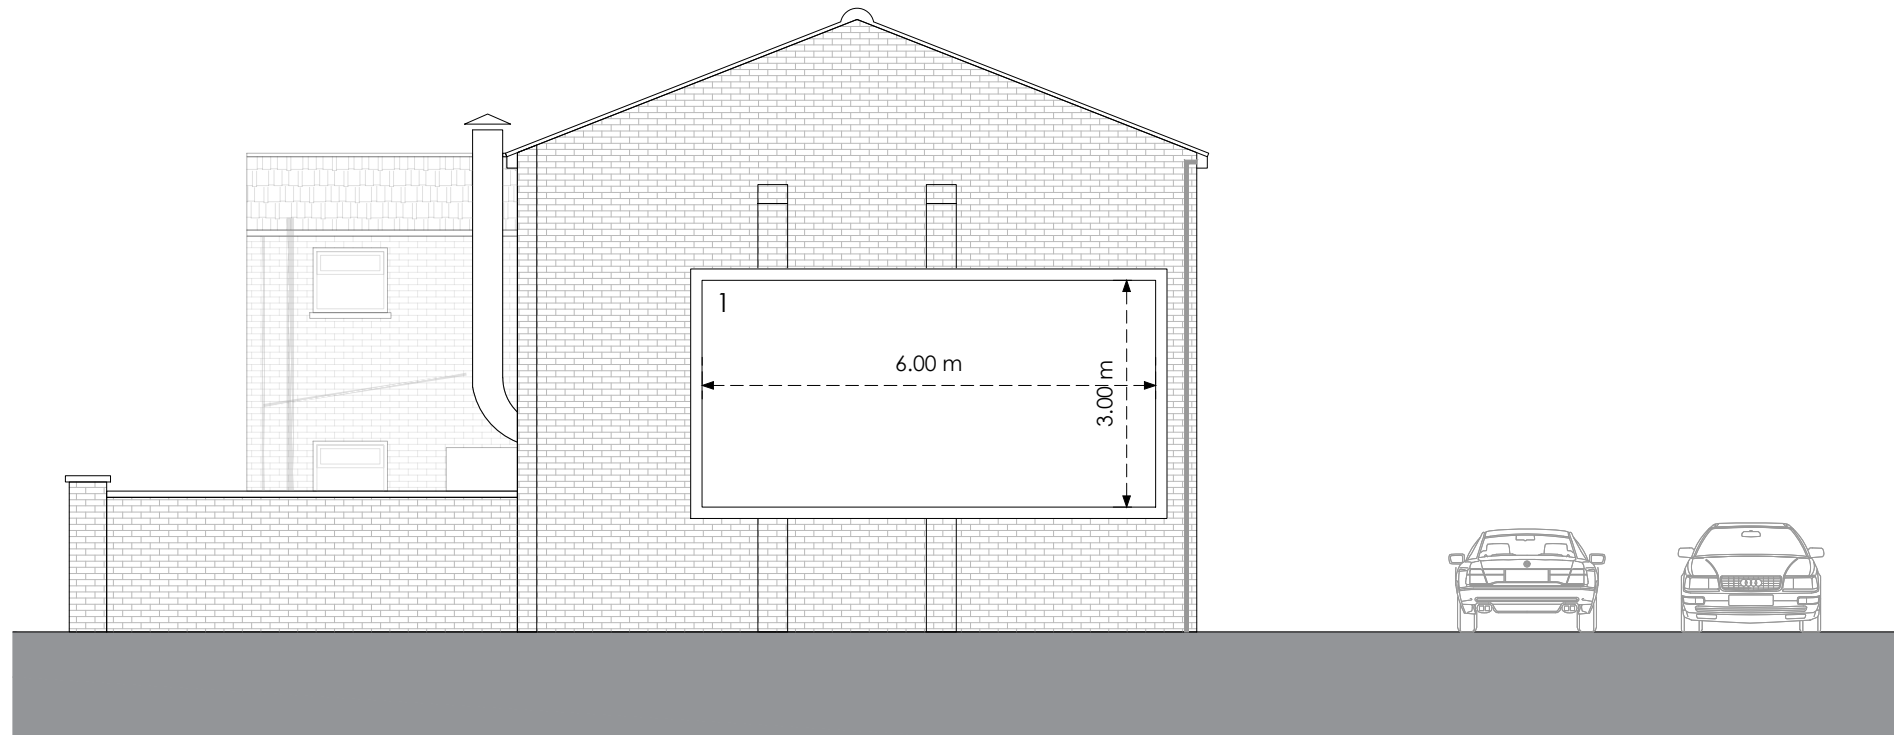


Front

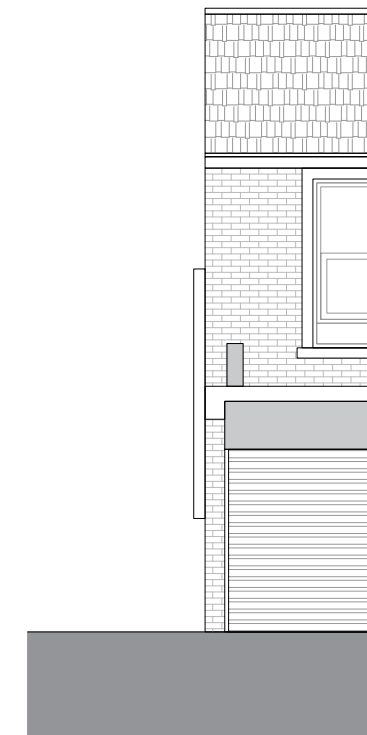


Side

Existing

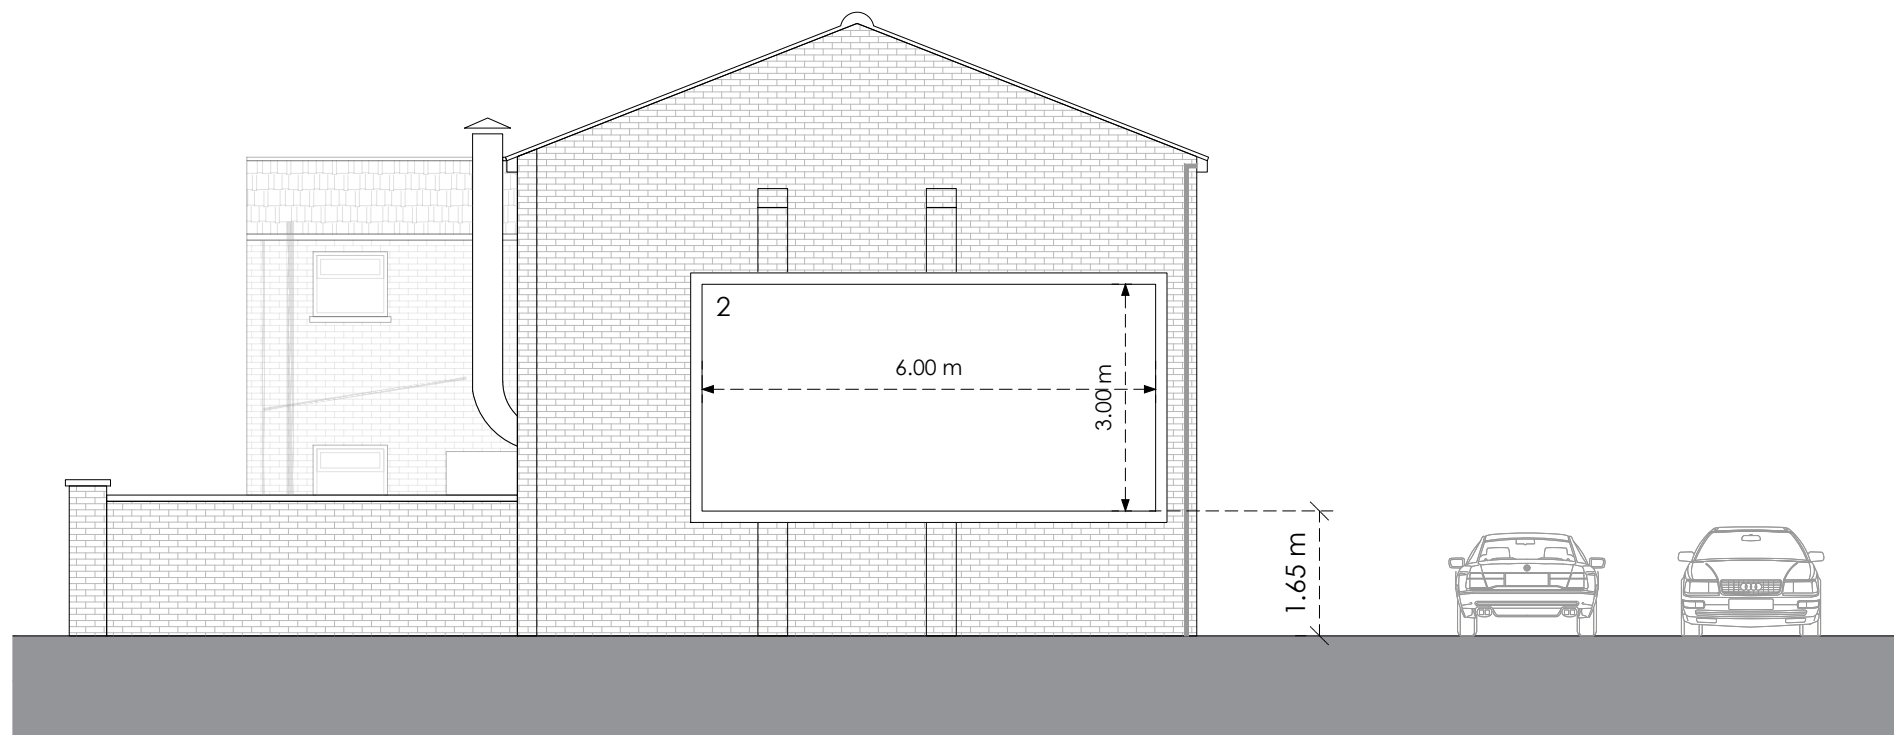

Front

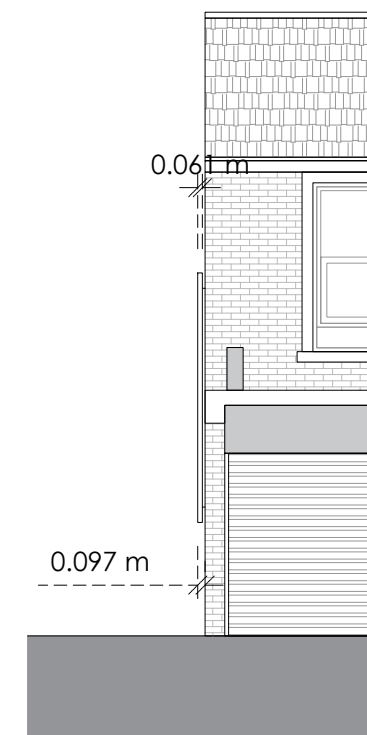

Side

Proposed

0 4m 8m

Title
Existing and Proposed Elevations

Address
408 Stretford Road, Hulme,
Manchester, M15 4AE

Client

Job No. 011-0203-6622 **Issued** 10/10/22

Scale
1:100 @ A3

- Key**
- Existing Advertising Panel to be removed
 - Proposed Digital Display

All information is to be checked on site for accuracy and fit. Only drawings with WD status with the most recent revision are to be used for construction.