



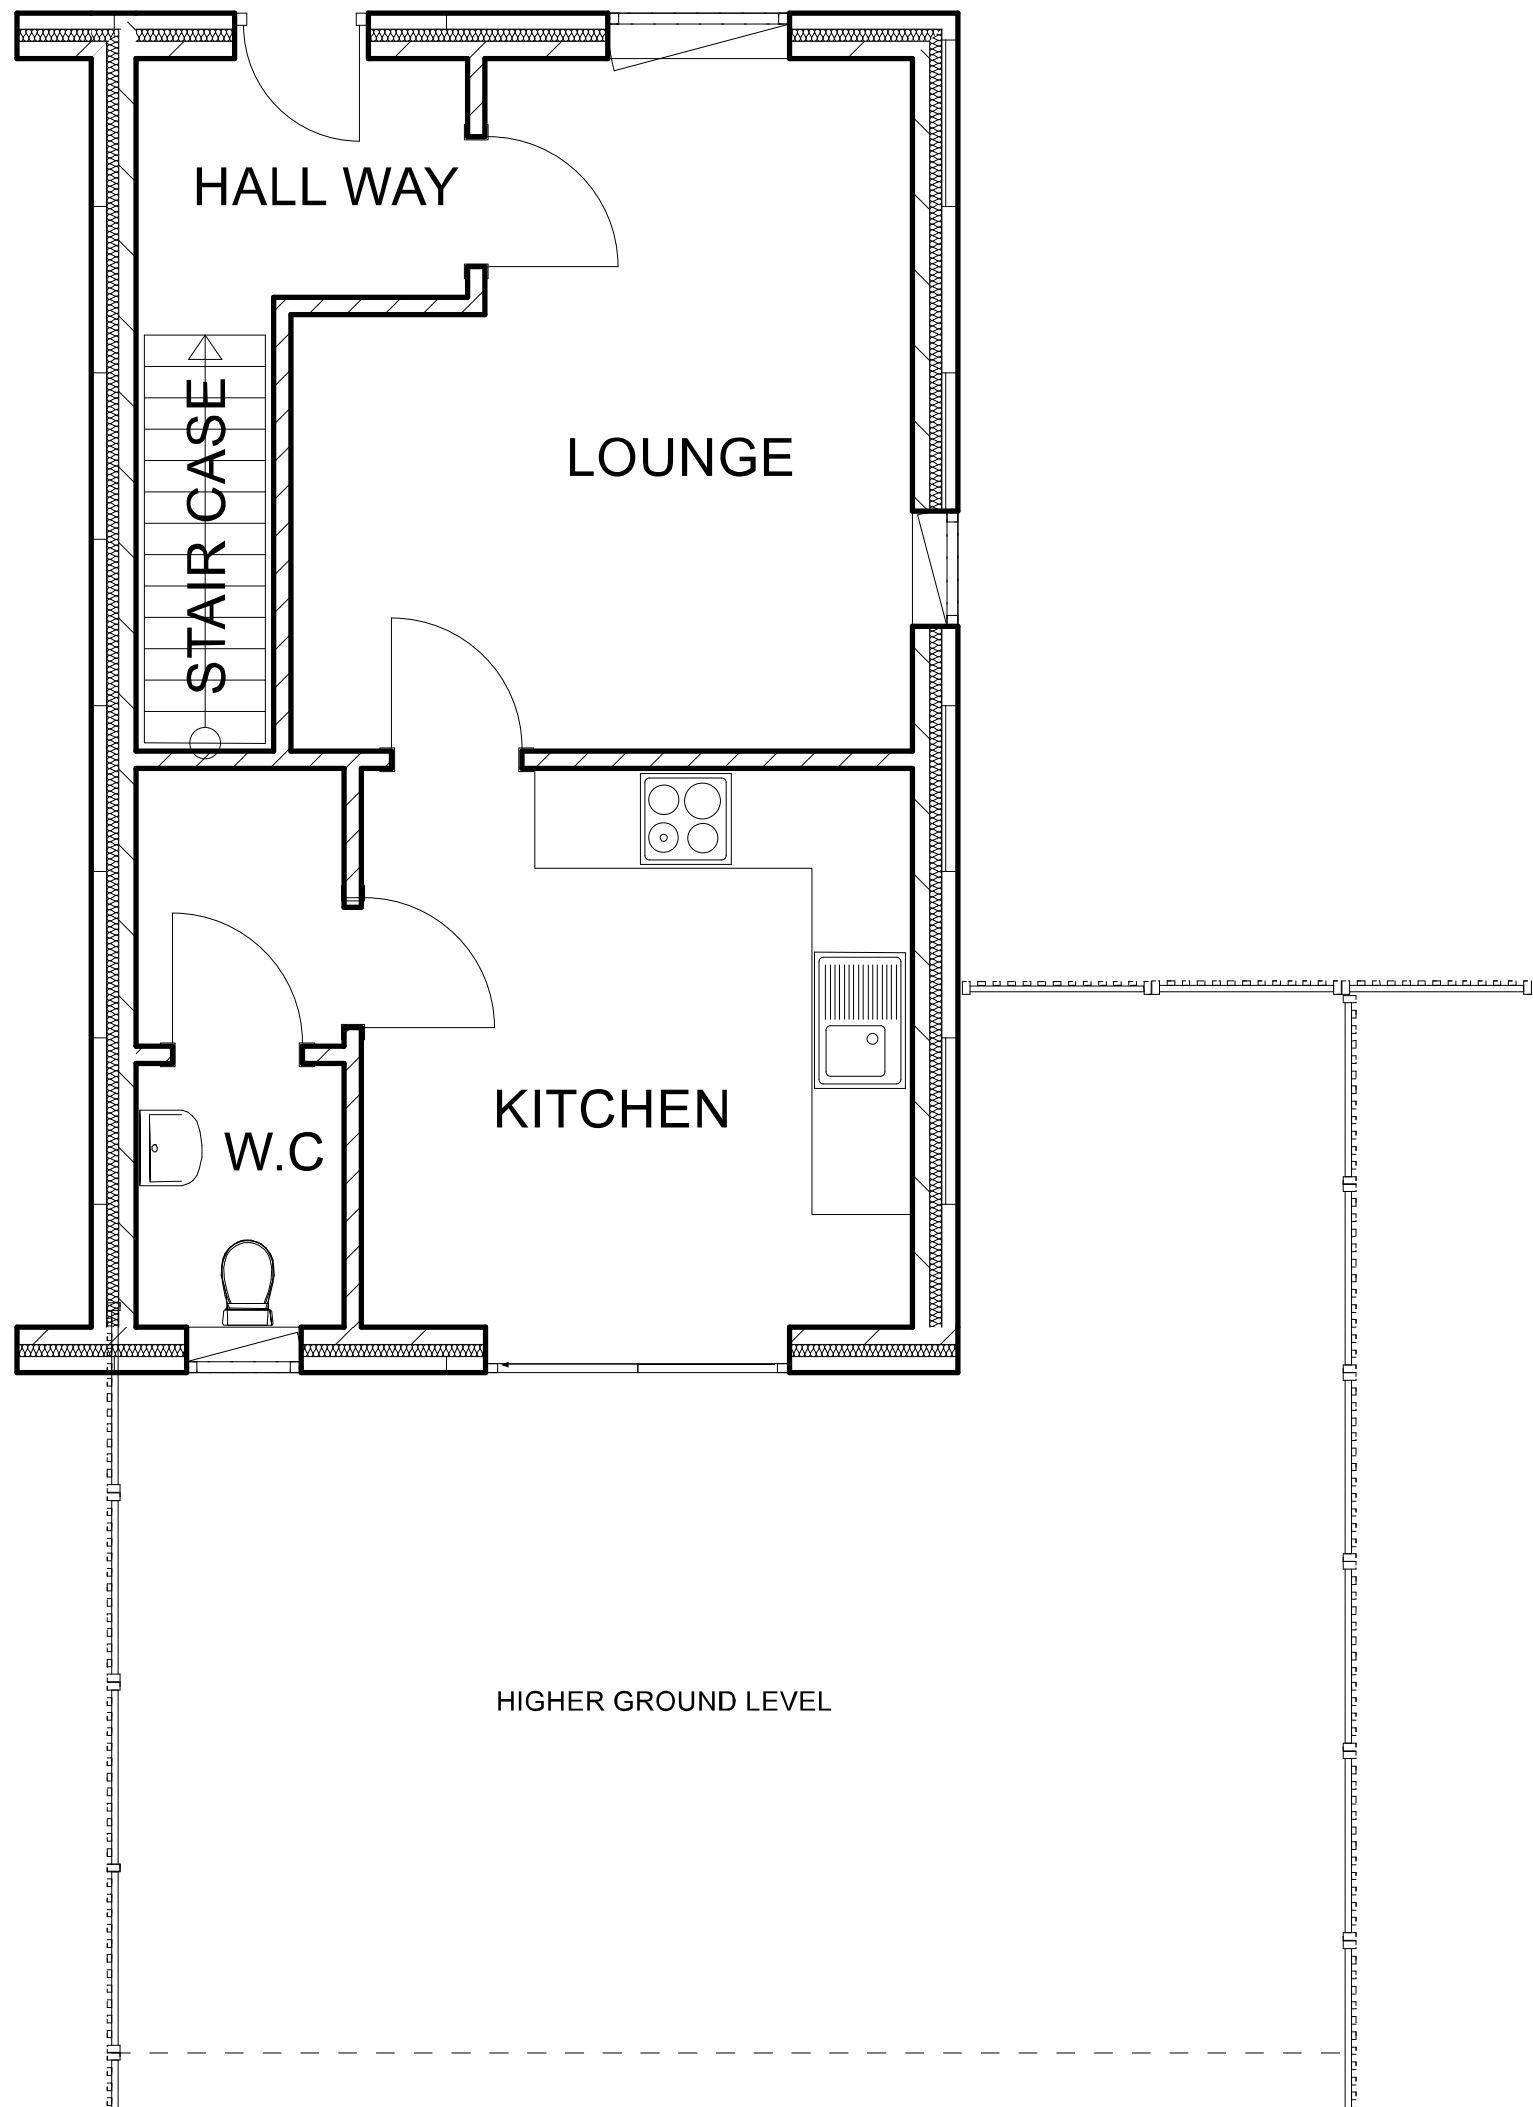

EXISTING PLAN VIEW
Scale 1:50

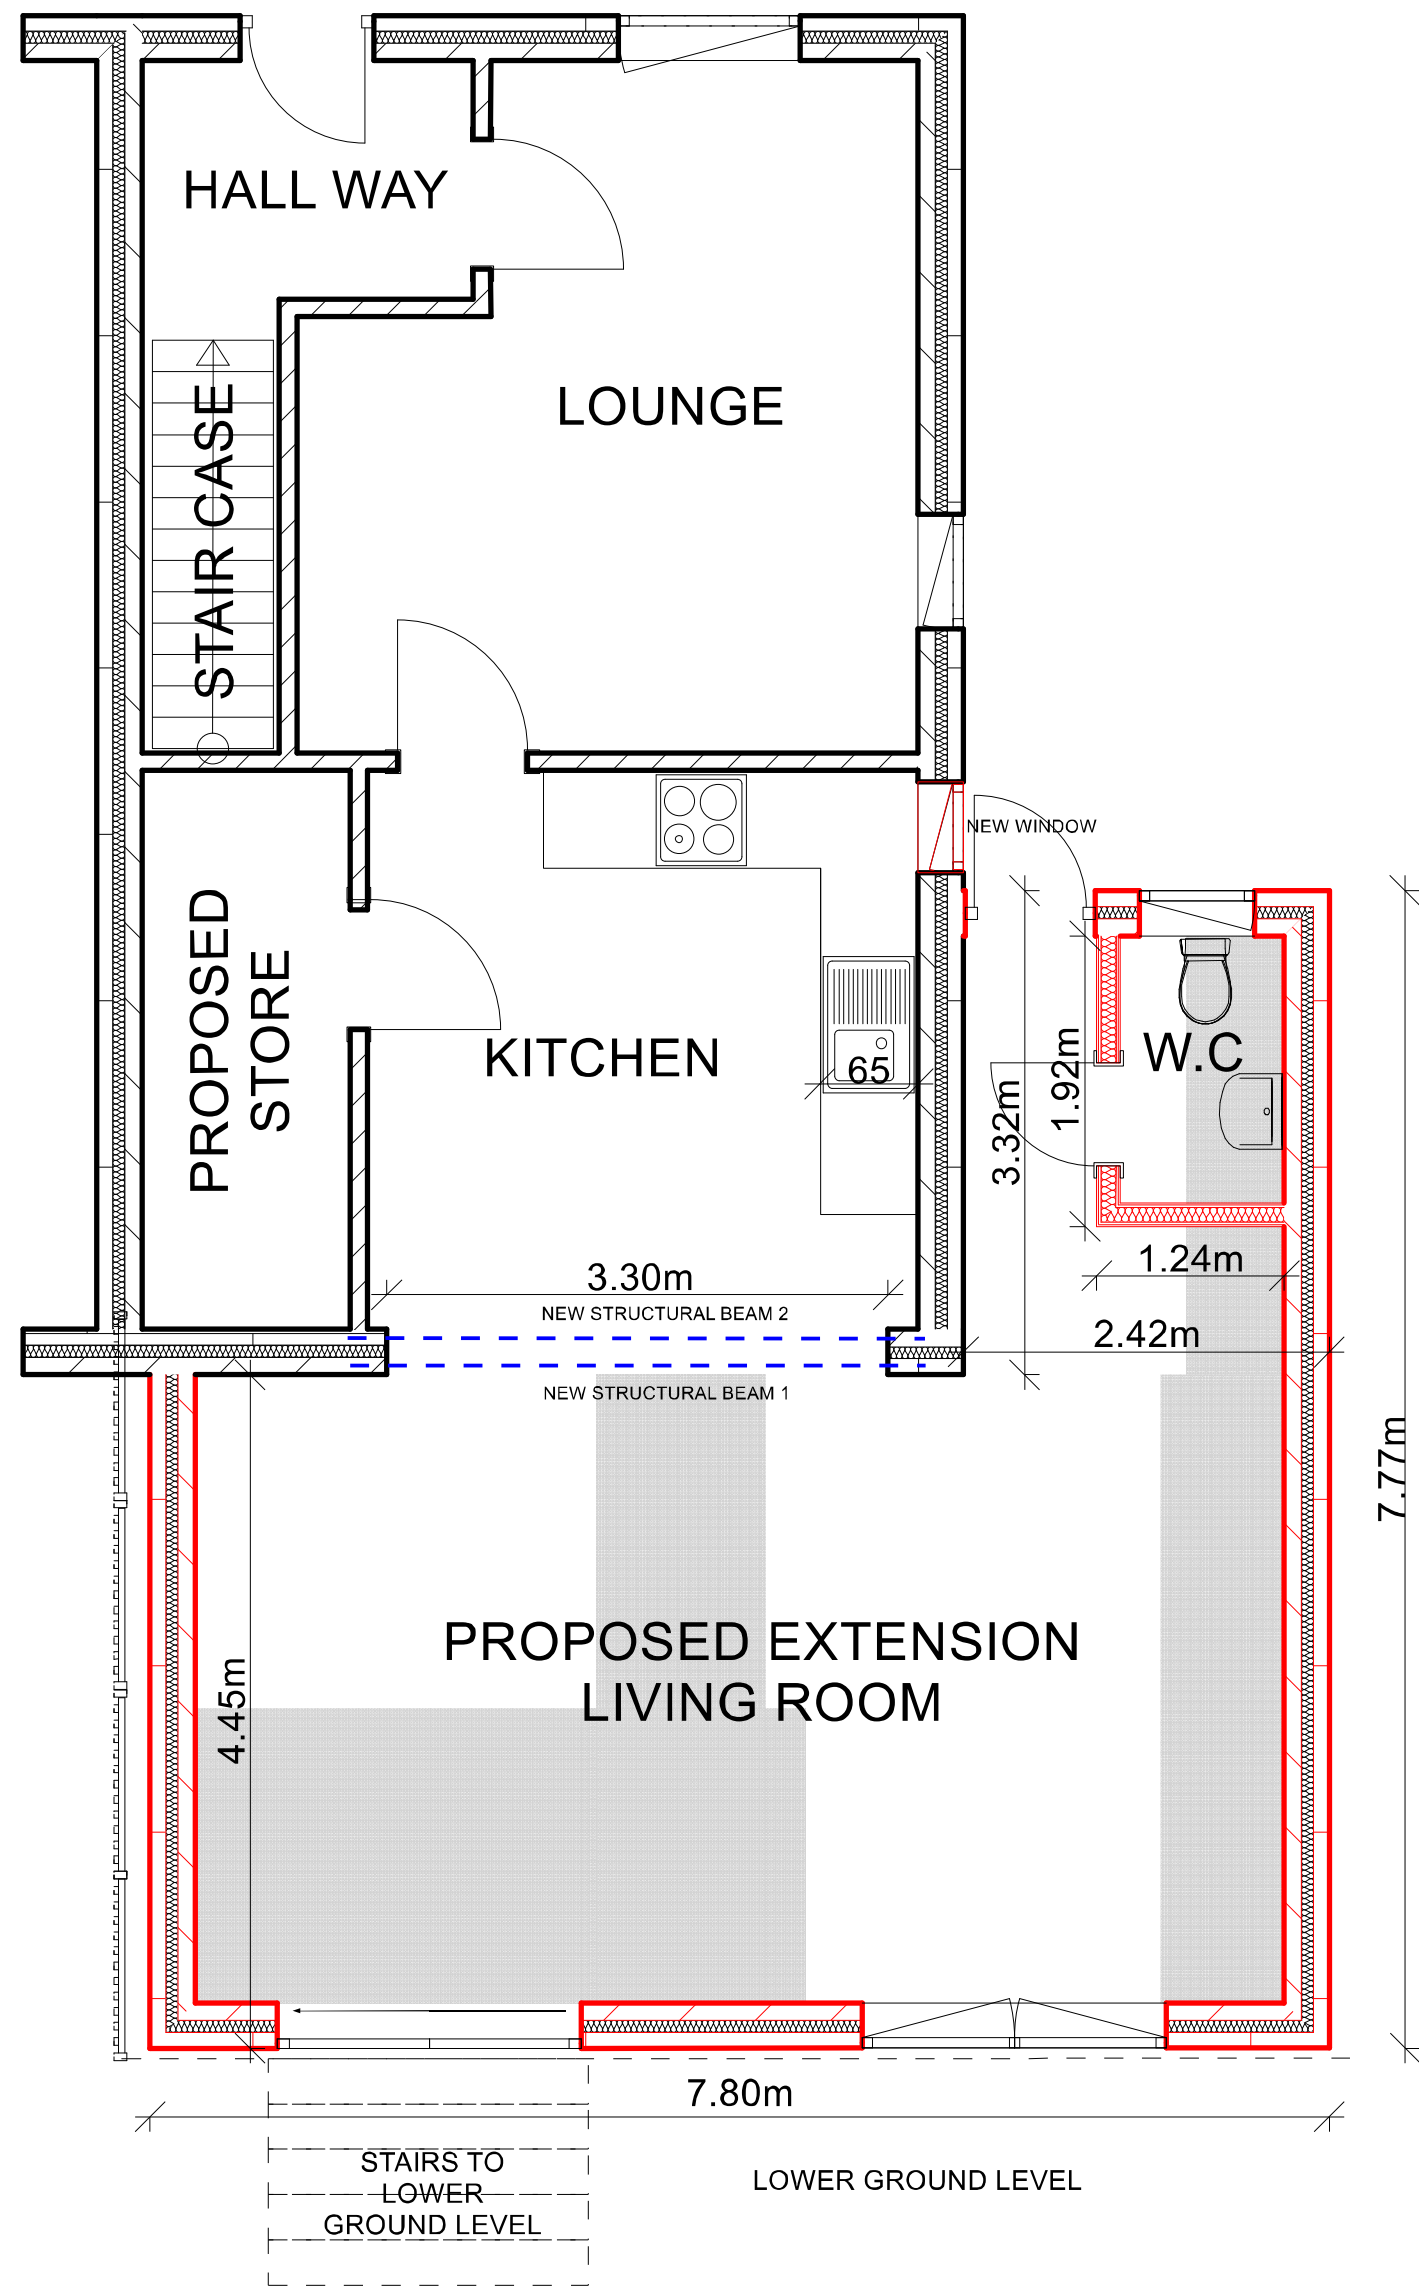

PROPOSED PLAN VIEW
Scale 1:50

Drawing title: 4 Saddlecote Close, Rear Extension Sheet 3 of 3		
Client: Mr Javid Hussien Zadeh 4 Saddlecote Close Manchester M8 5EG	Drawing no. 2022/4SCL/003	Scale: 1:50@A1
	Date created: 05/11/2022	
General notes: 1. This drawing is intended for the use in planning ONLY at this stage. 2. Do not Scale this drawing. 3. Contractor to check all levels and dimensions on site prior to commencing works.	 SR ENGINEERING SERVICES LIMITED srenggandservices@gmail.com Contact: 07809569032	