


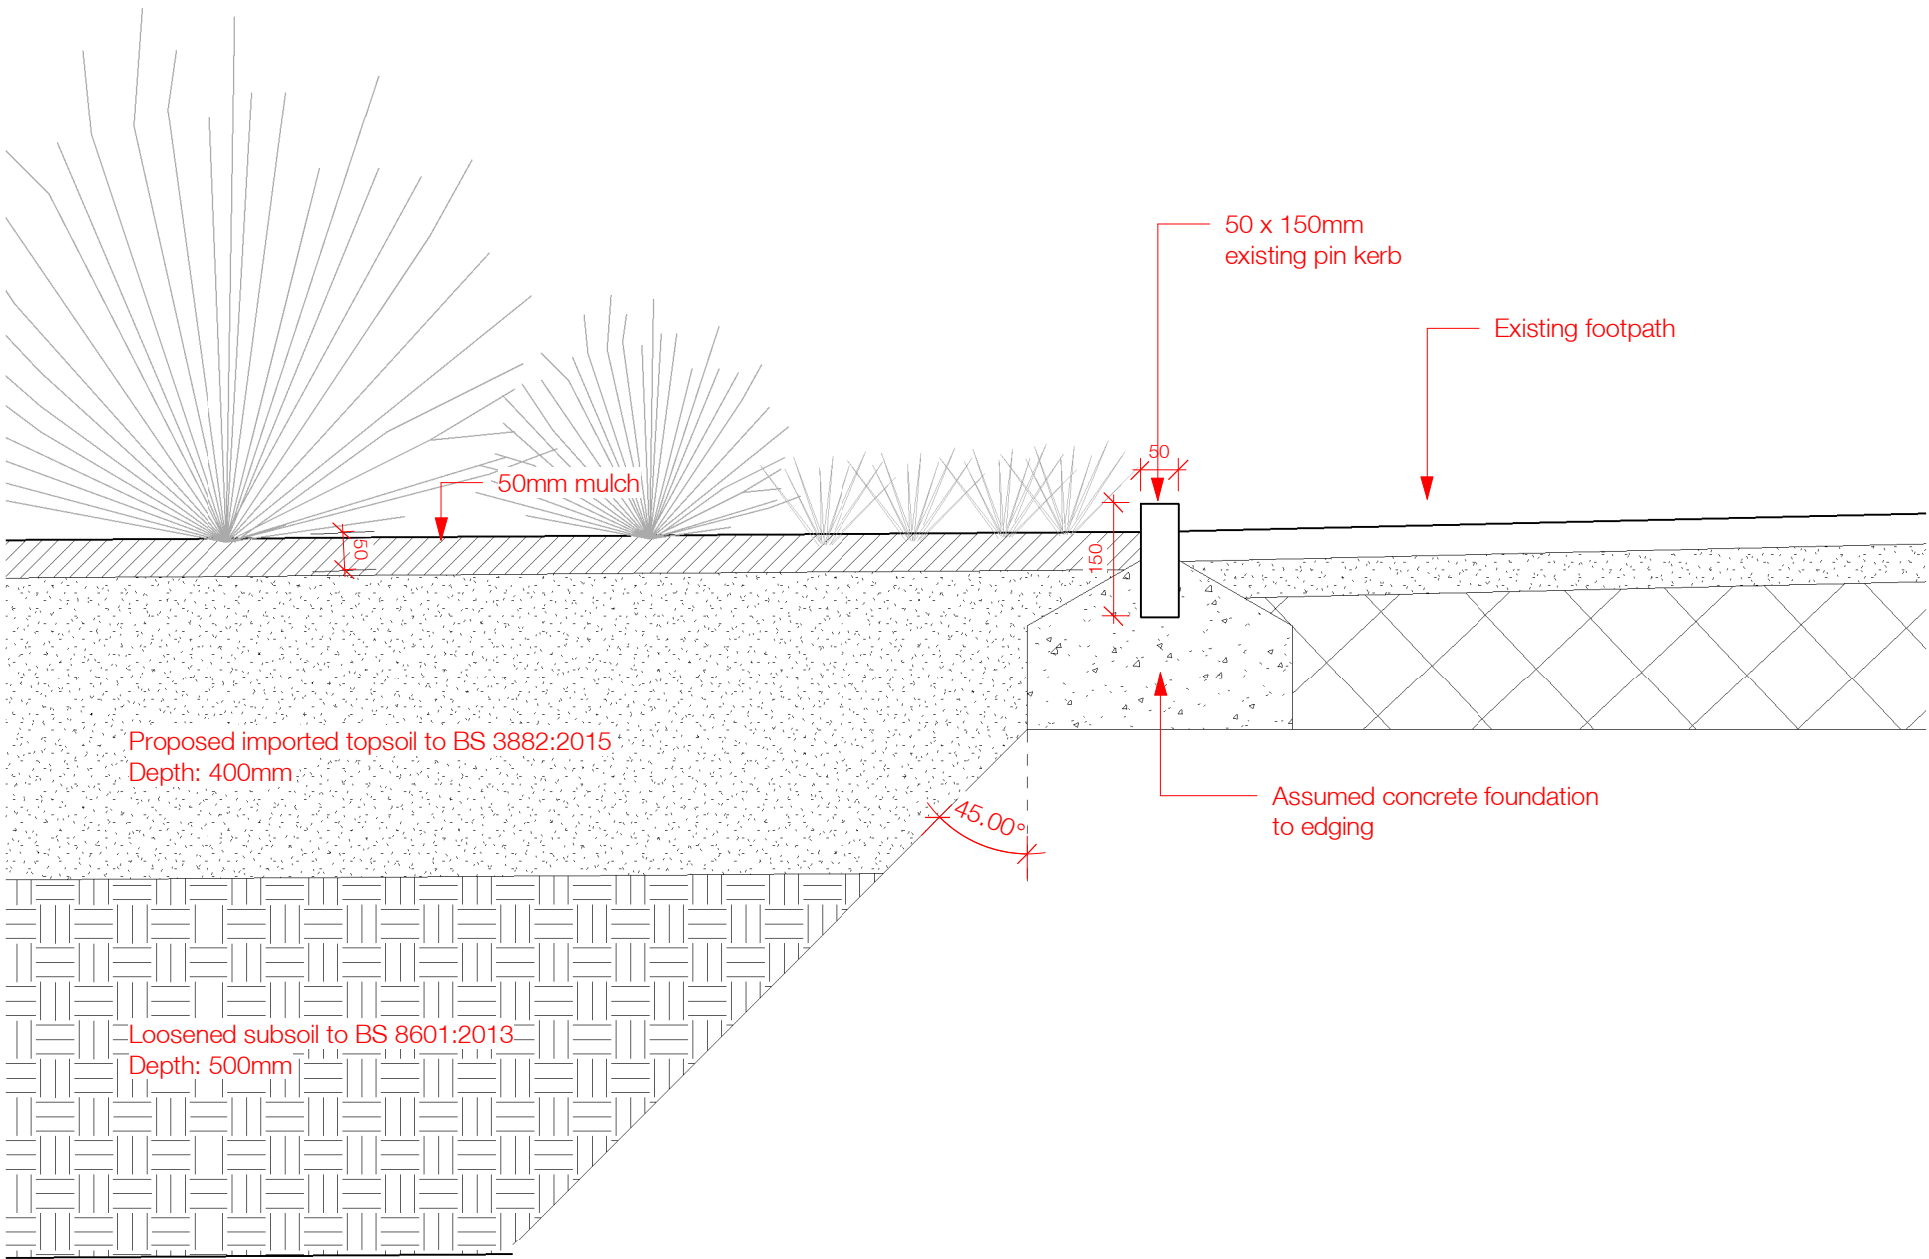

1 Typical planting bed detail interface with existing footpath

1 : 10

C01	Issued for Construction	ZLJ	SBL	01/09/21
P1	First Issue	ZLJ	SBL	06/11/20

Rev	Description	Drawn	Checked	Date
-----	-------------	-------	---------	------

Suitability

Issued for Construction

Project

Waterside Places
Islington Wharf
Manchester

Drawing

Typical Planting Bed Details (interface with existing footpath)

Drawing Number

Project ID	Origin	Zone	Level	Type	Role	Number
IW4	-RYD-	00	-XX	-DR	-L	-4803

Project Number

Scale at A3	Status	Revision
1 : 10	PD	C01