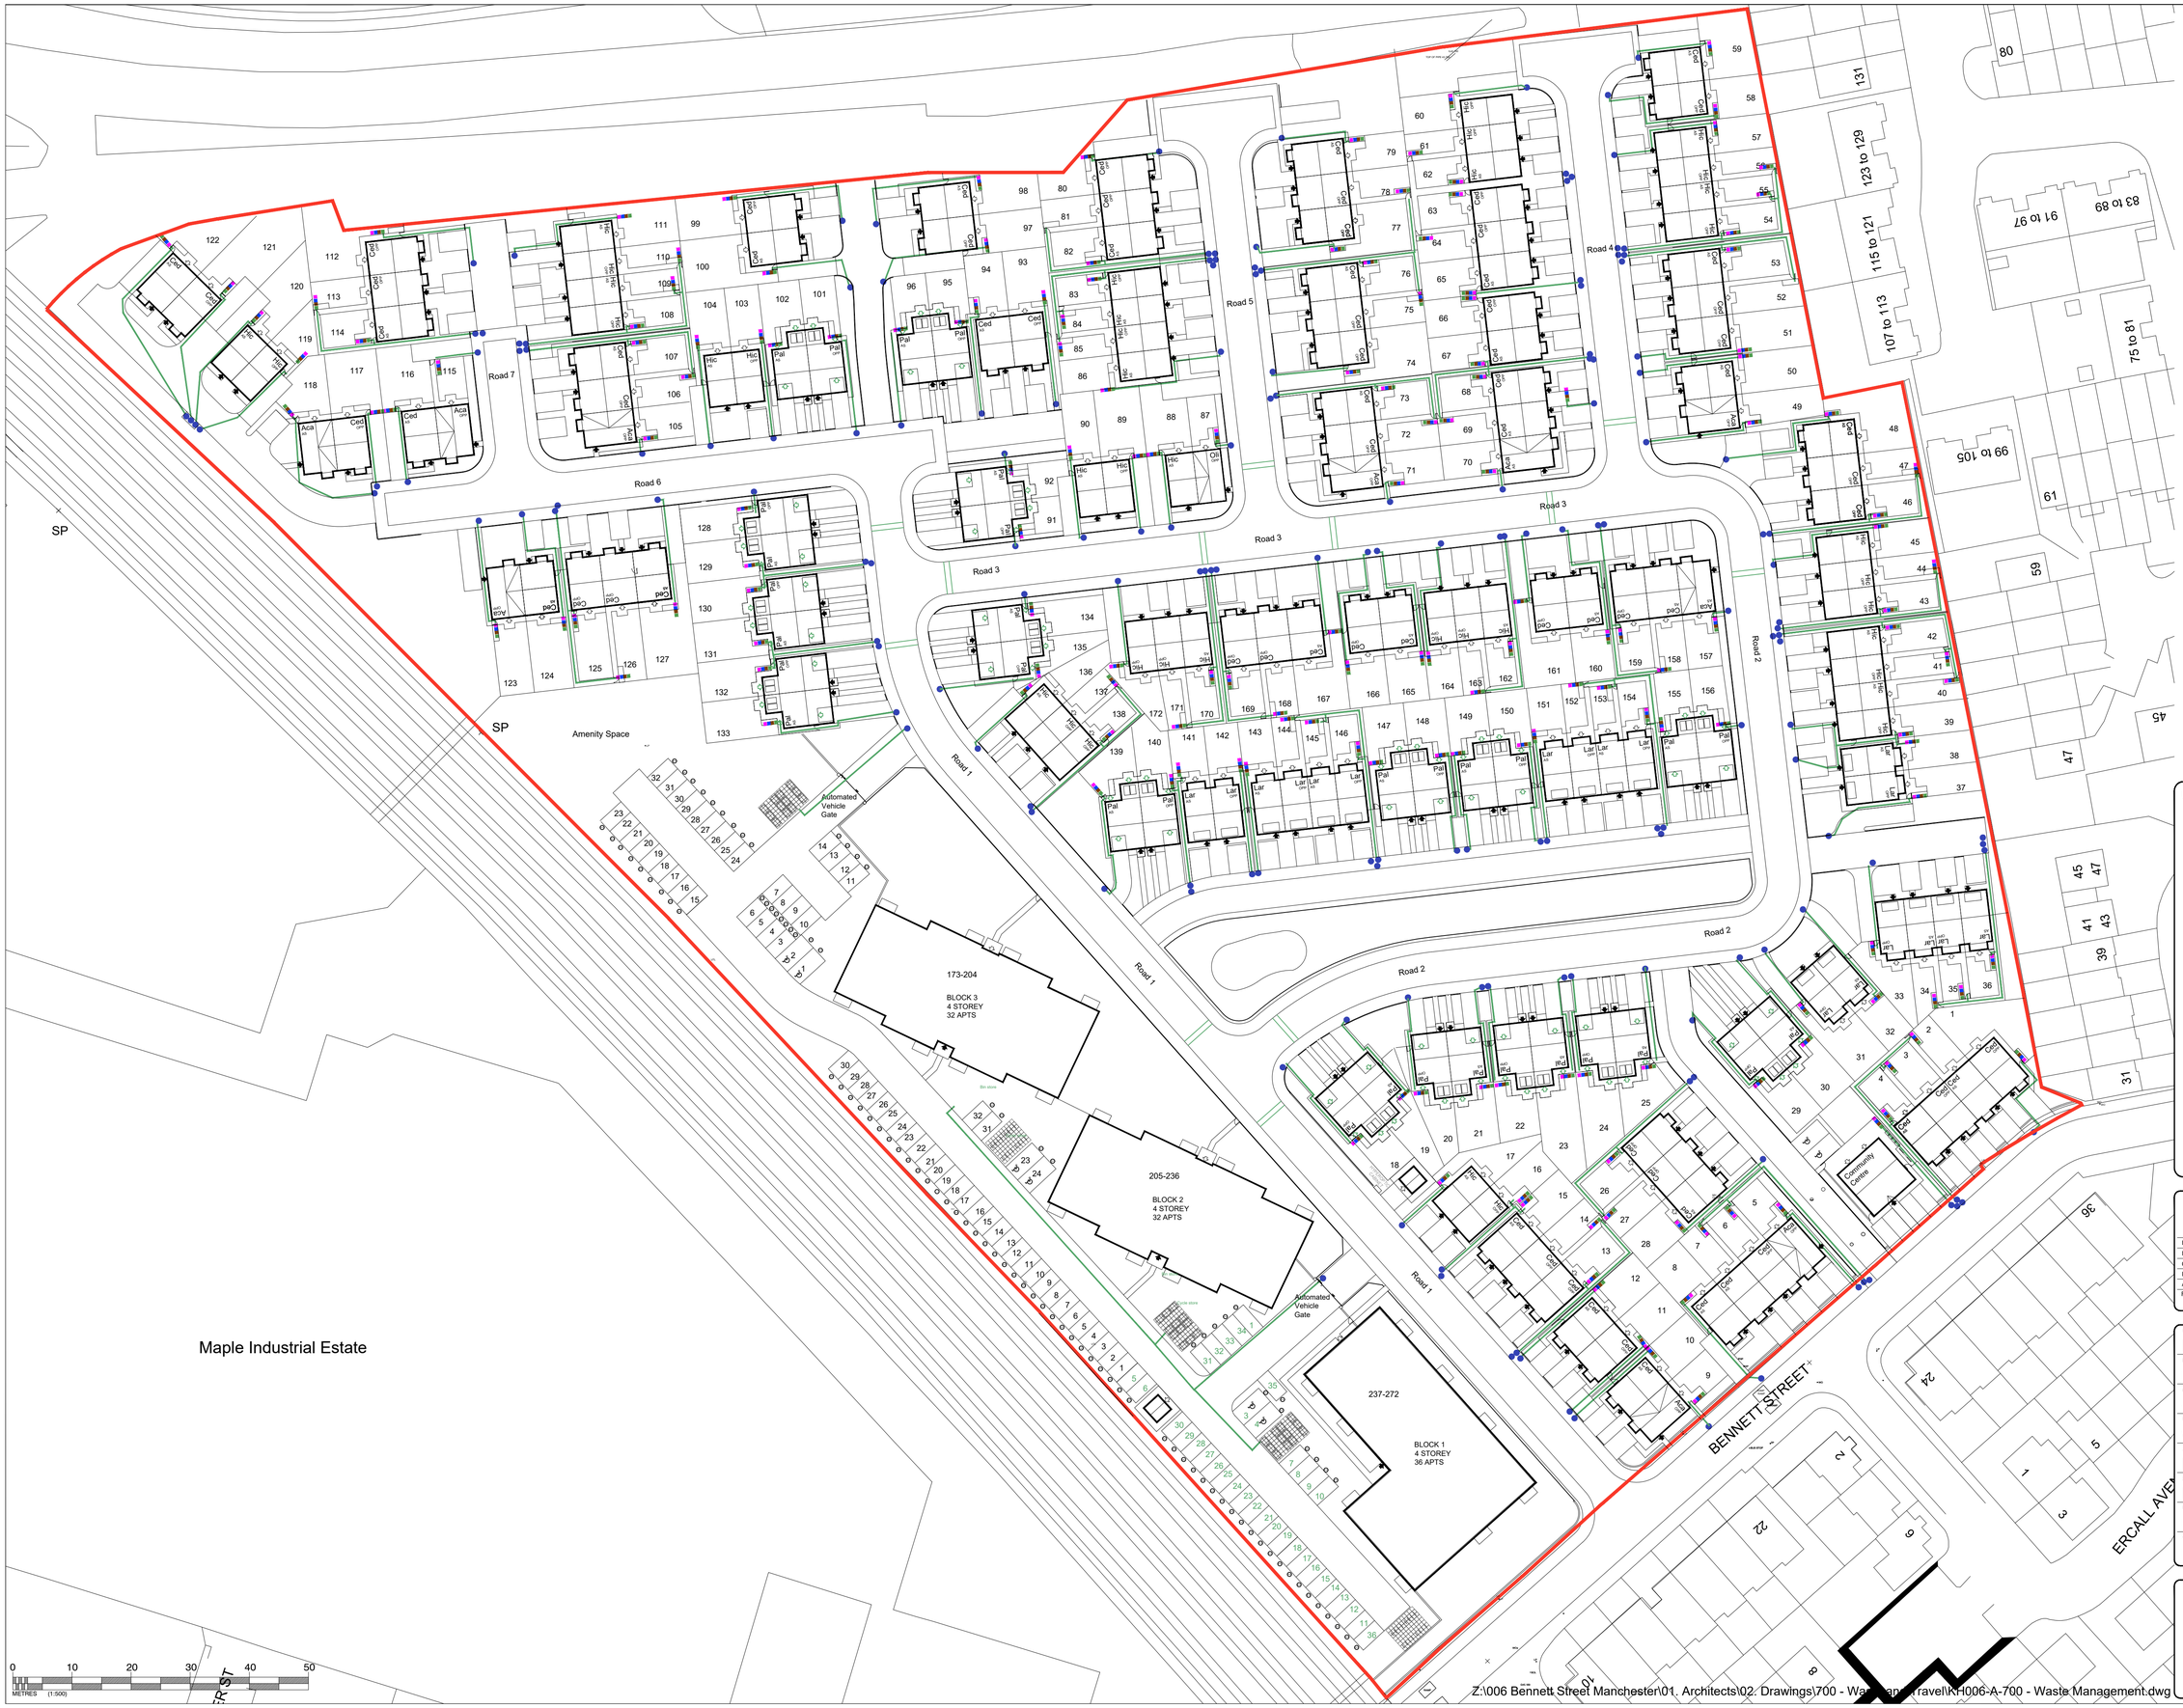

Legend

- Bin Storage Area
- Refuse Route
  Proposed route of bins from dwelling to collection point

Revision	Date	Amendment	Initials
E	14.12.22	Amended as per layout revision	BP
D	29.11.22	Amended as per layout revision	ATL
C	01.11.22	Refuse strategy to plots 222-218 updated	RGC
B	20.10.22	Amended as per layout changes	BP
A	13.07.22	Community centre added	RGC

Development
BENNETT STREET

Location
MANCHESTER

Marketing Name
-

Drawing Title
WASTE MANAGEMENT PLAN

Job No.	Drawing No.
KH006	**A-700**
Revision: **D**	Scale @ A1: 1:500
Drawn By: BP	Date: 22.06.22
Checked by: RGC	Date Checked: 13.07.22

1st Floor, 103 Dalton Avenue, Birchwood Park, Warrington WA3 6YE
T: 01925 363108 W: www.kellenhomes.com
KELLEN HOMES

Z:\006 Bennett Street Manchester\01. Architects\02. Drawings\700 - Waste and Travel\KH006-A-700 - Waste Management.dwg