


REVISION	DATE	DESCRIPTION
A	30/11/22	Draft Planning Issue
B	08/12/22	Planning Issue

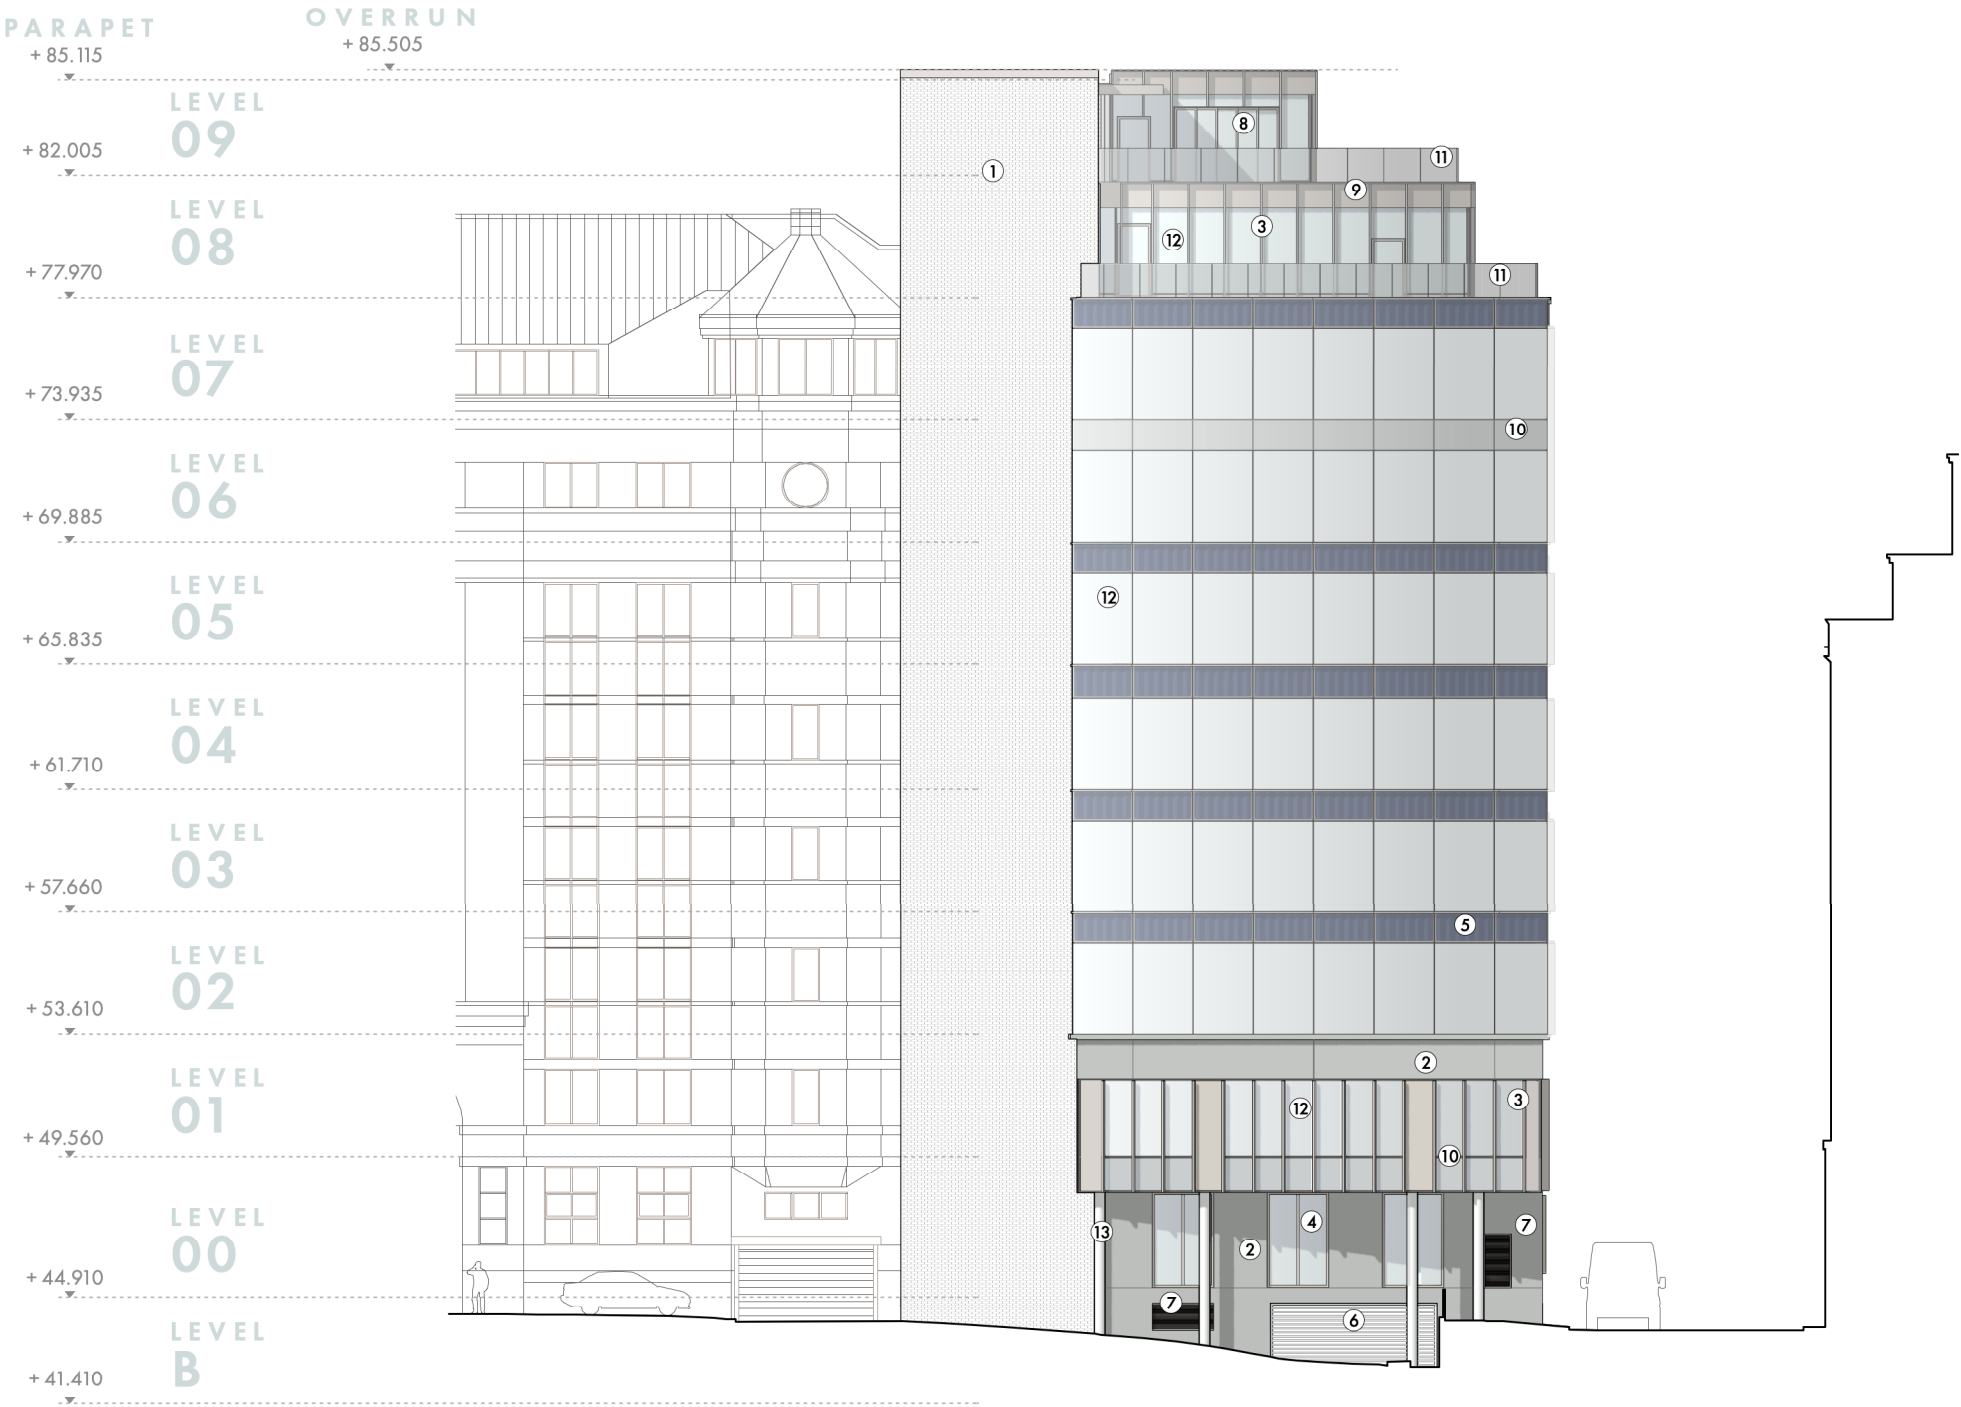

WEST MOSLEY ST - ELEVATION CC

35 FOUNTAIN STREET | PROPOSED ELEVATIONS

ELEVATION KEY

- 1

EXTERNAL FACING BRICK
- 2

PRECAST CONCRETE PANELS
- 3

GREY ALUMINIUM FINS
- 4

GREY ALUMINIUM FRAME
- 5

GLAZED SPANDREL

6

CAR/CYCLE ENTRANCE TO BASEMENT

7

EXTERNAL GRILLE

8

BIFOLDING DOORS

9

GREY ALUMINIUM SPANDREL

10

OBSCURED GLAZING (SPANDREL)


11

GLASS BLAUSTRIDE

12

CURTAIN WALLING

13

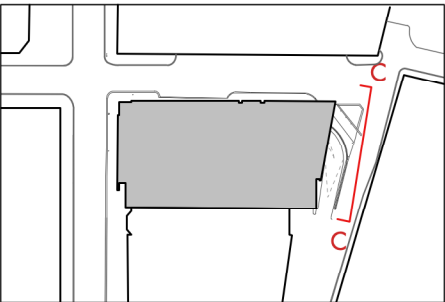EXISTING STEEL COLUMN - PAINTED

KEY

OMIArchitects

31 Blackfriars Road, Salford, Manchester, M3 7AQ
+44(0)161 832 3242 / info@omiarchitects.com / www.omiarchitects.com

PROJECT	35 FOUNTAIN ST					
DRAWING	PROPOSED ELEVATION - WEST MOSLEY ST CC					
DATE	OCT 22	DRAWN BY	DC	SCALE	1:250	@A3
JOB NO.	1431	DWG.NO.	L 1602			