



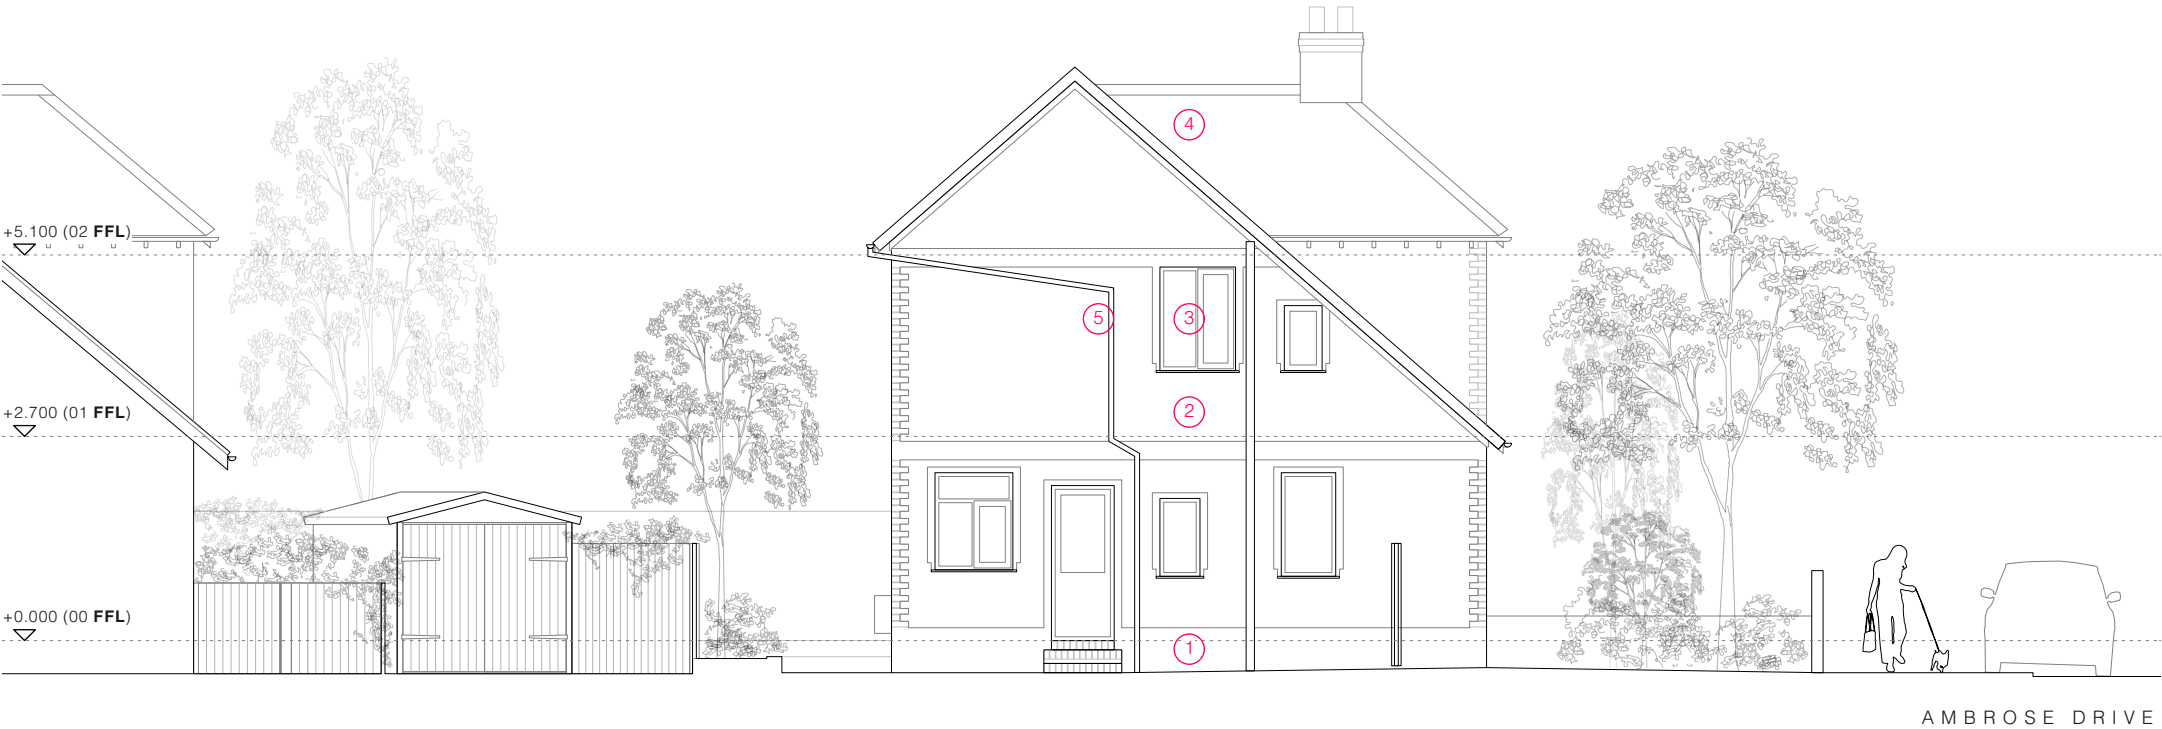

Existing Side Elevation (Highcroft Avenue)
1:100

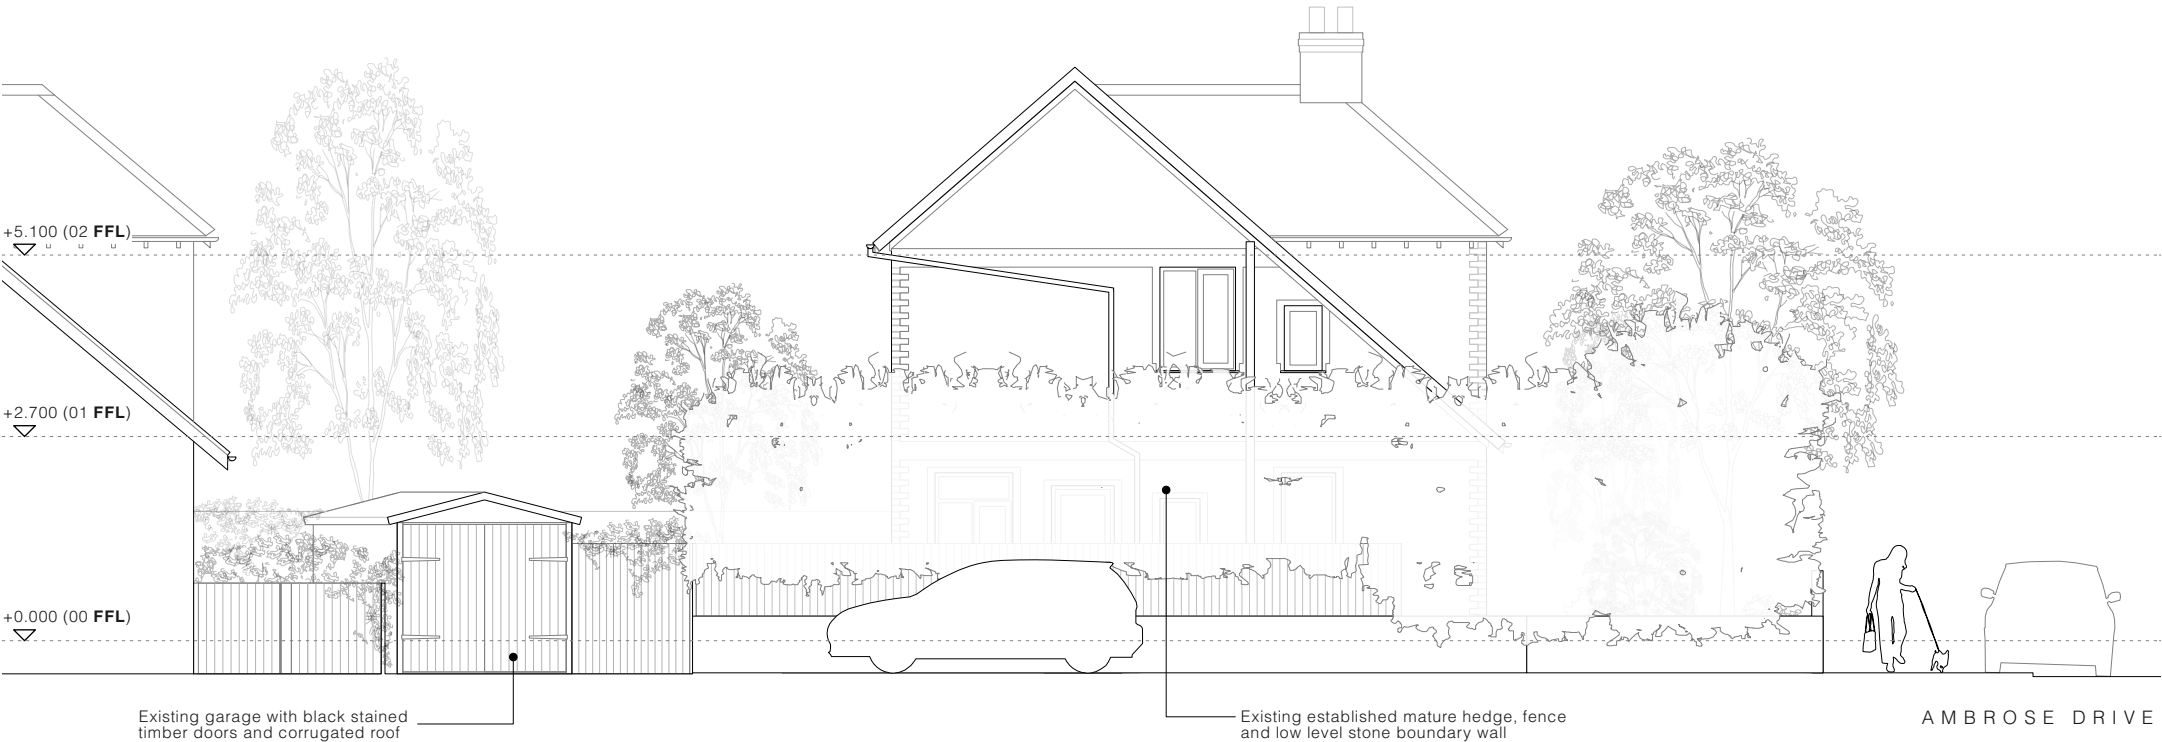

Existing Street Elevation (Highcroft Avenue)
1:100

- Existing Materials Key**
- 1 Existing red brickwork
 - 2 Existing off-white render
 - 3 Existing white uPVC windows and doors
 - 4 Existing red profiled concrete roof tiles
 - 5 Existing black uPVC rainwater goods and soffit/fascia

-	04.11.2022	Issued for planning.
REV.	DATE	DESCRIPTION
DWG NO.	008	
STATUS	PLANNING	
REVISION	-	
DATE	August 2022	
DRAWING	Existing Side Elevation (Highcroft Avenue)	
SCALE	1:100 @ A3	
PROJECT	17 Ambrose Drive, Didsbury	
JOB NO.	016	

Mistry Swire architects
www.mistryswire.com