




| Rev | Date       | Description   |
|-----|------------|---|
| P01 | 10-01-2023 | Revised to reflect the delivery and progress of external works at part of the phased handover and to reflect the amended landscape plan |

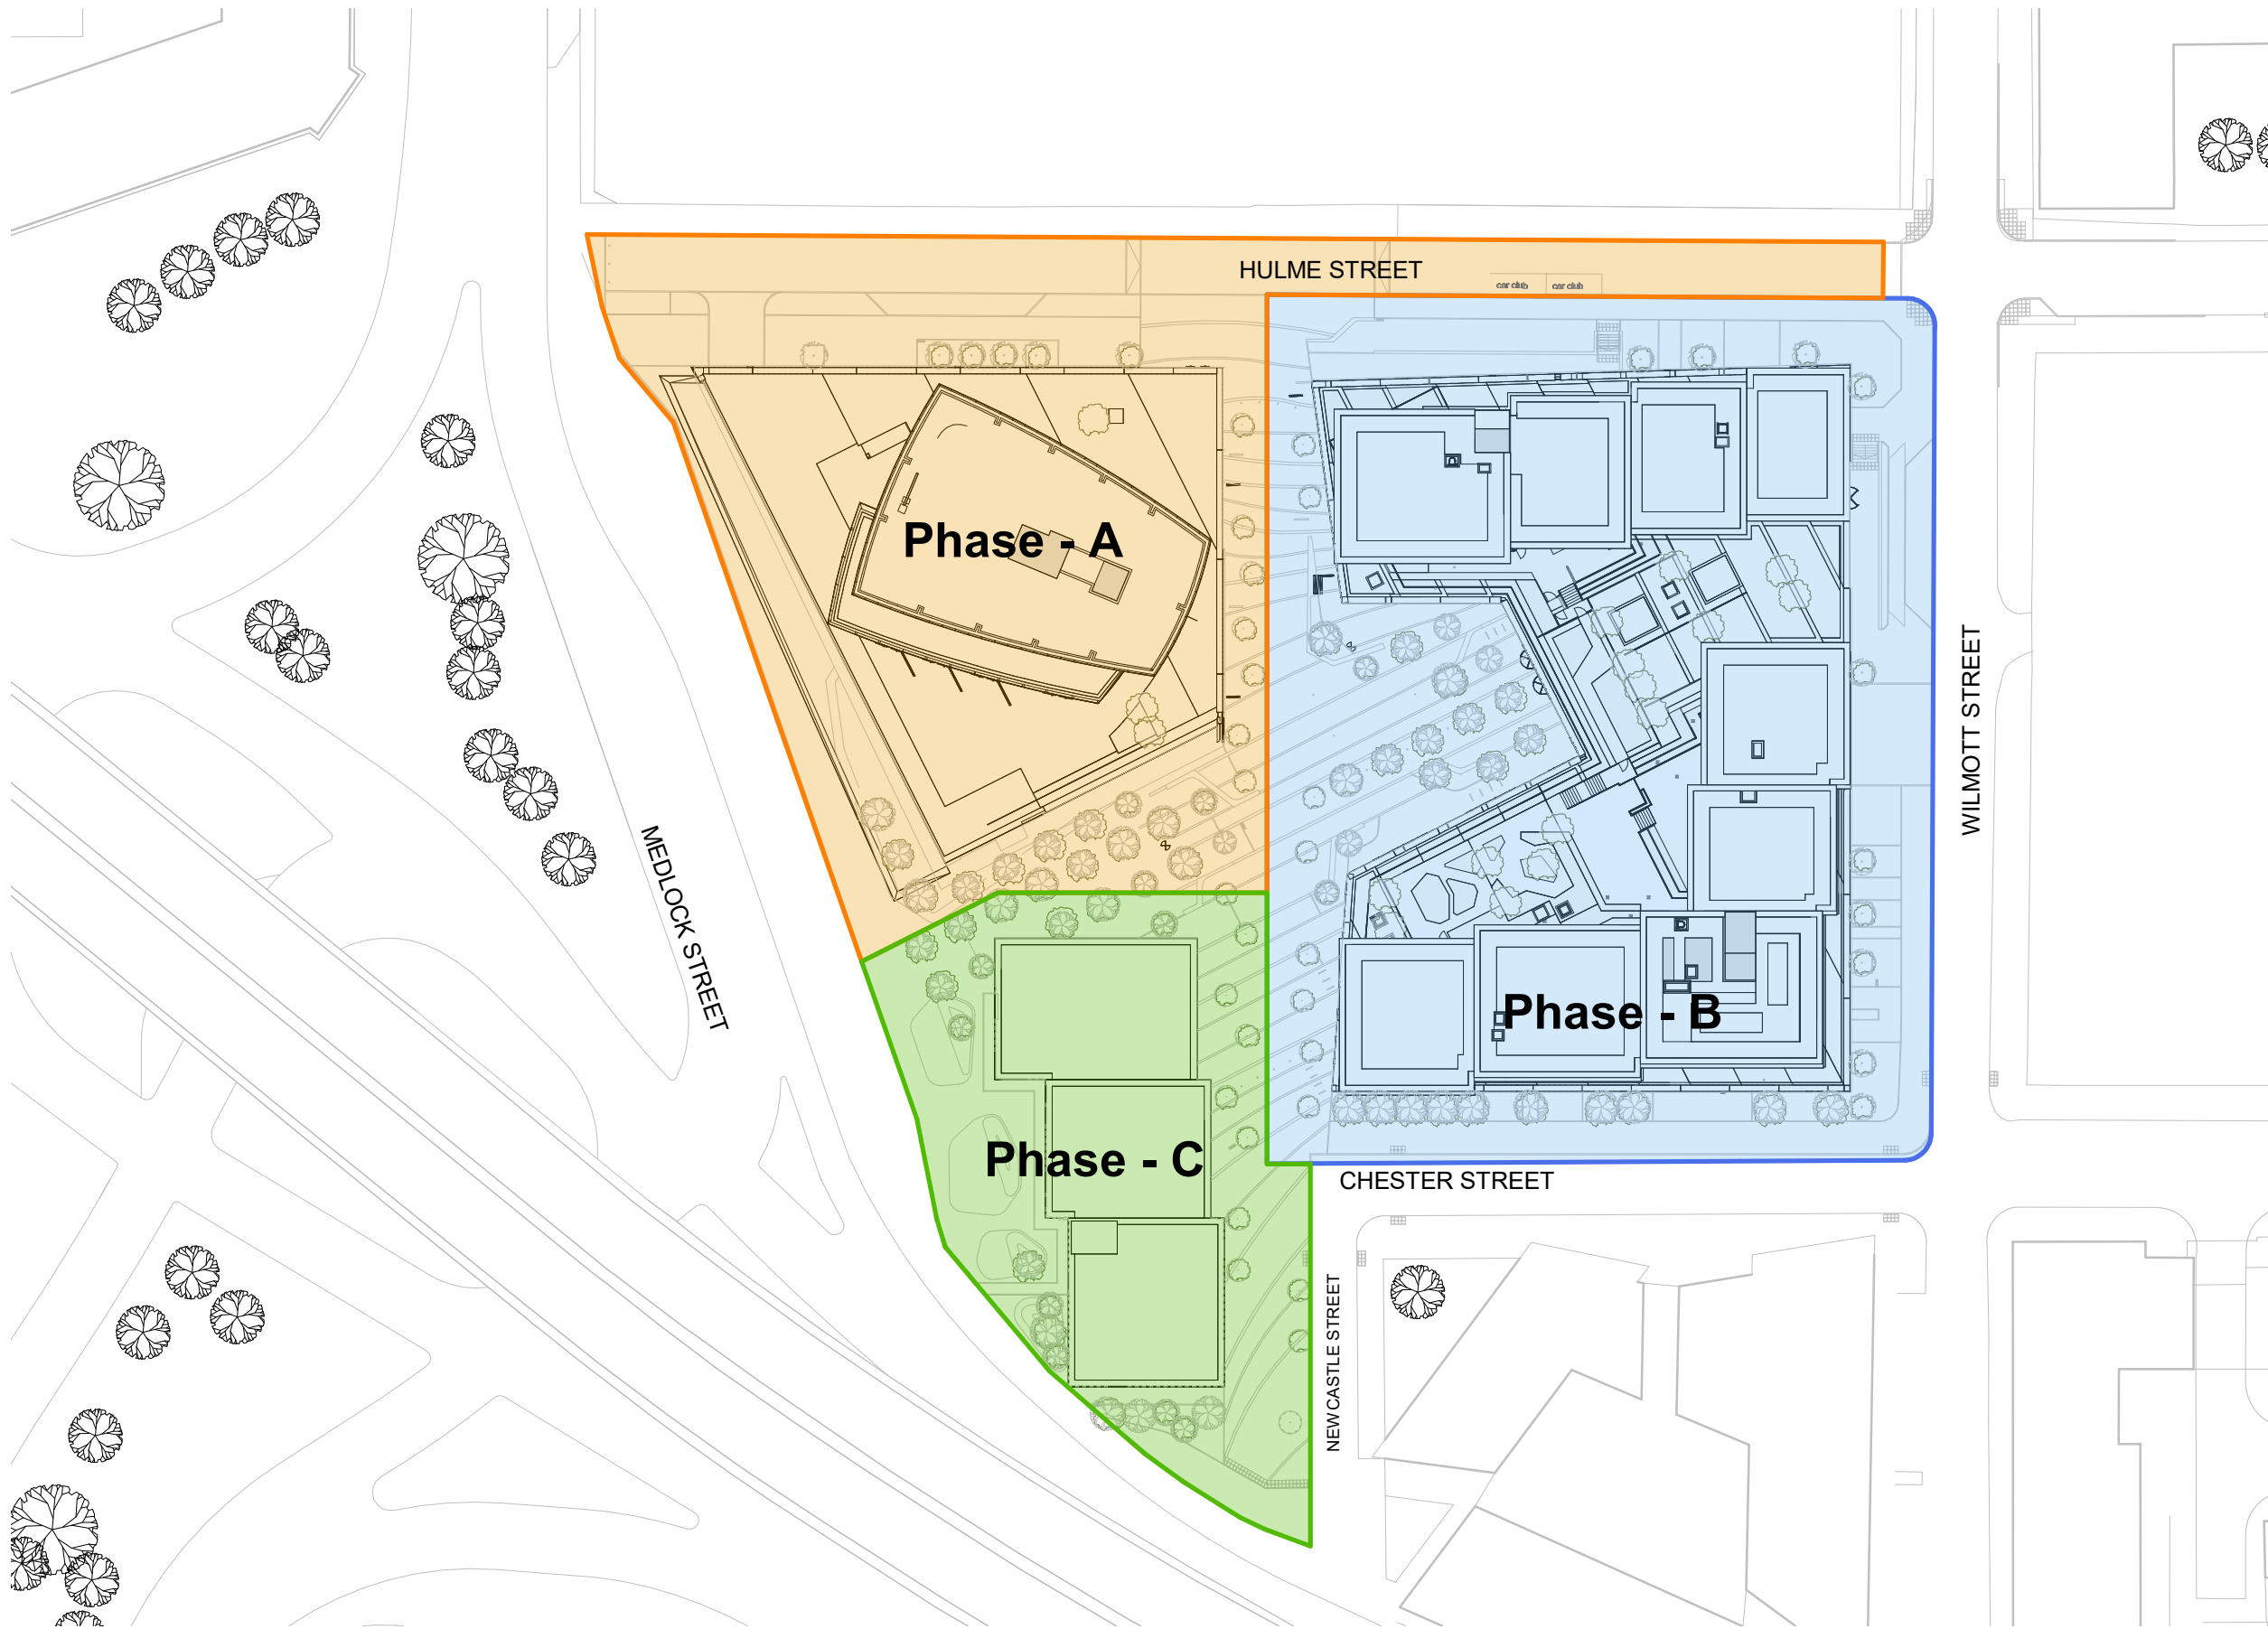

First Street South

PLANNING

Site Wide Phasing Plan

10266-Z0-A-G100-PL-XX-99001

January 2023

10266

1:750@ A3

**simpsonhaugh**

Manchester  
+44 (0)161 835 2345

London  
+44 (0)20 7549 4000