


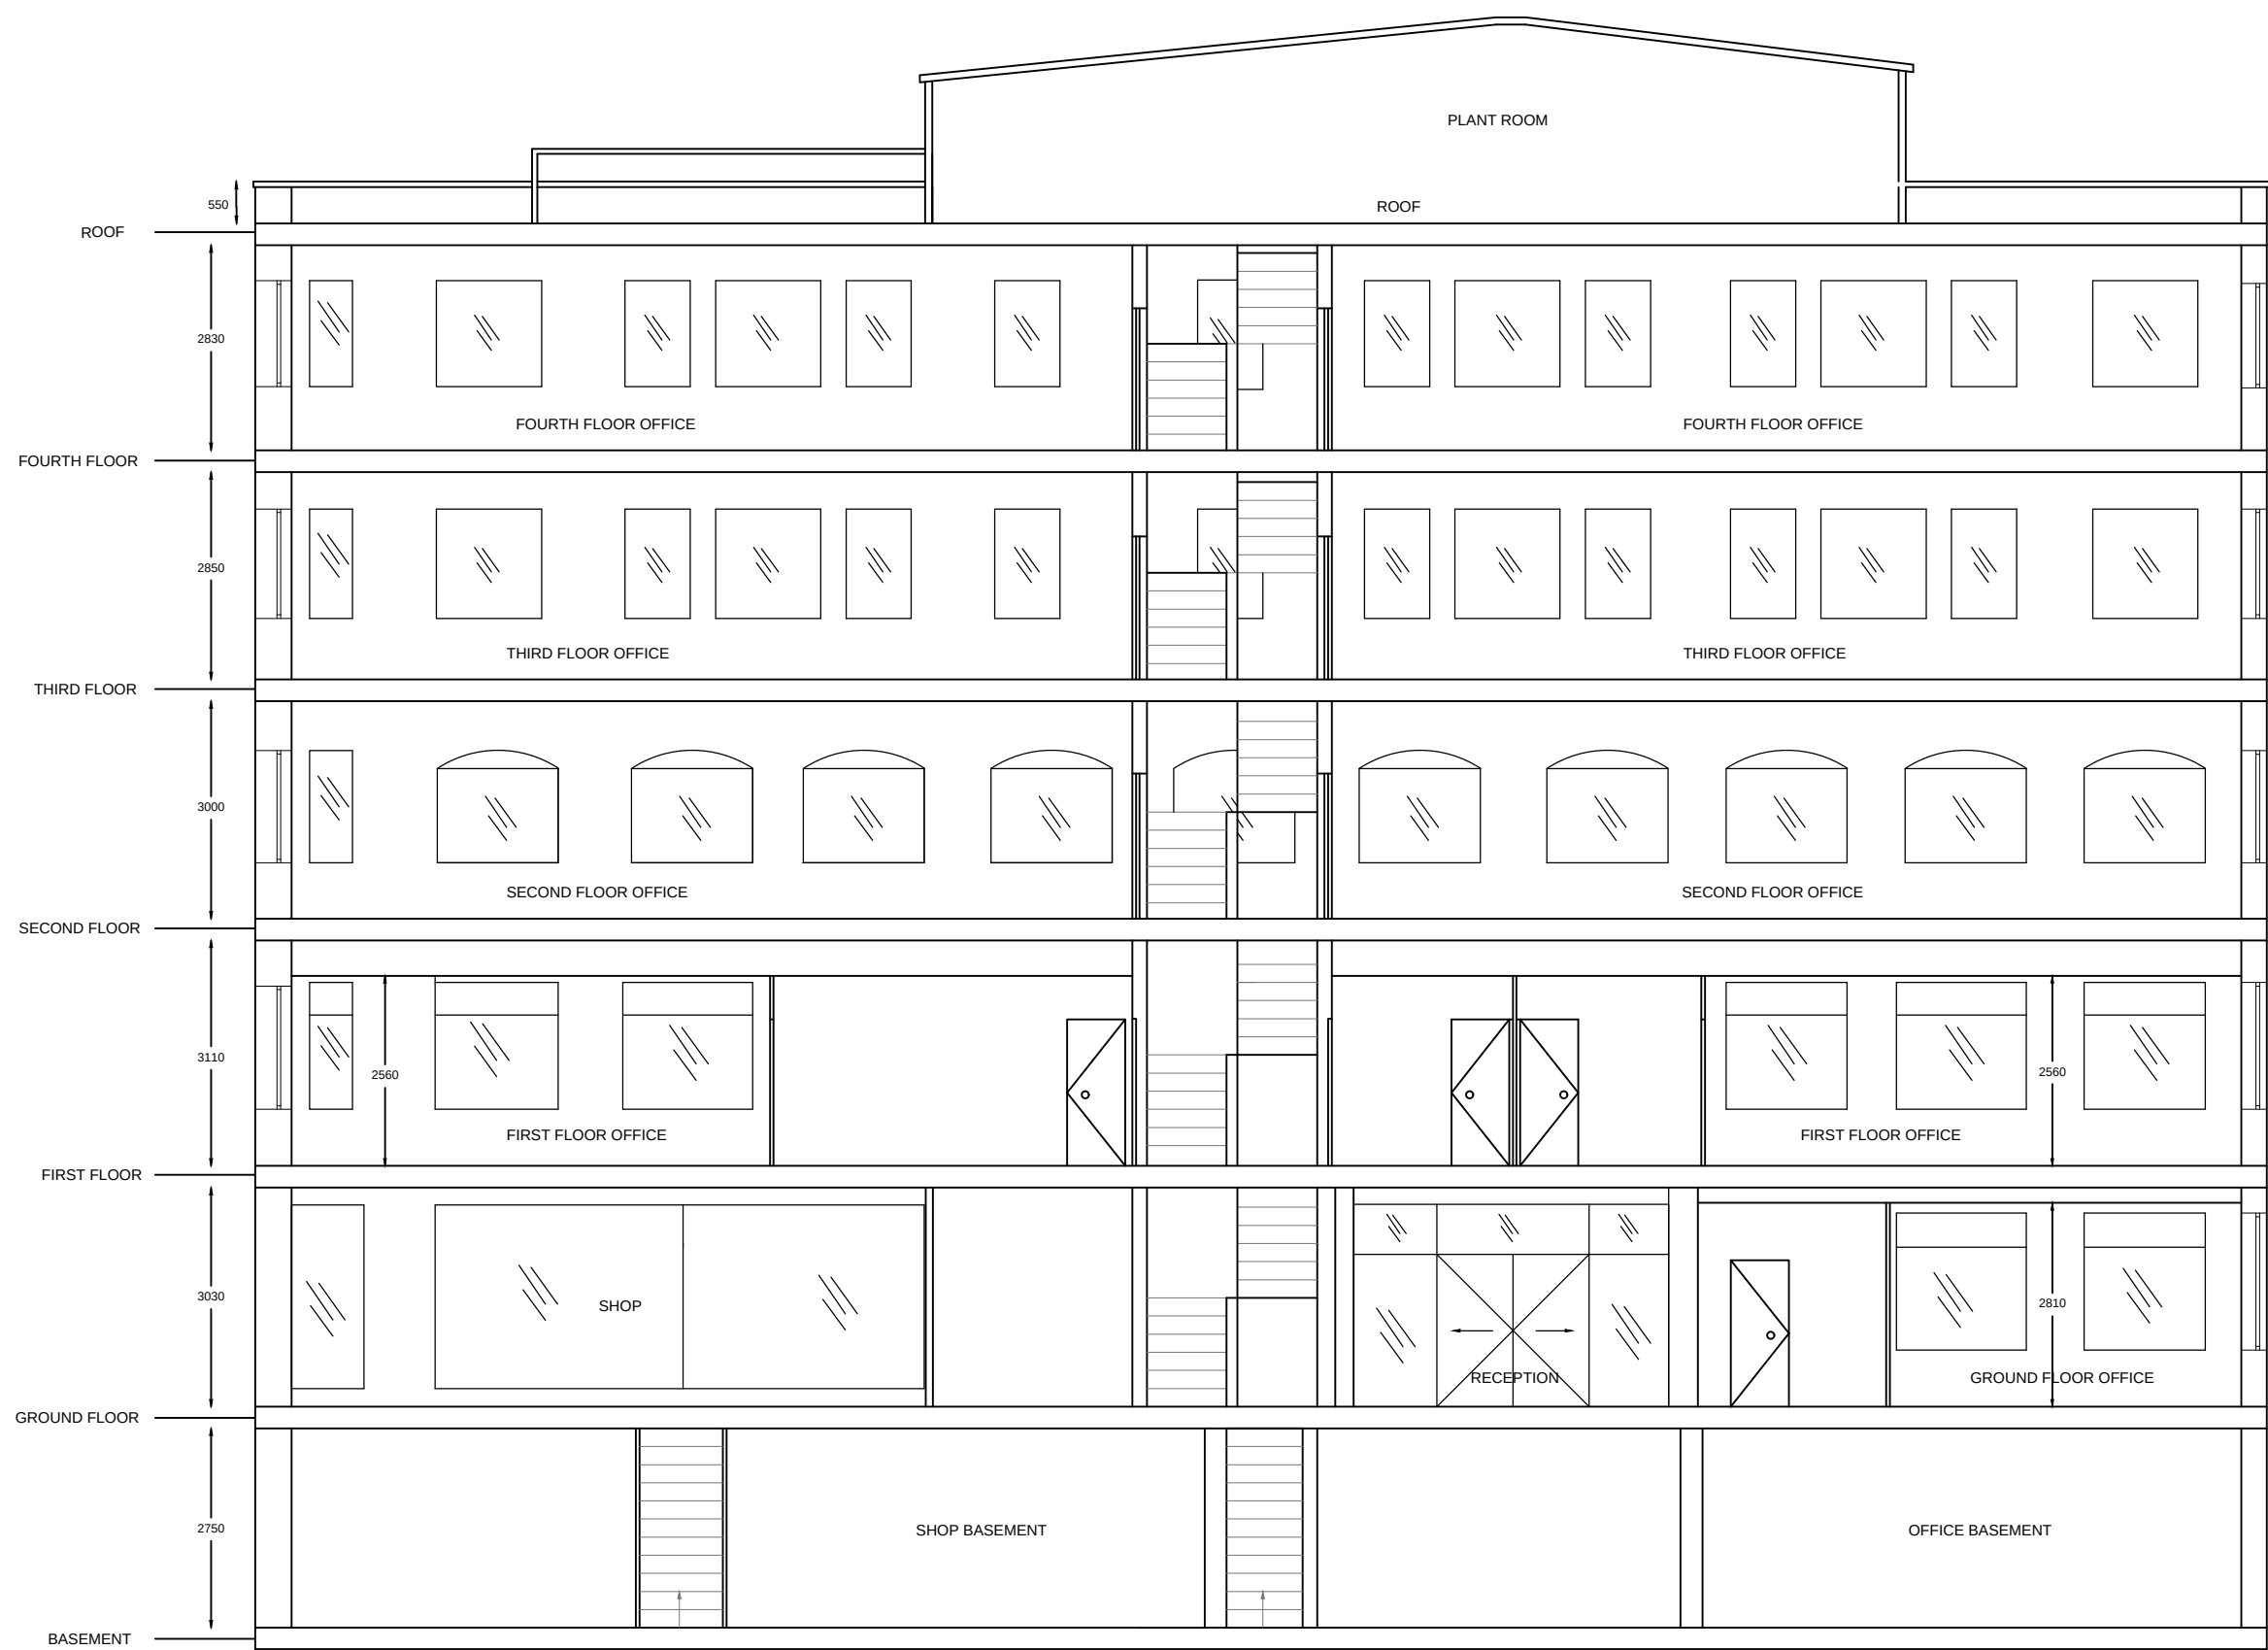

EXISTING SECTION AA



PROPOSED SECTION AA

