


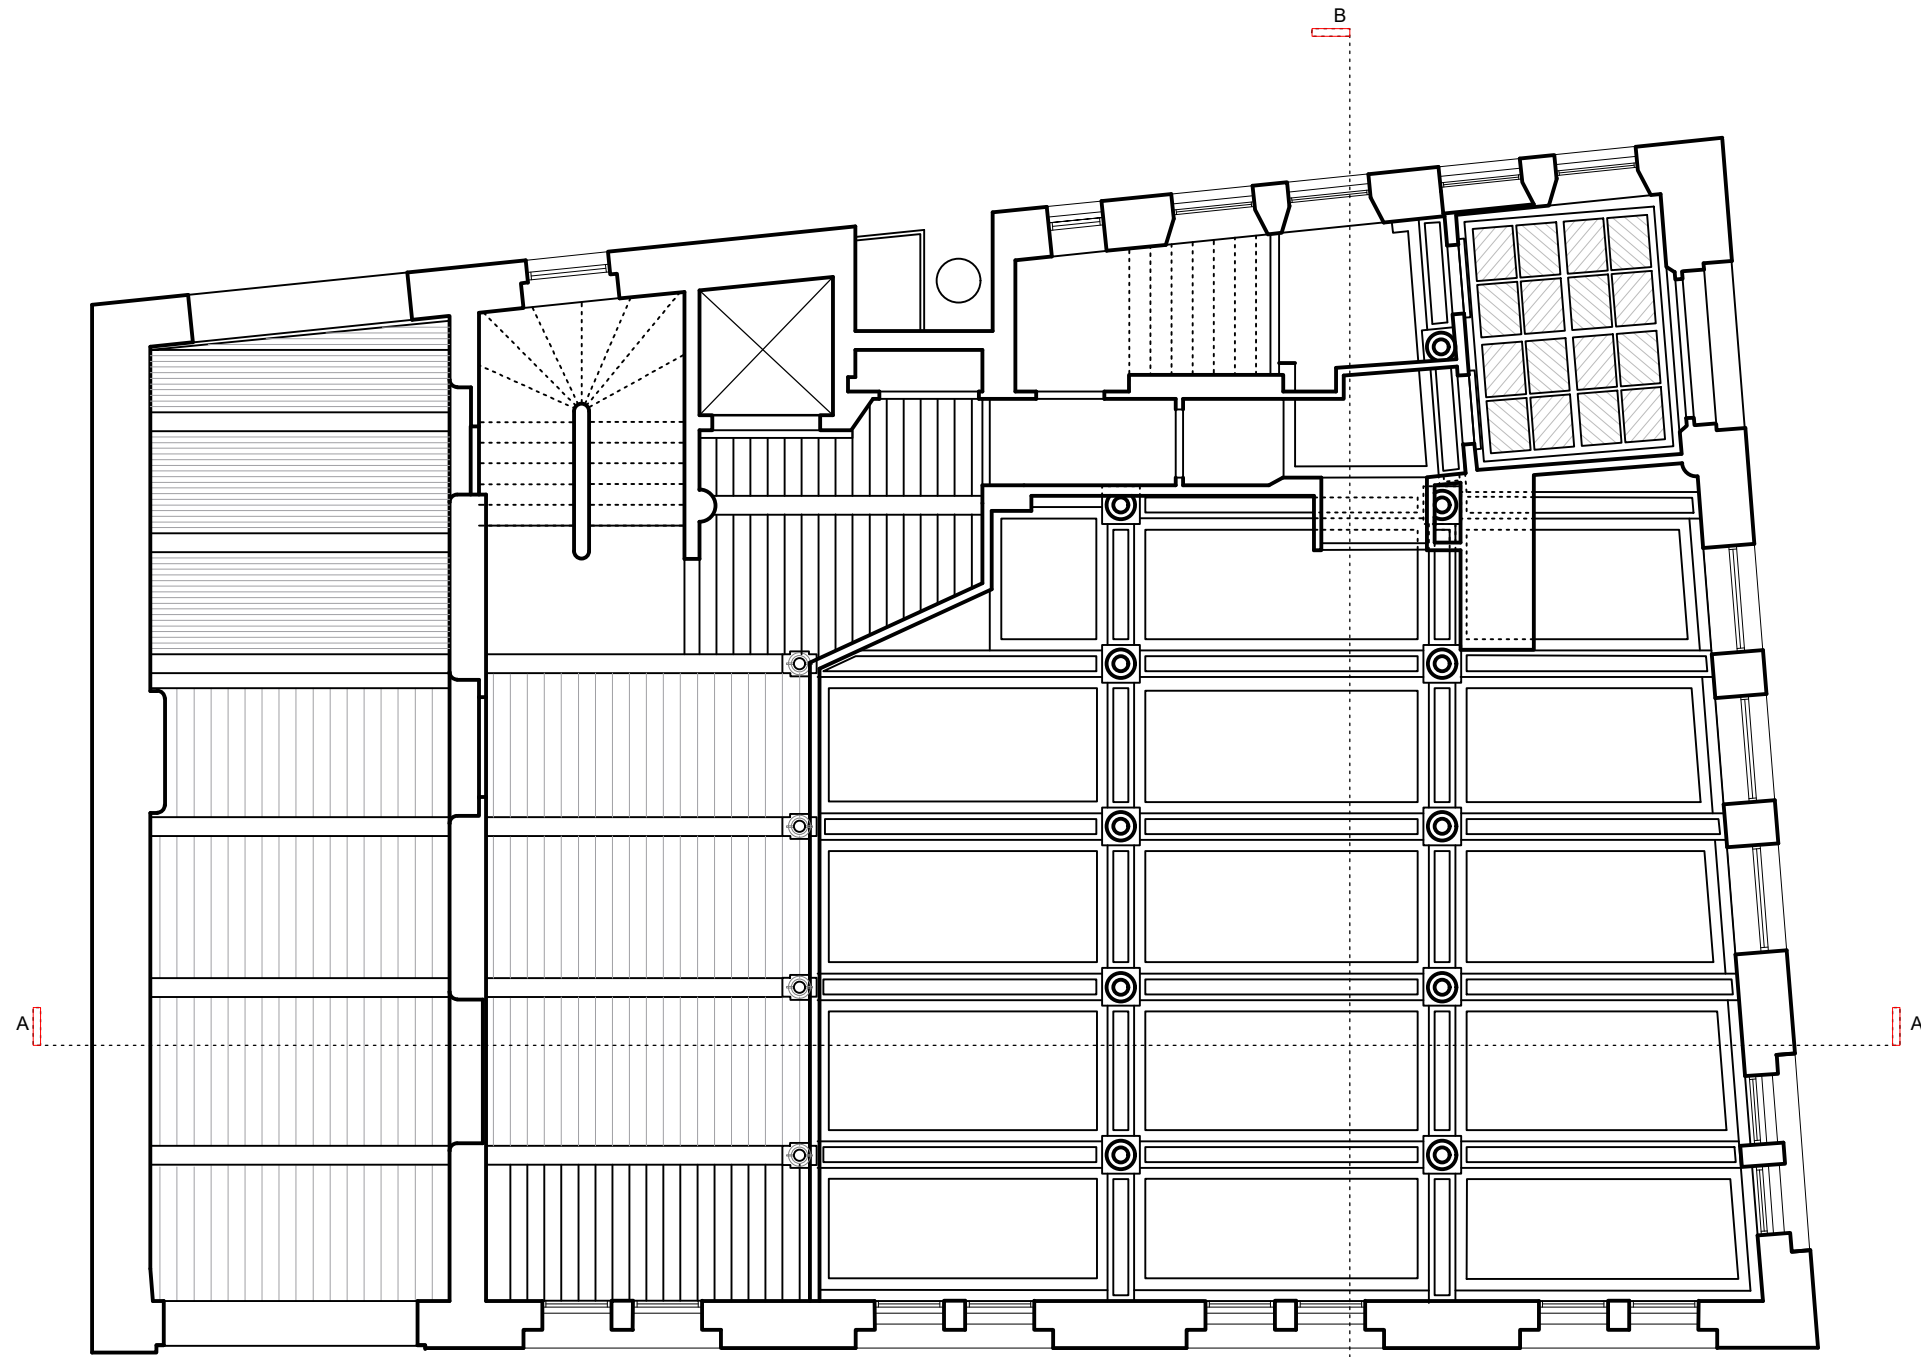

Existing Upper Gnd Floor Ceiling Plan



Existing Lower Gnd Floor Ceiling Plan