


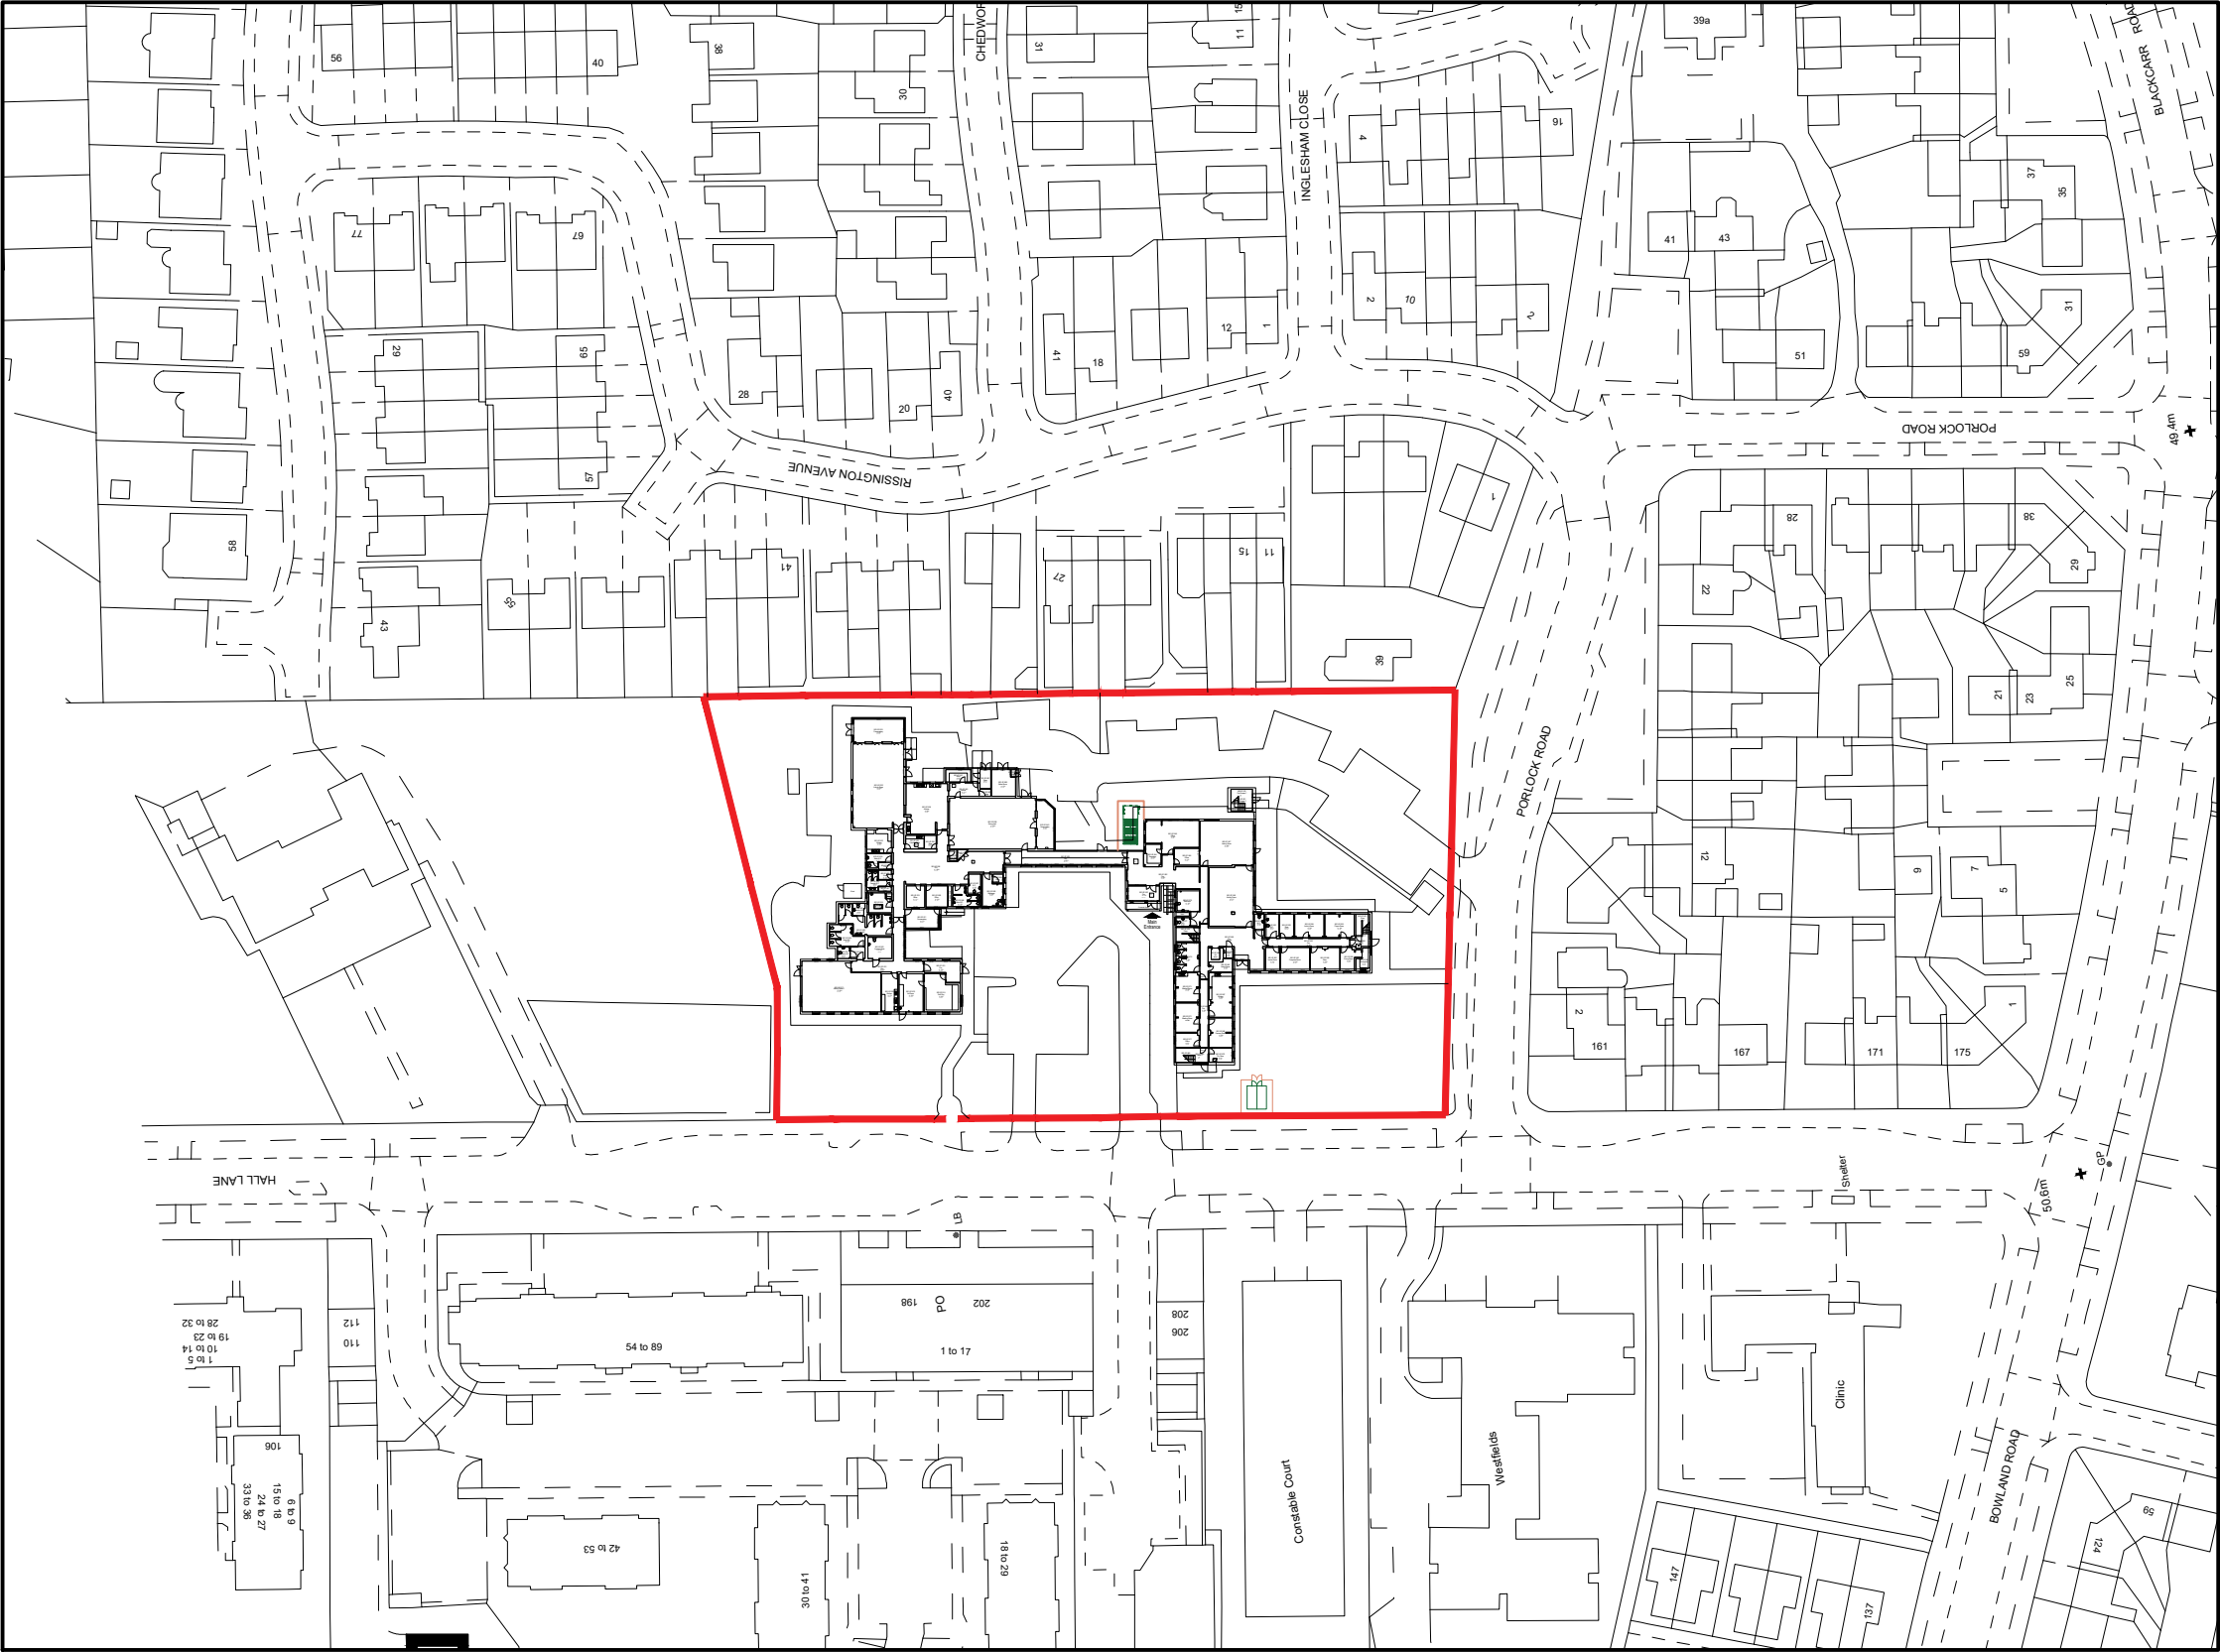

Notes:

Copyright: All rights reserved. This drawing must not be reproduced without permission from AA Projects Ltd. Do not scale off this drawing. All dimensions are to be checked on site by contractor / sub contractor. Any discrepancies to be reported to AA Projects Ltd.

Rev	Date	Revision notes	By	Check
-----	------	----------------	----	-------

L2 Pilkington Court
Sinclair Way
Prescot Business Park
Prescot
Liverpool
L34 1QG
Tel: 0151 430 2340

Office Locations
Birmingham, Leeds, Liverpool, London,
Manchester, Oxford, Rugby, Newcastle
www.aaprojects.co.uk

Client Equans MCC		Drawing Title Hall Lane Resource Centre Location Plan	
Project Title PSDS Hall Lane Resource Centre	Drawn LK	Date 11/22	
	Checked MW	Date 11/22	
DWG No.	19972-HLC-000	Scale	1:1250
		Revision	