




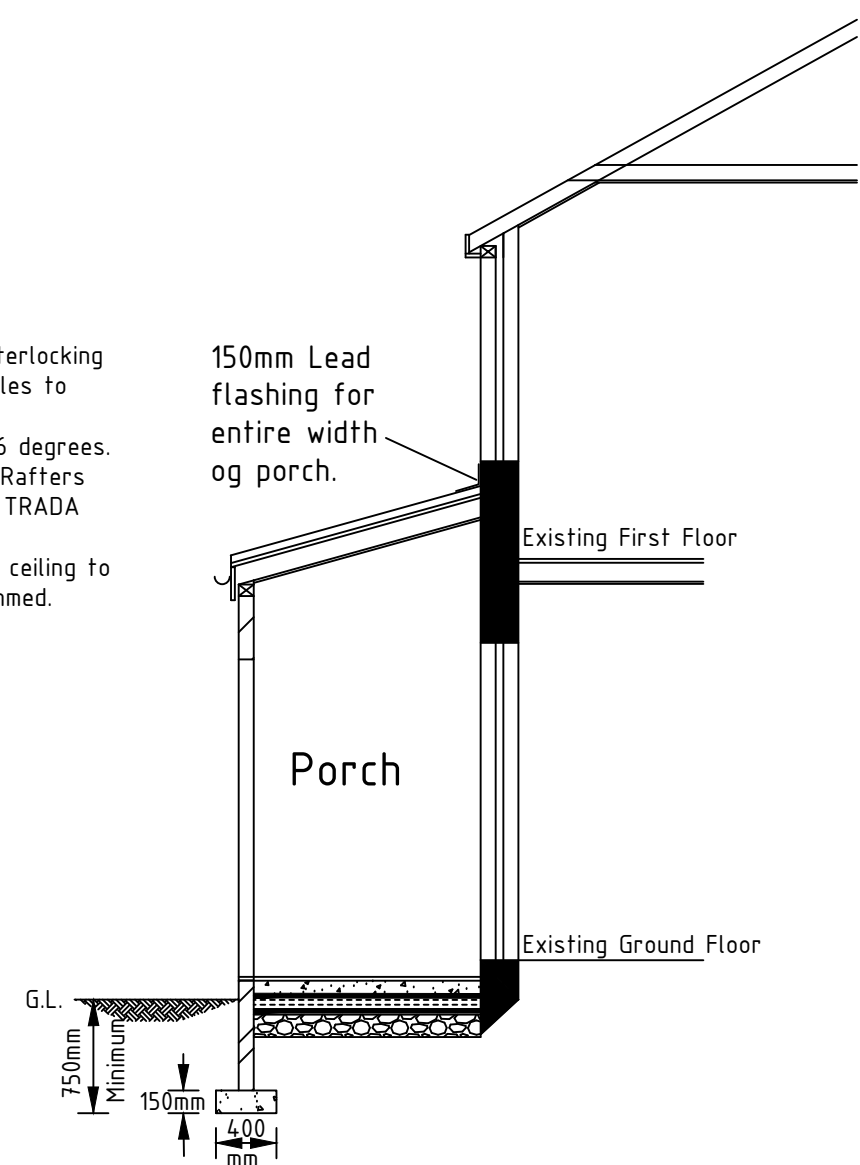


Section A-A

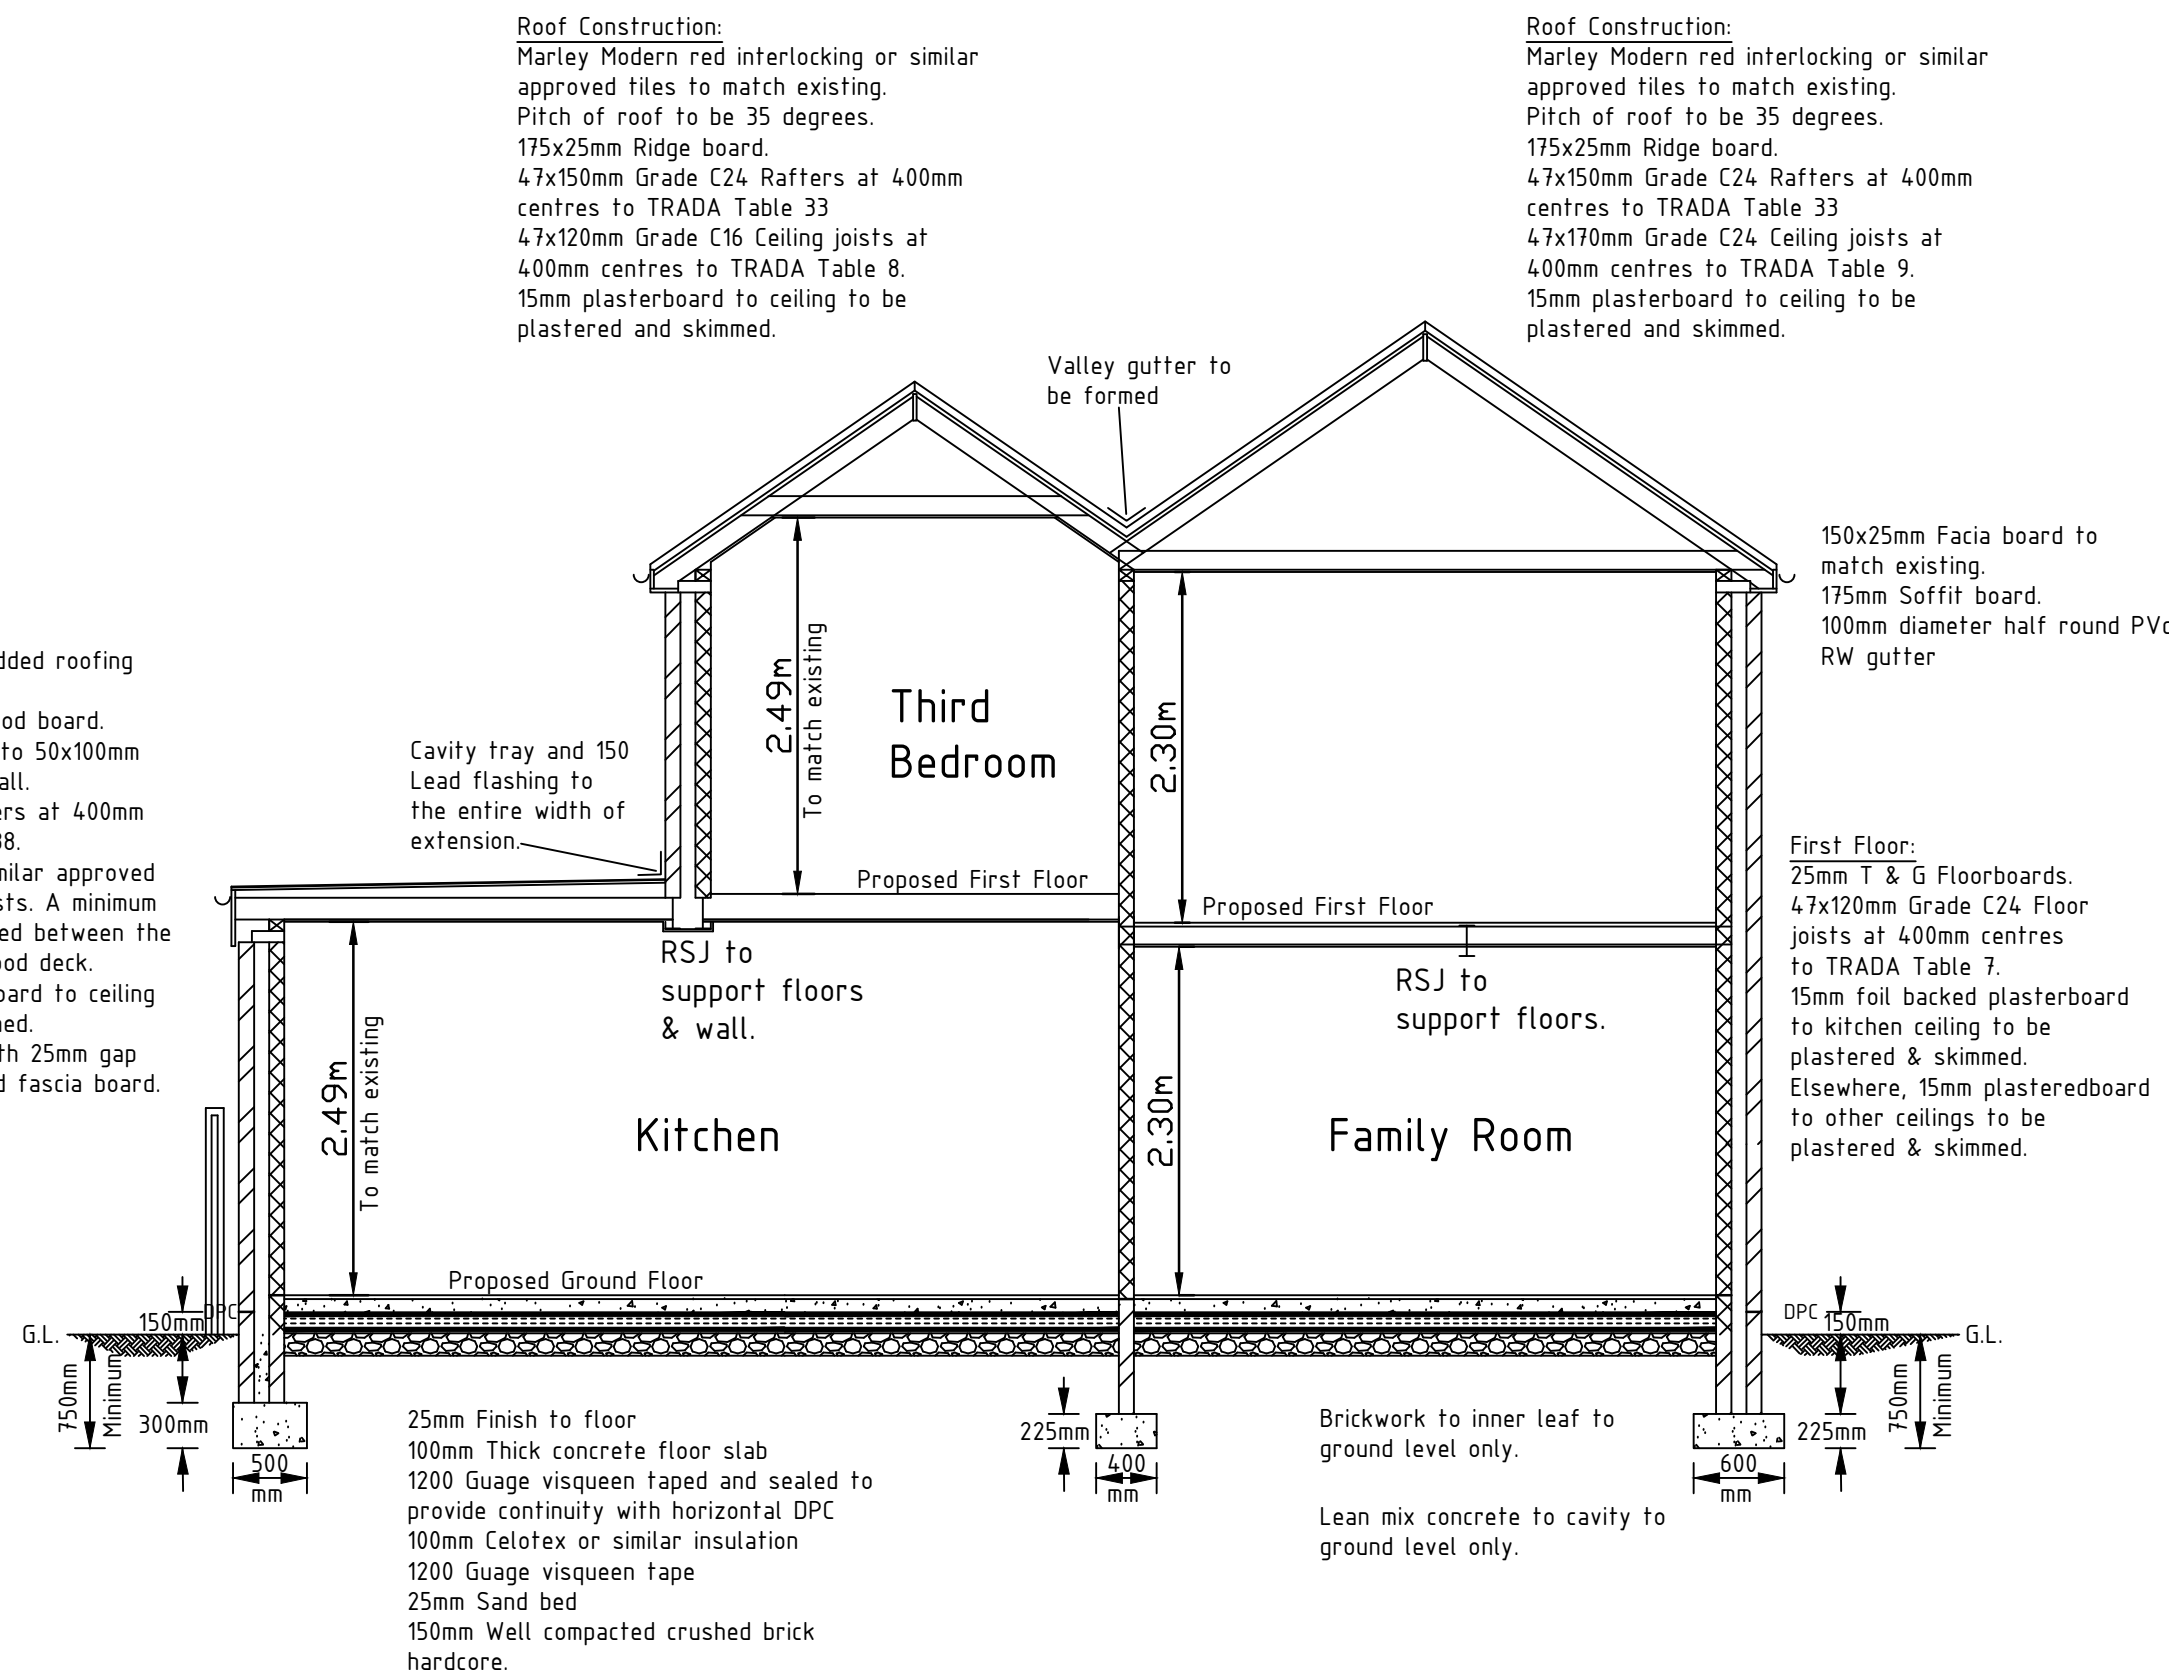

Section B-B

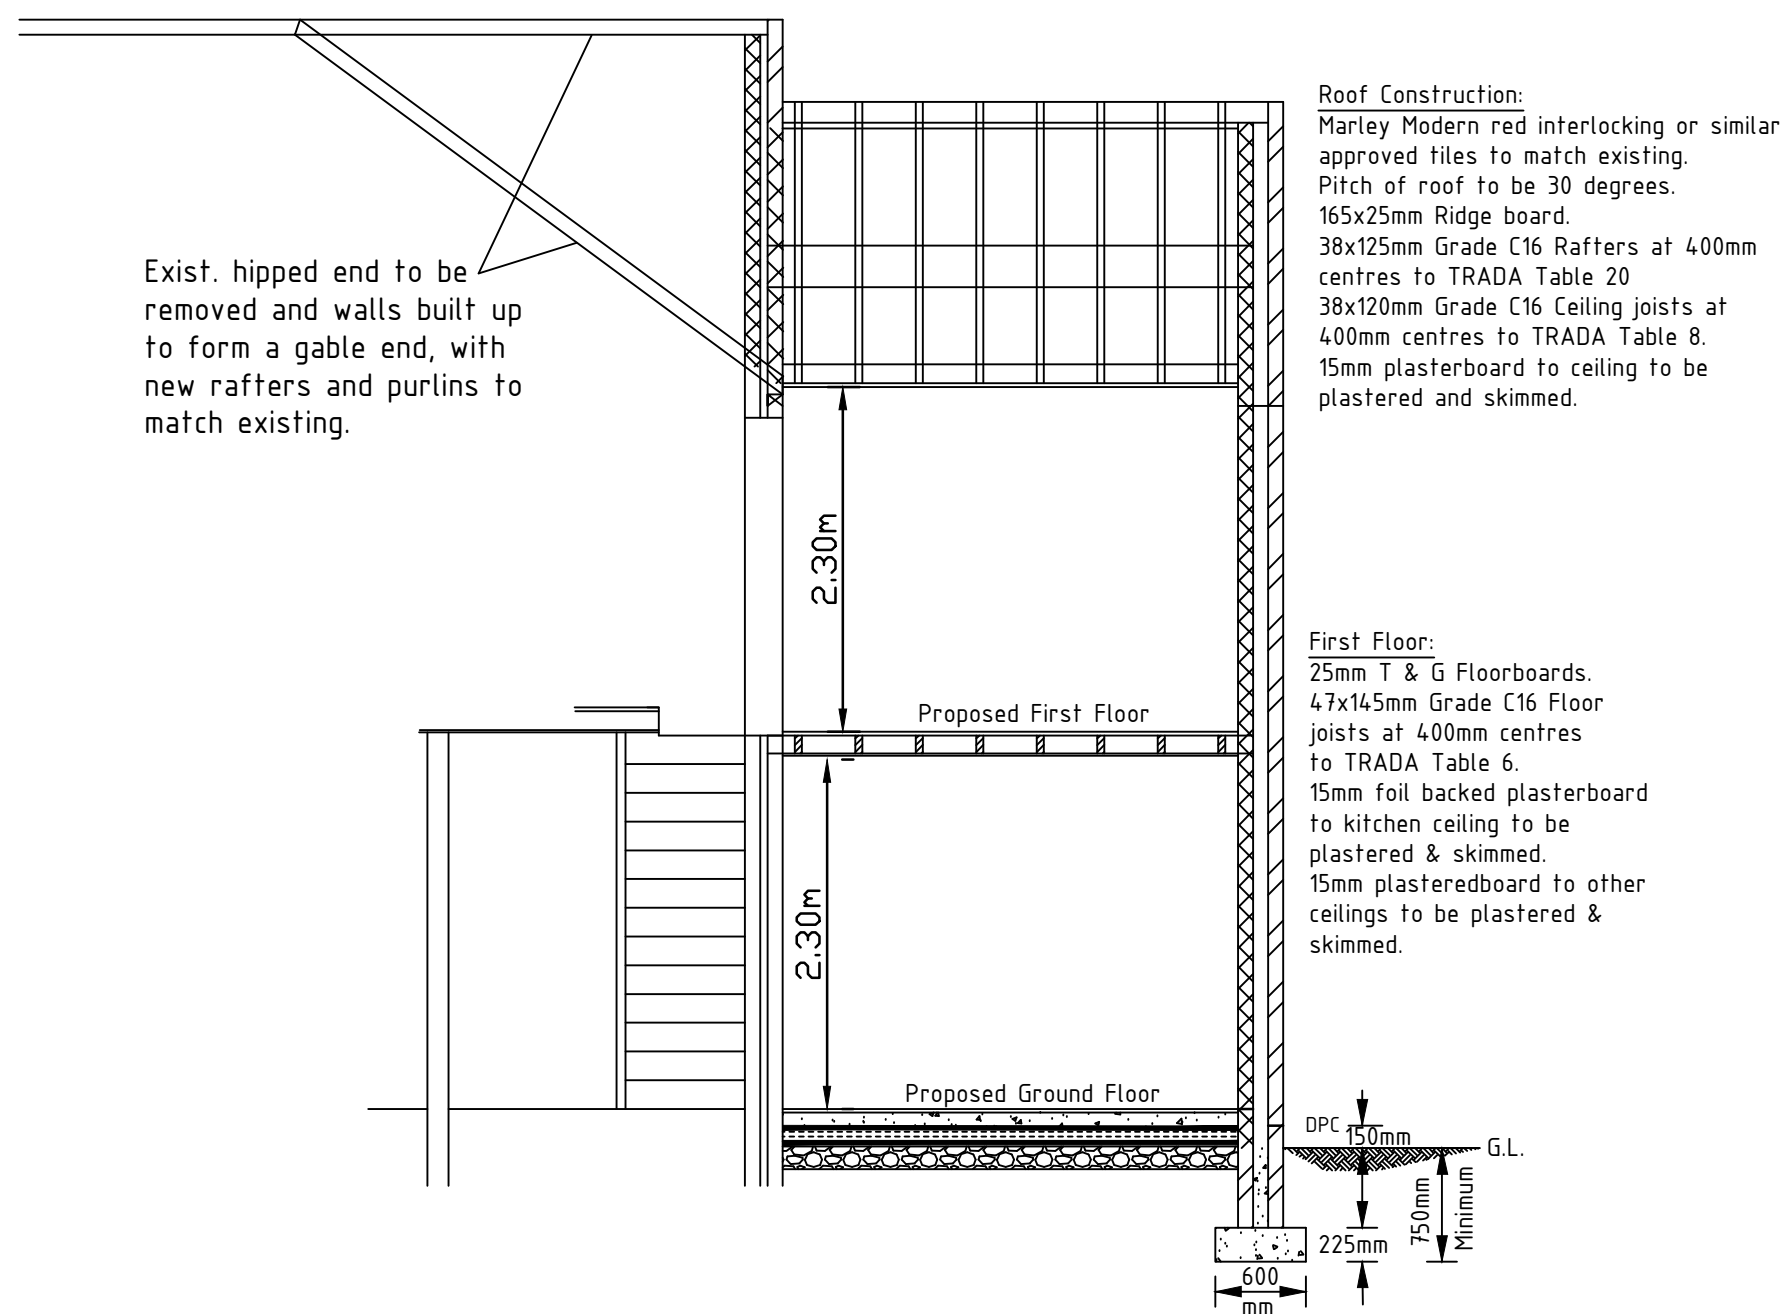

Section C-C

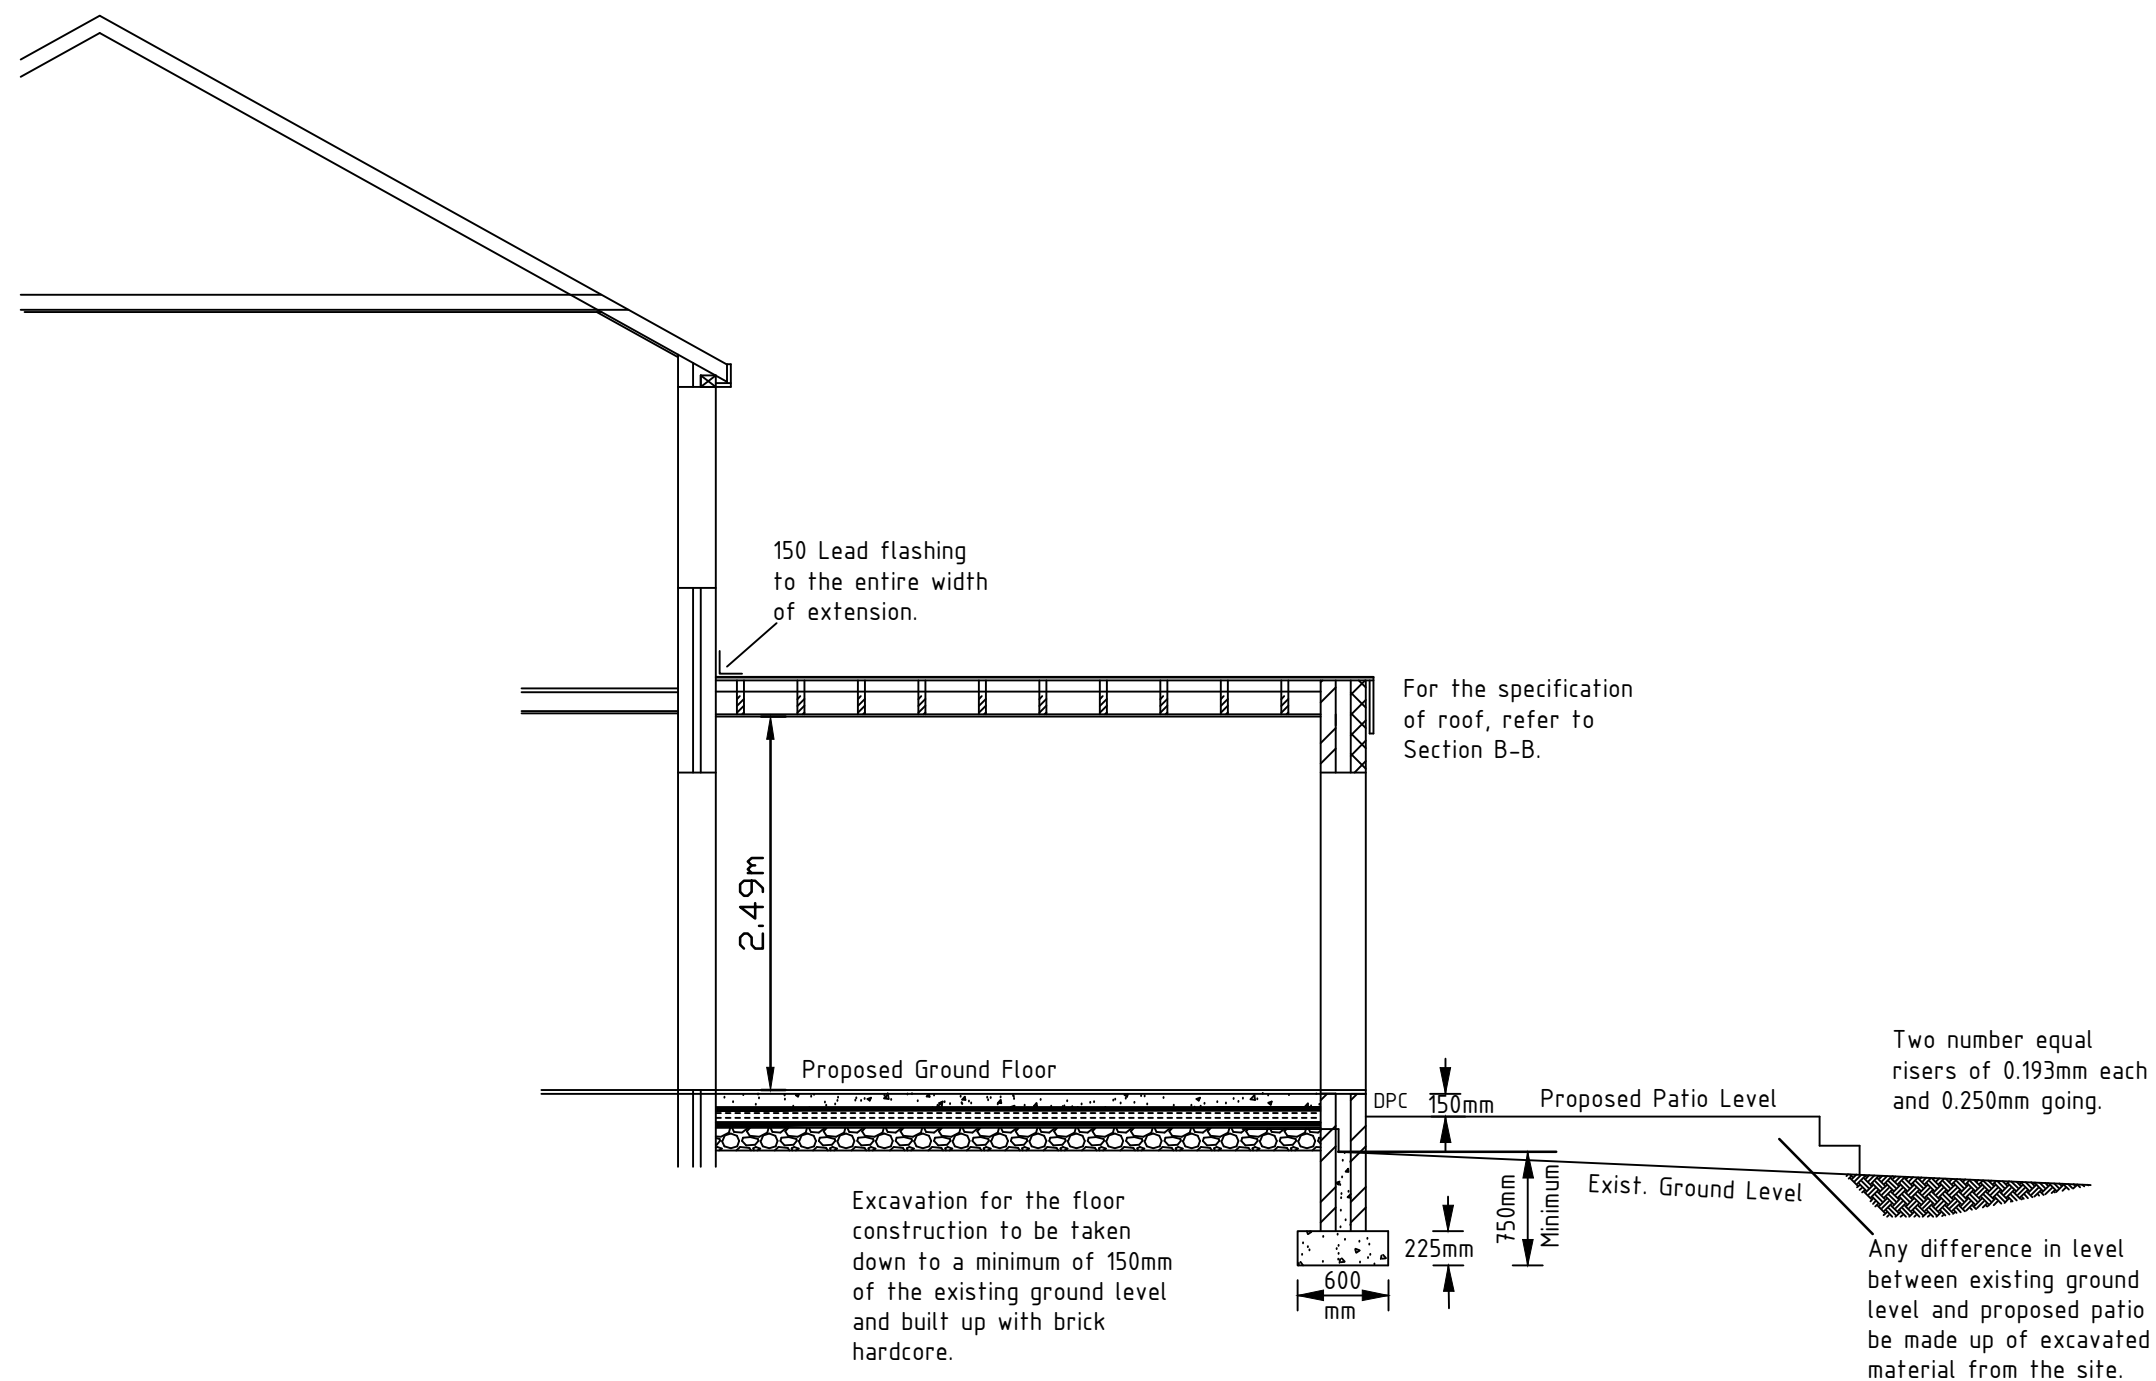

Section D-D

NOTES

Notes continued from sheet 1 of 3

- The window to the shower-room on the ground floor shall be 1.225m wide x 0.375m high installed at high level and be top opening.
- The window to the study on the first floor shall be 1.524m wide x 1.073m high (1/20th of floor area to open).
- The windows to the shower-room on first floor shall be 1.225m wide x 0.375 high installed at high level and be top opening.
- The window to the extended third bedroom shall be 1.524m wide x 1.225m high (1/20th of floor area to open).
- The window to the new fourth bedroom shall be 1.809m wide x 1.225m high (1/20th of floor area to open).
- Safety glazing shall be used where window cill height is less than 800mm from the floor level, for doors less than 1500mm from the floor level.
- First floor halls and landing areas shall be fitted with smoke detection, to be hardwired and interlinked with battery back up. Smoke detection should be located no more than 7.5m from habitable rooms.
- Where proposed stud partition walls, on the first floor, run parallel to the floor joists, these should be supported on double joists, bolted together.
- Valleys to be formed using layboards, on rafters with Code 5 lead lapped over tilt fillets.
- For both shower rooms, on ground and first floors, 38mm shower waste and 32mm WHB wastes to discharge into the 100mm dia. W.C. waste.
- 100mm dia. W.C. wastes to discharge into 100mm dia. Soil & Vent pipe. The Soil & Vent pipe to discharge a minimum of 900mm above any widow opening on that elevation.
- Both shower rooms to be fitted with an extractor fan of 15 litres per second with 15 minute over run.
- Any foundations within 1.0m of any drainage shall be taken down to the invert level.
- Any drain pipes going through the wall shall be protected with concrete lintols above.
- Any drain pipes within the building shall be protected by 150mm concrete.
- The proposed external drainage pipe below ground , shall be 100mm diameter, of clay or plastic.
- Covers and frames to new manholes shall be Class B in the rear and Class D in the front, to BS EN.124

P1	14.12.22	AUH	AUH	Sections B-B and D-D amended.
No	DATE	DRAWN	CHK'D	AMENDMENT

DRAWING STATUS

Planning

CLIENT Mrs Parminderjeet Kaur

PROJECT
11 Haslemere Road, Followfield,
Manchester M20 4RD

DRAWN A. Ul-Haq

CHKD AUH

TITLE

Proposed Double Storey Side and Rear
Extension.

Existing & Proposed Sections - Sheet 2 of 3

SCALE 1:50	DRAWING No 2022/03/02	DATE June 2022	AMDT P1
---------------	--------------------------	-------------------	------------