


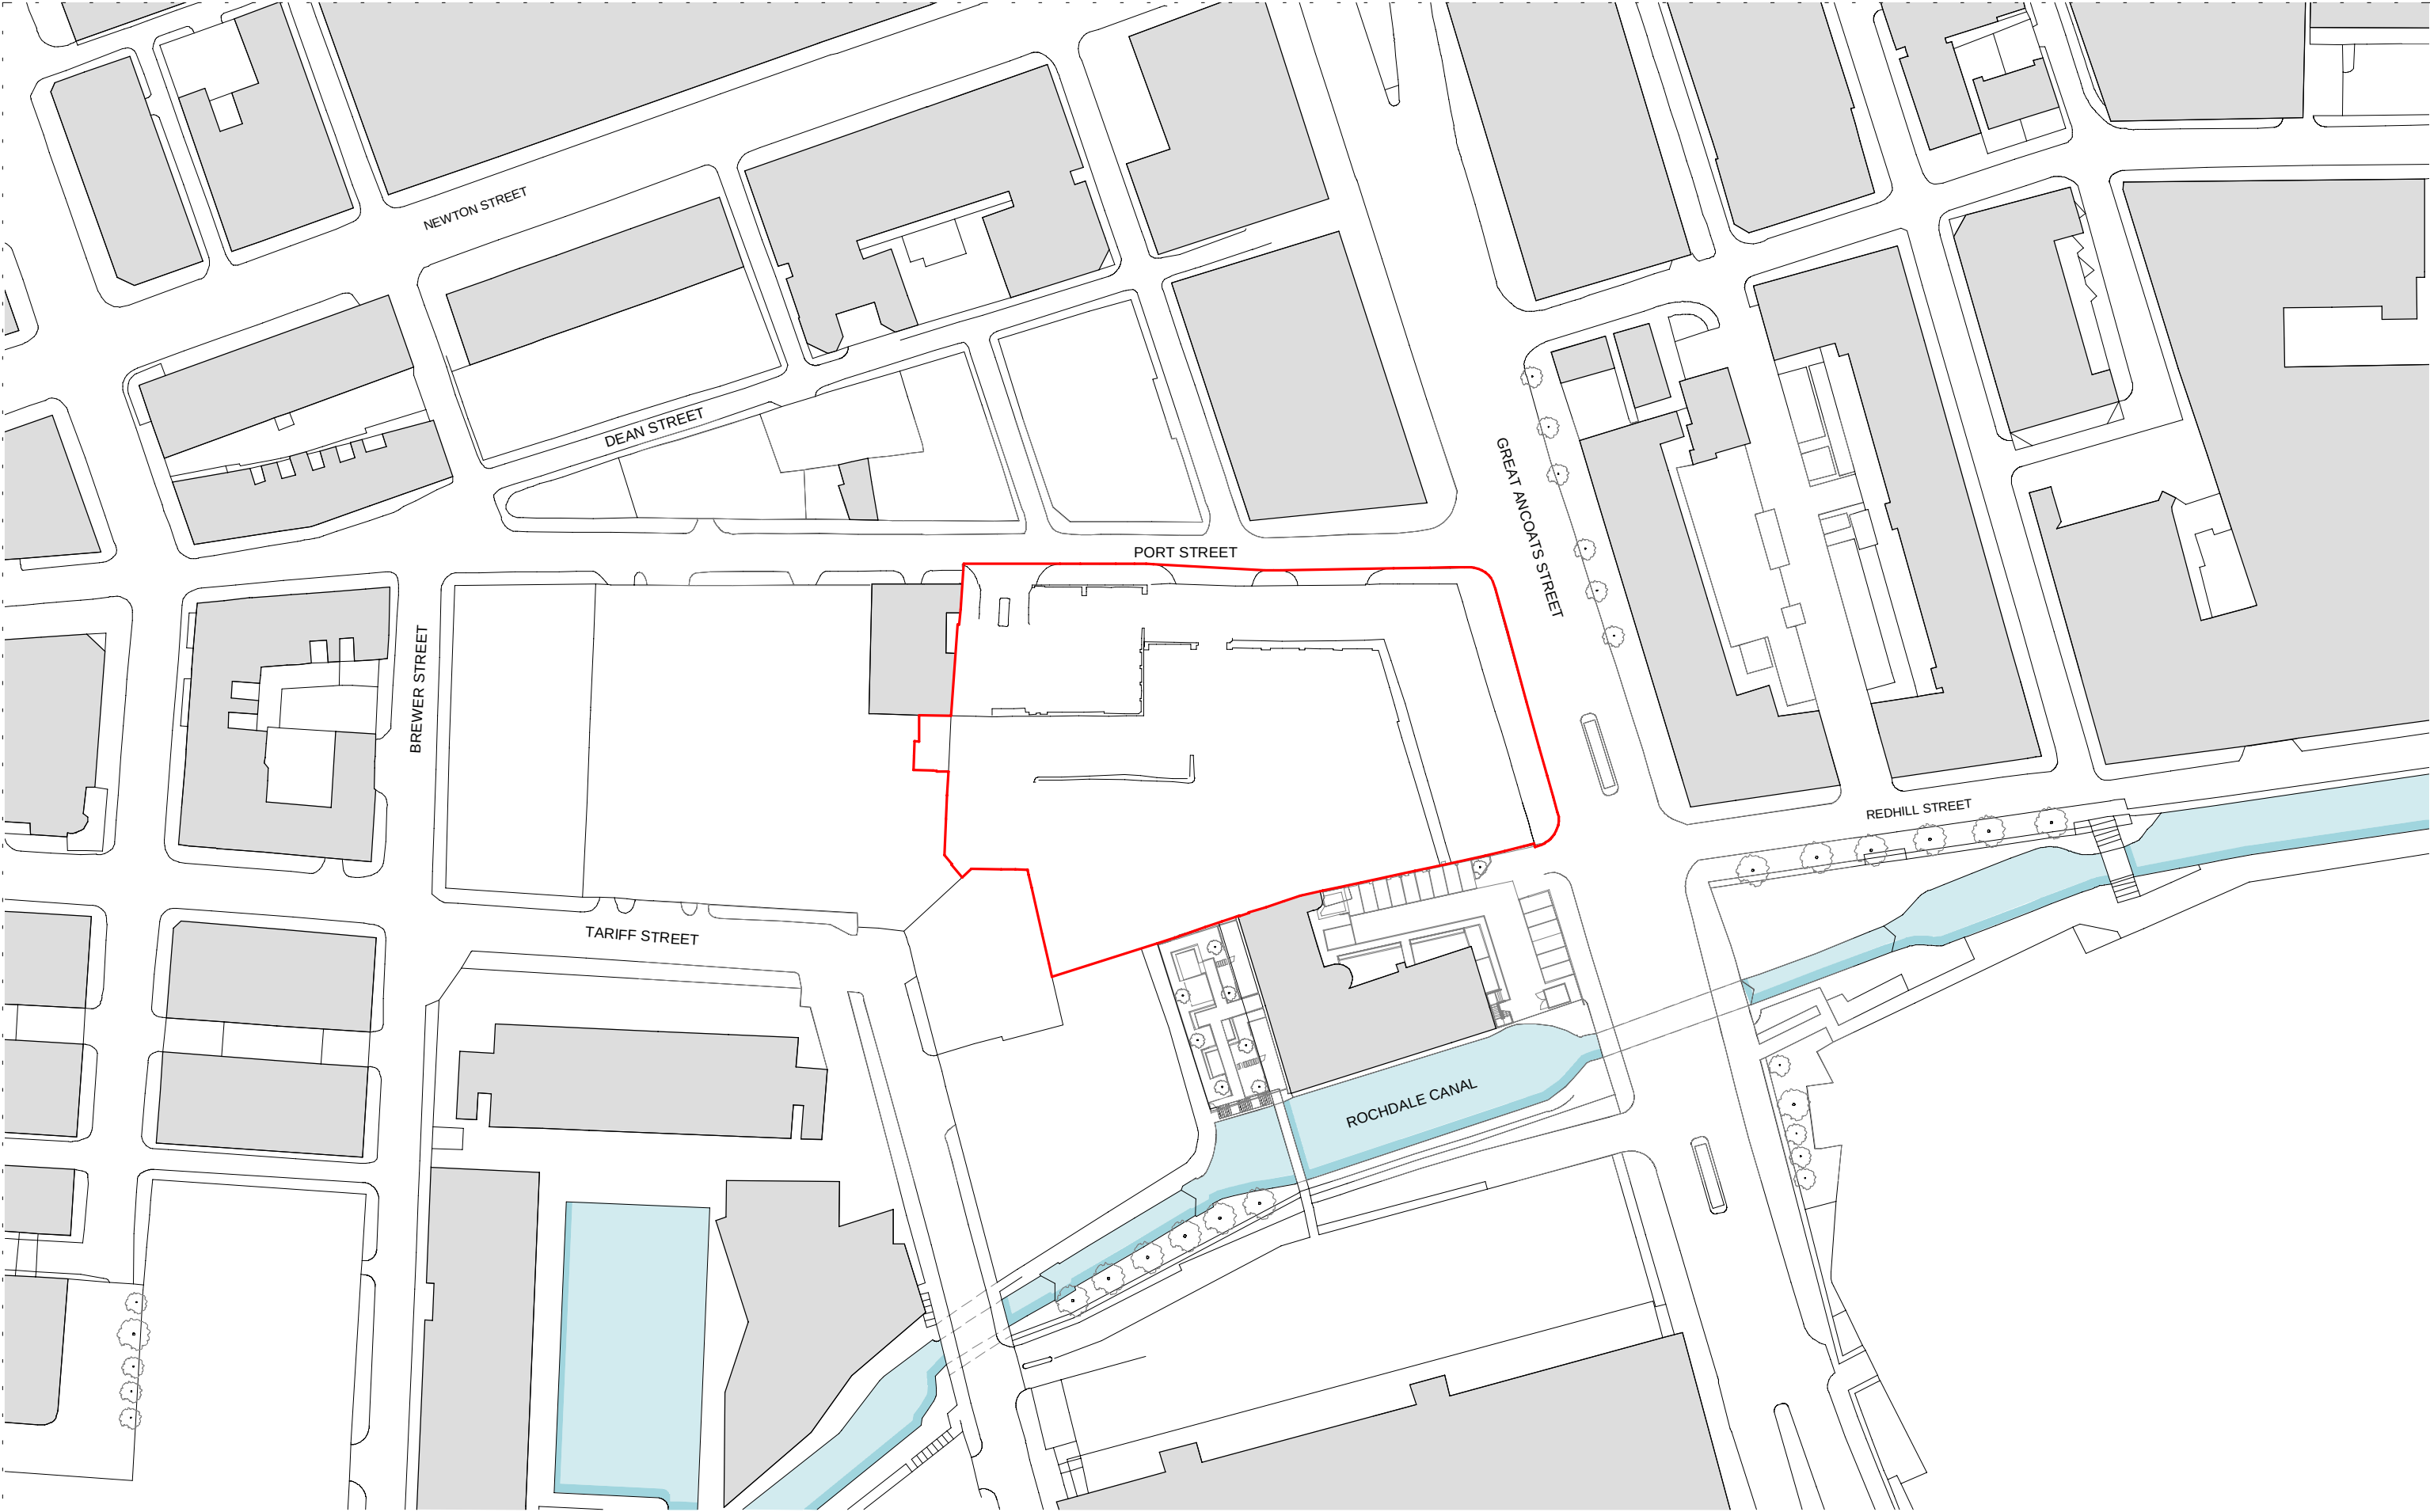

DO NOT SCALE OFF DRAWING REFER TO INDICATED DIMENSIONS ONLY. DRAWING TO BE READ IN CONJUNCTION WITH SHP SPECIFICATION. INDICATIVE DETAILS TO ILLUSTRATE VISUAL INTENT ONLY. ALL TO CONTRACTORS DESIGN. ALL DETAILS TO BE COORDINATED WITH ADJACENT TRADES AND SE AND M+E ENGINEER DETAILS. THE CONTRACTOR IS RESPONSIBLE FOR MEETING THE SPECIFIED PERFORMANCE CRITERIA.	Planning Boundary		Port Street		10376-SHP-Z0-A-B5D8-G100-XP-XX-001		simpsonhaugh Manchester +44 (0)161 835 2345 London +44 (0)20 7549 4000
			PLANNING ISSUE		December 2021	P01	
			Site Wide Existing Site Location Plan		10376	1 : 1000 @A3	